



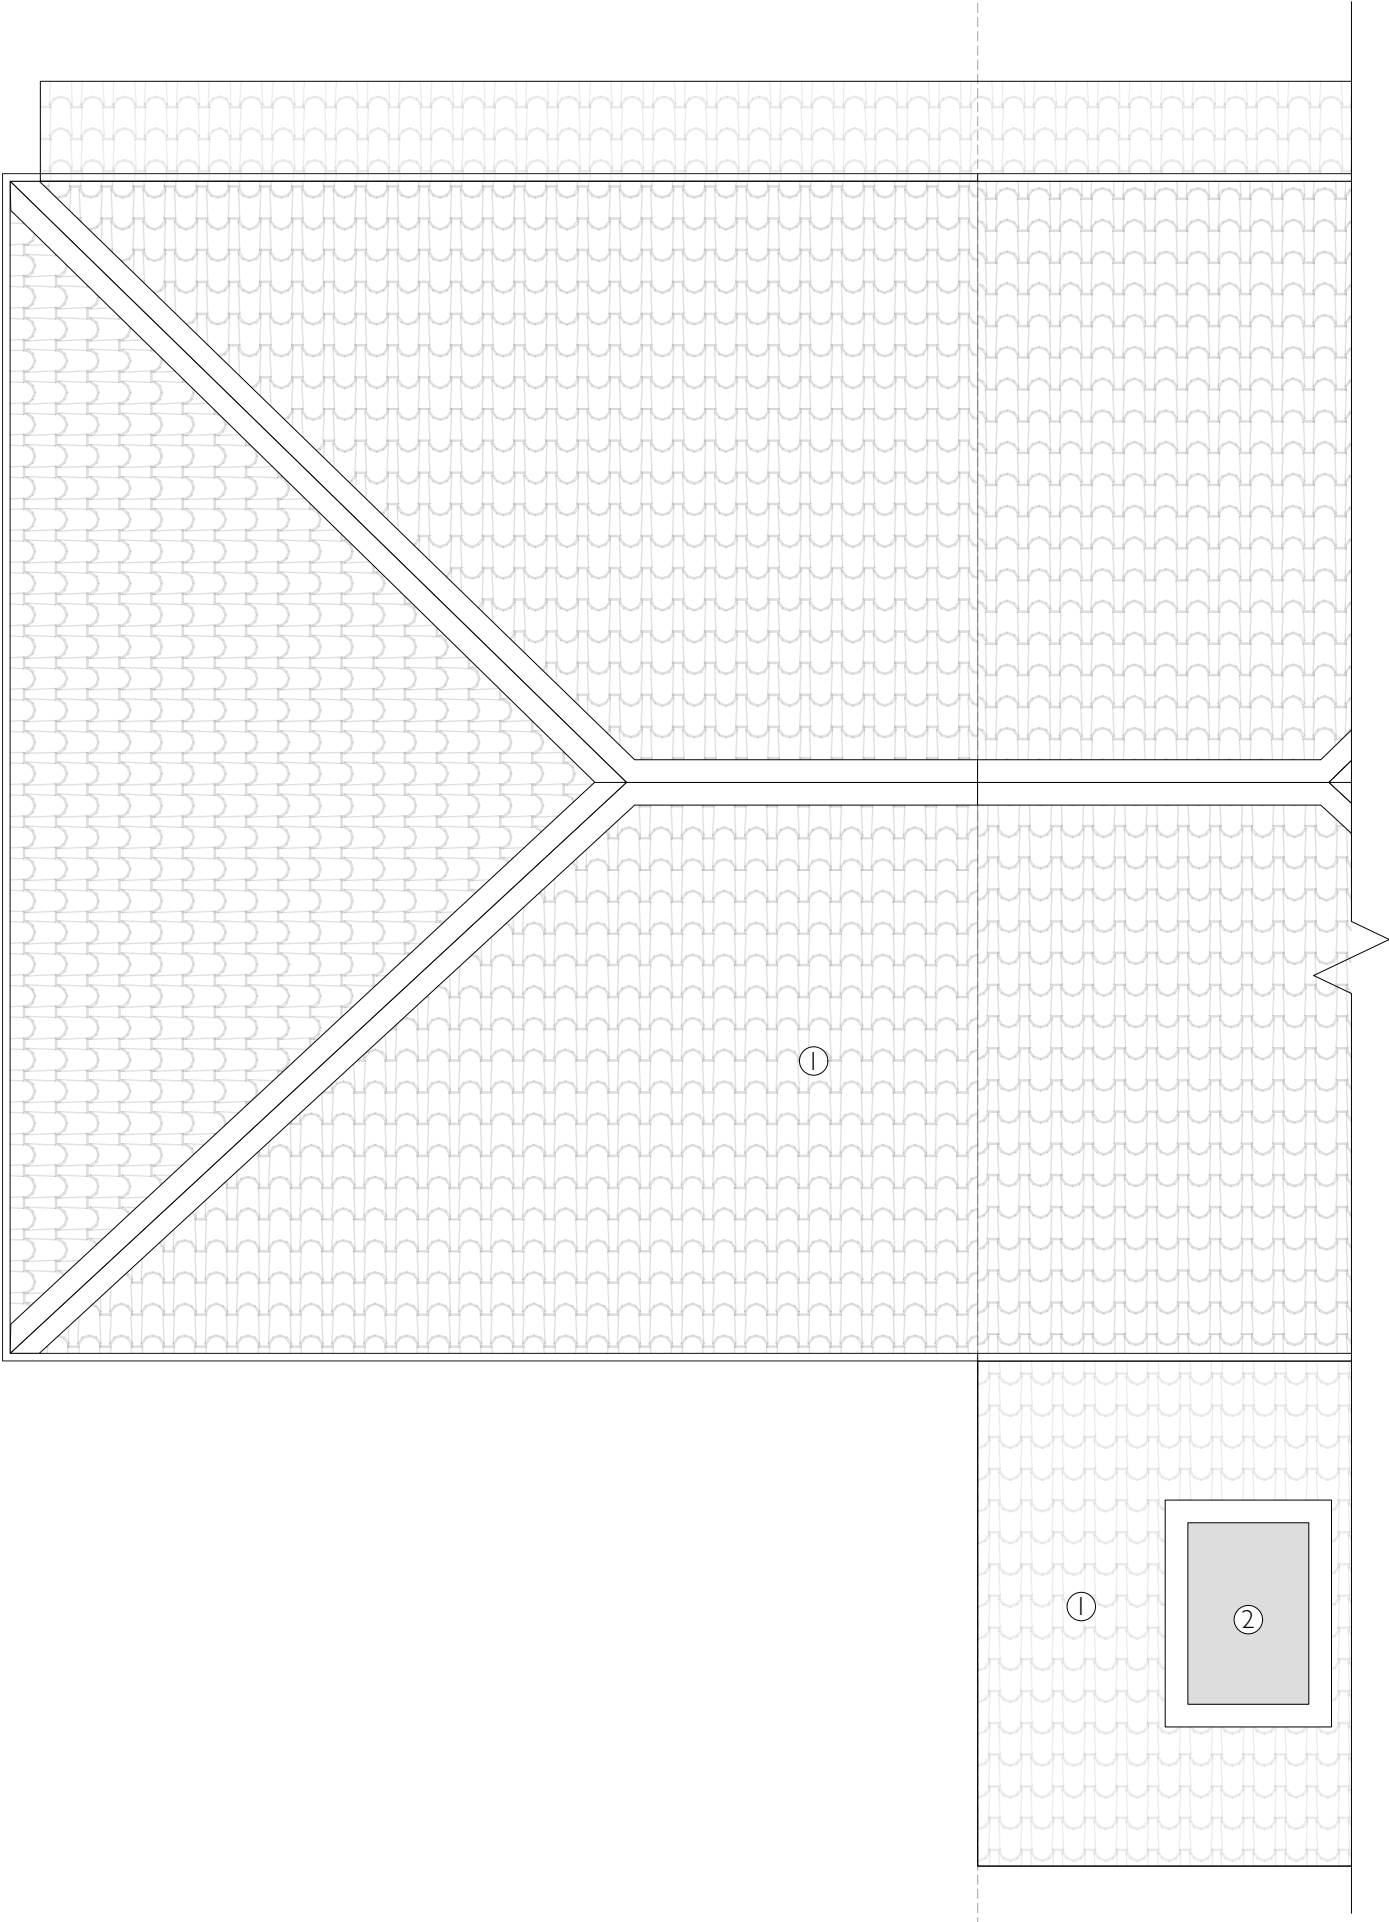

KEY:

- ① Double clay Roman roof tiles
- ② Roof light

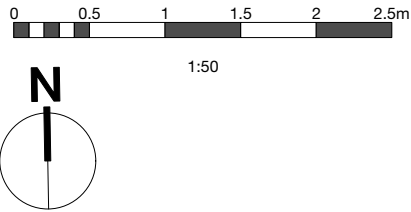

NOTES:

All dimensions in millimetres unless otherwise stated.
Drawn for planning purposes only. Not to be used for construction.
All dimensions and conditions are to be checked on site prior to preparing drawings or commencing any work.

P.004

A

STATUS : PLANNING

43 AUSTIN DRIVE

EXISTING ROOF PLAN

AH
JUN '25
1:50 @ A3

004.01 - Existing Roof Plan