
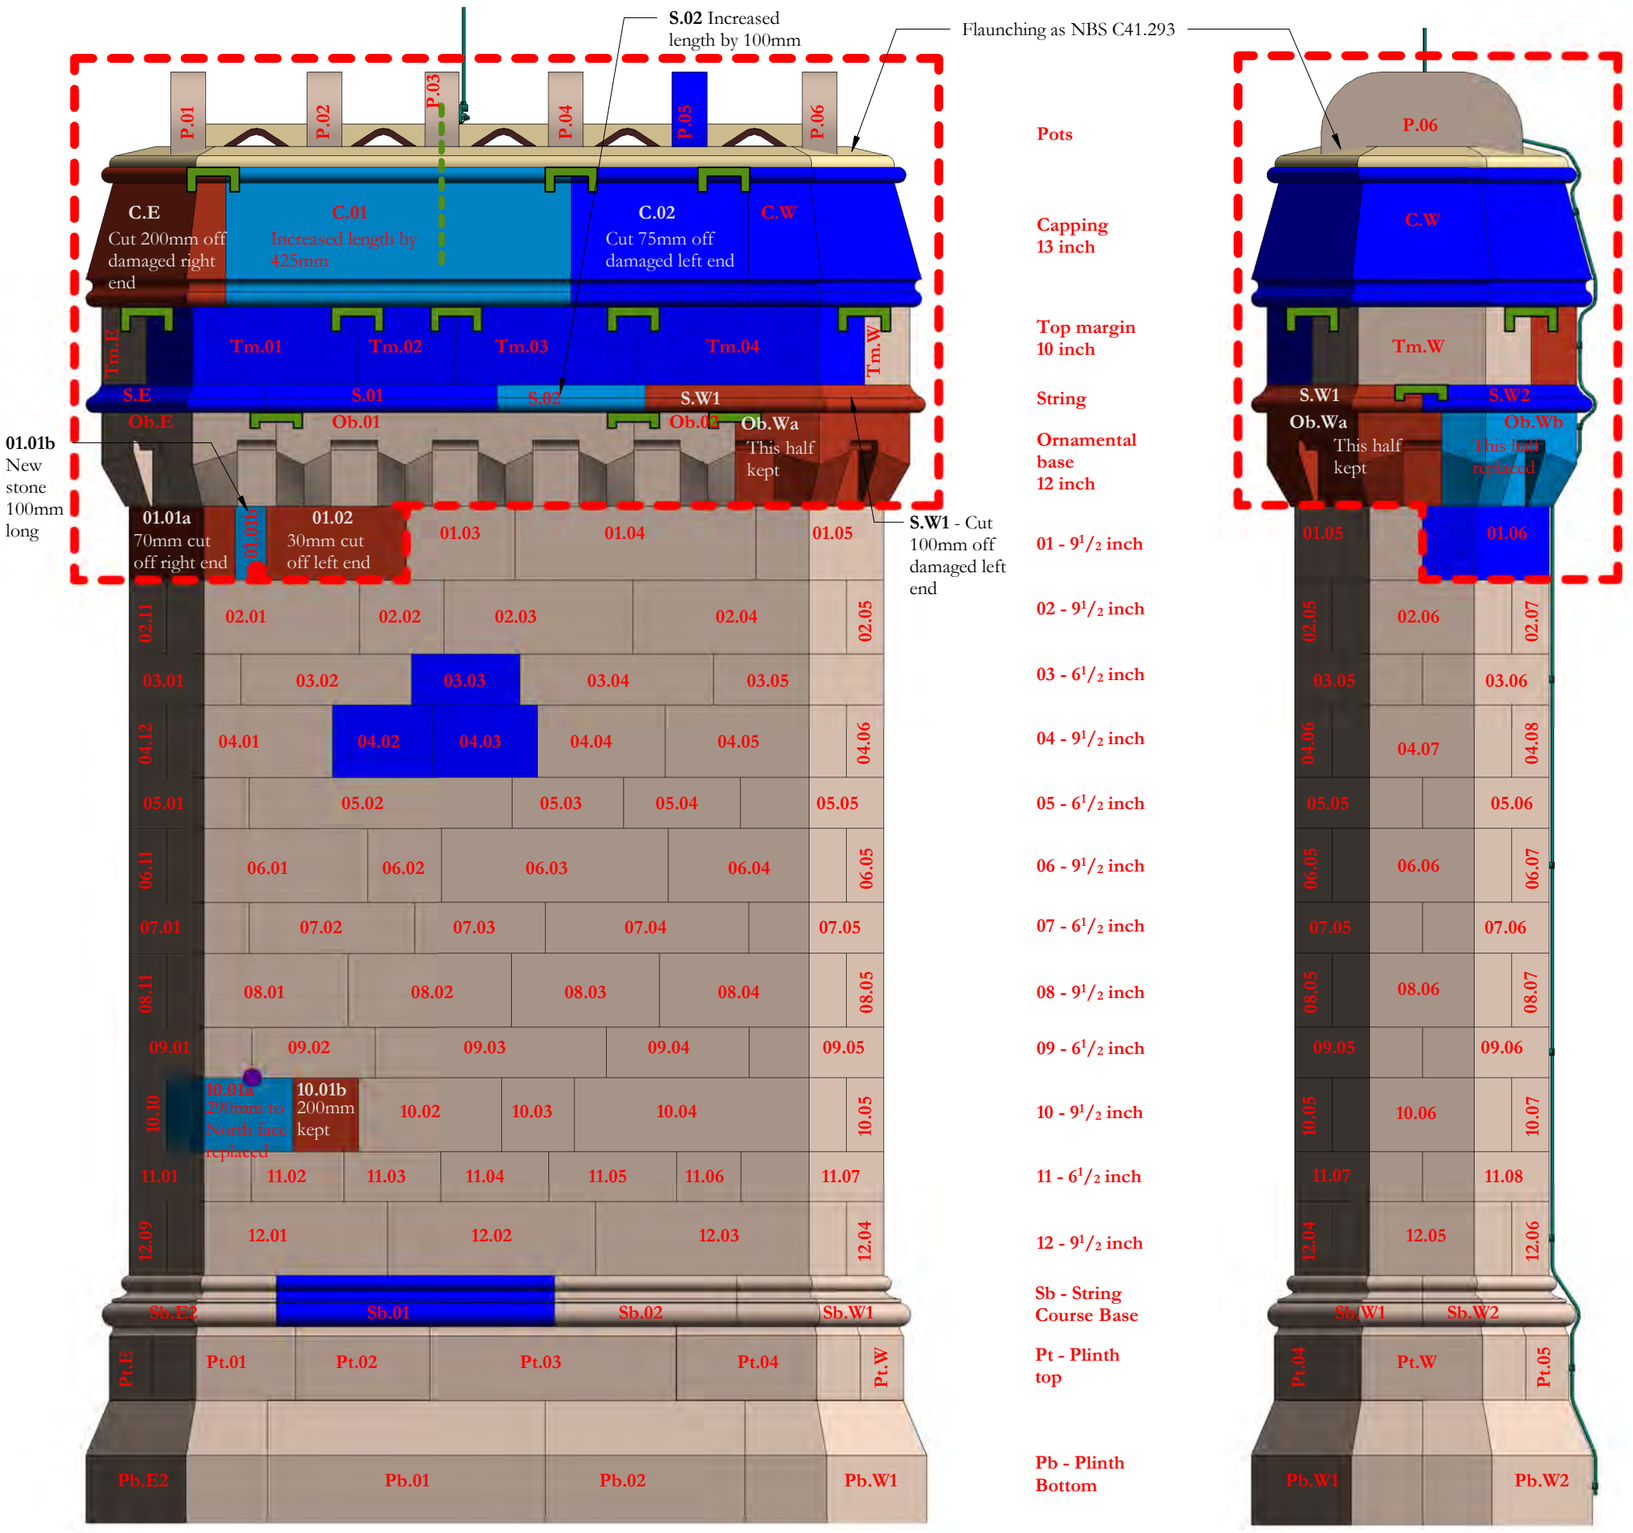


CS15 North
1 : 20

CS15 West
1 : 20

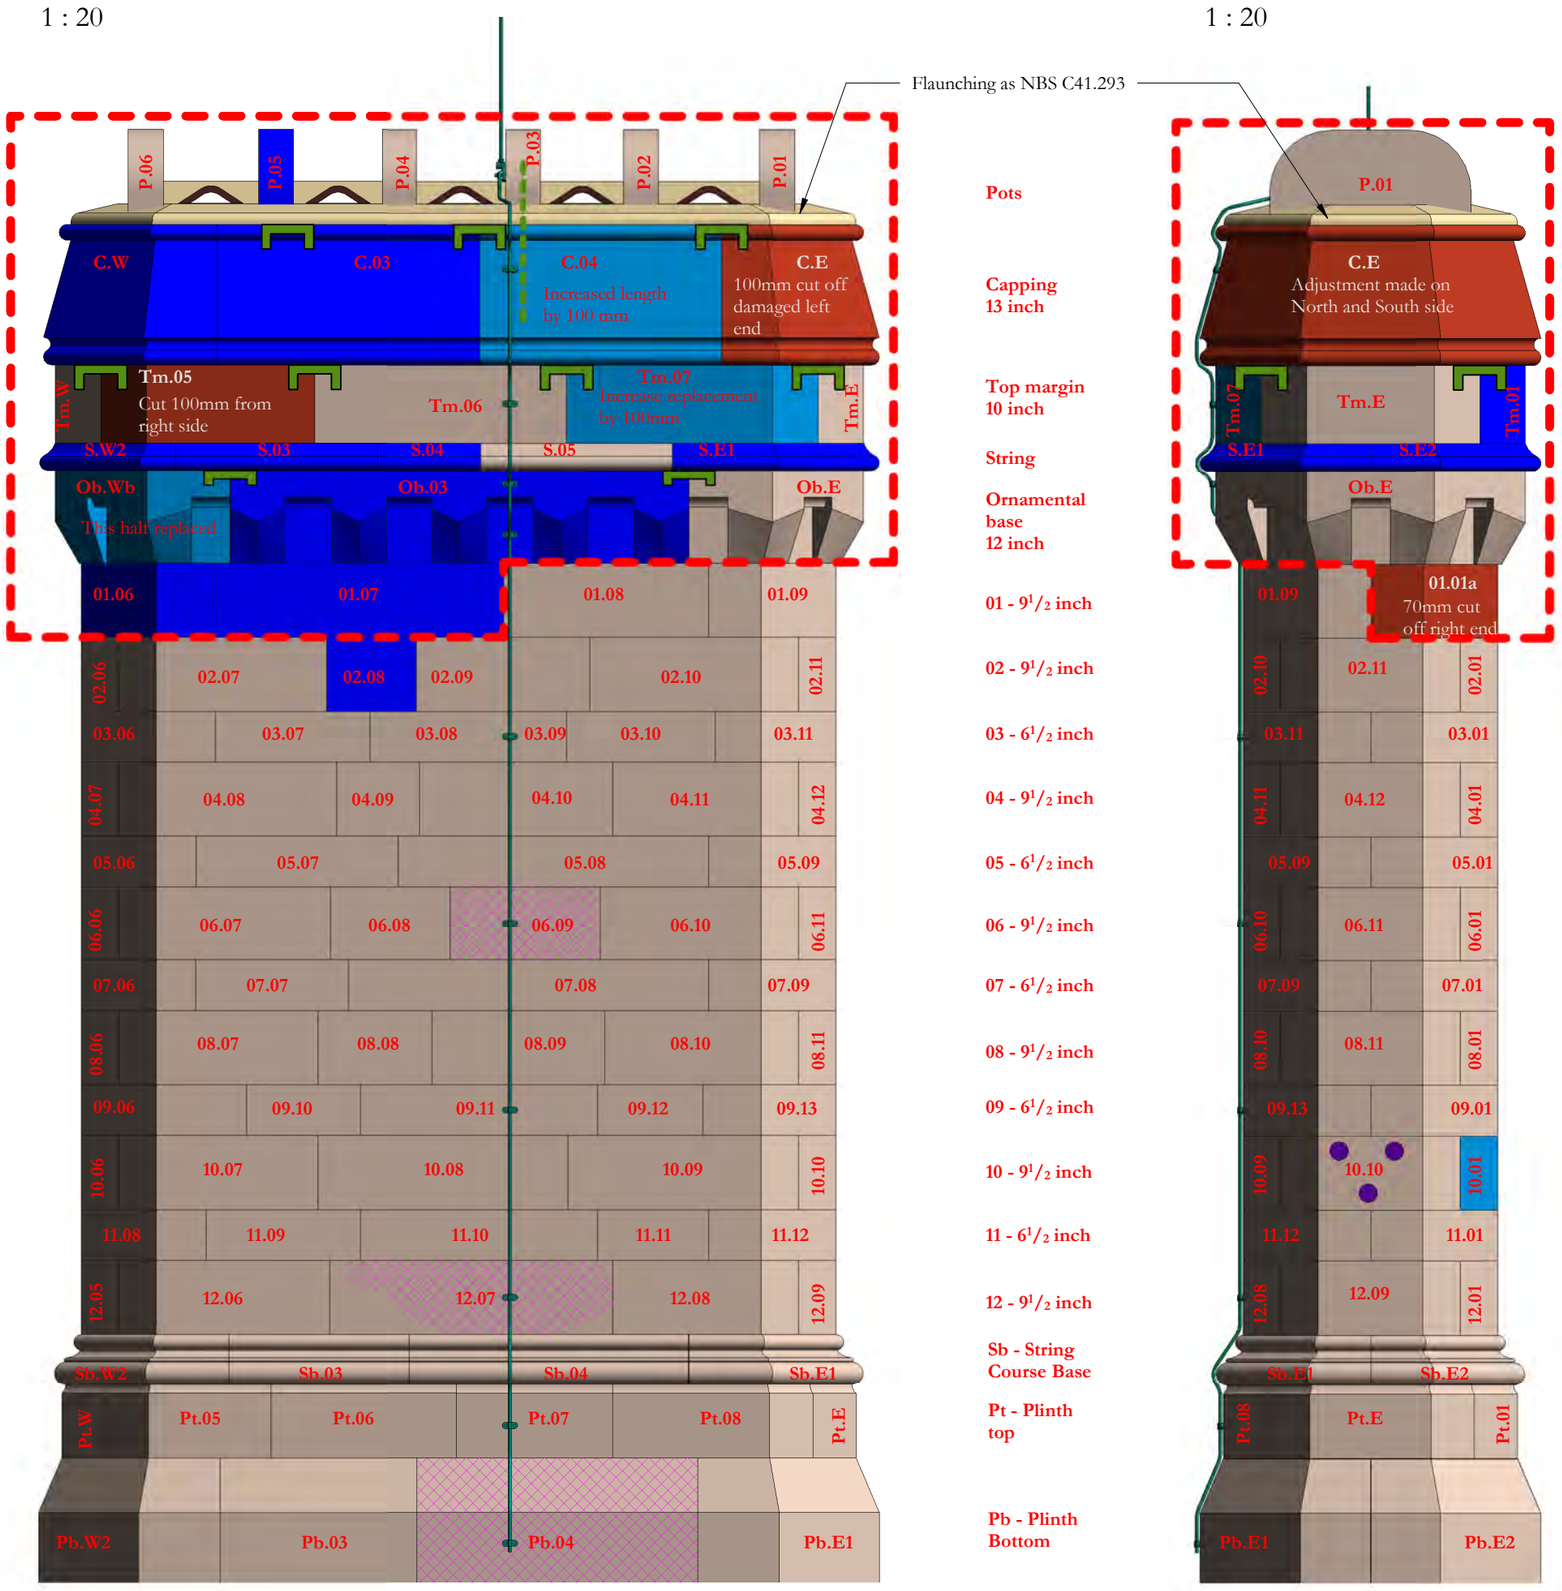

CS15 South
1 : 20

CS15 East
1 : 20

Revision 01: Drawing annotated to show work required before cleaning is carried out
Revision 02: Drawing updated for construction post validation survey
Revision 03: Notes updated for references C.W

Revision 04: Tm.01 and S.W2 changed to replacement. S.W1 cut off 100mm instead of 50mm and replacement S.02 increased by 100mm to match. 100mm to be cut off from right side of Tm.05 and Tm.07 increased by 100mm
Revision 05: Additional stone replacement 03.03 added


Revision 06: Cramps moved down from string course to Ob course. Lightning protection added and bronze dowels added to feather reference P.03

Scale Bars to be used as guidance only - refer to sheet size below

1:100	mm	1000		3000		5000		7000	
1:200	mm	5000		8000		12000		16000	
1:500	M	5		15		25		35	
1:1250	M	10	30	50	70	90			

Notes:
Drawings are based on survey data and may not accurately represent what is physically present.
Do not scale from this drawing. All dimensions are to be verified on site before proceeding with the work.
All dimensions are in millimeters unless noted otherwise.
Purcell shall be notified in writing of any discrepancies.

Key Plan

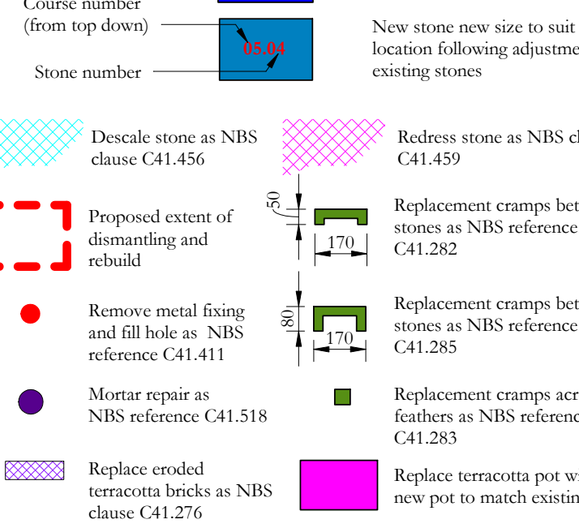

KEY

NOTES

Refer to NBS reference C41.321 for rebuilding chimneys.

Sections of chimney that are not rebuilt are to be repointed as NBS reference C41.821 with brick sections repointed as reference C41.822

The whole chimney is to be repointed as NBS reference C41.805

ISSUE	DATE	APPROVED	DRAWN	DESCRIPTION
06	12/10/2021	JC	GR	See note in revision cloud
05	16/08/2021	JC	GR	See note in revision cloud
04	02/08/2021	GR	TK	See note in revision cloud
03	23/03/2021	GR	TK	See note in revision cloud

OUR TOWN HALL PROJECT

PURCELL

Project Office, Room 308, Town Hall, MANCHESTER M60 2L1
+44 (0) 7970 097 432
www.purcelluk.com

PROJECT STATUS	Riba Stage 5
CLIENT	Manchester City Council
PROJECT	Our Town Hall
DRAWING TITLE	Chimney Number CS15 proposed repairs
SIZE & SCALE	A2: As indicated
DRAWING STATUS	S4 - Construction
JOB NUMBER	236959
DRAWING NO.	OTH-PUR-TH-RF-DWG-A-4175
REV	06

© PURCELL 2012. PURCELL IS THE TRADING NAME OF PURCELL MILLER TRITTON LLP