






TYPICAL EAVES/SOFFT DETAIL EXAMPLES (HOUSES)

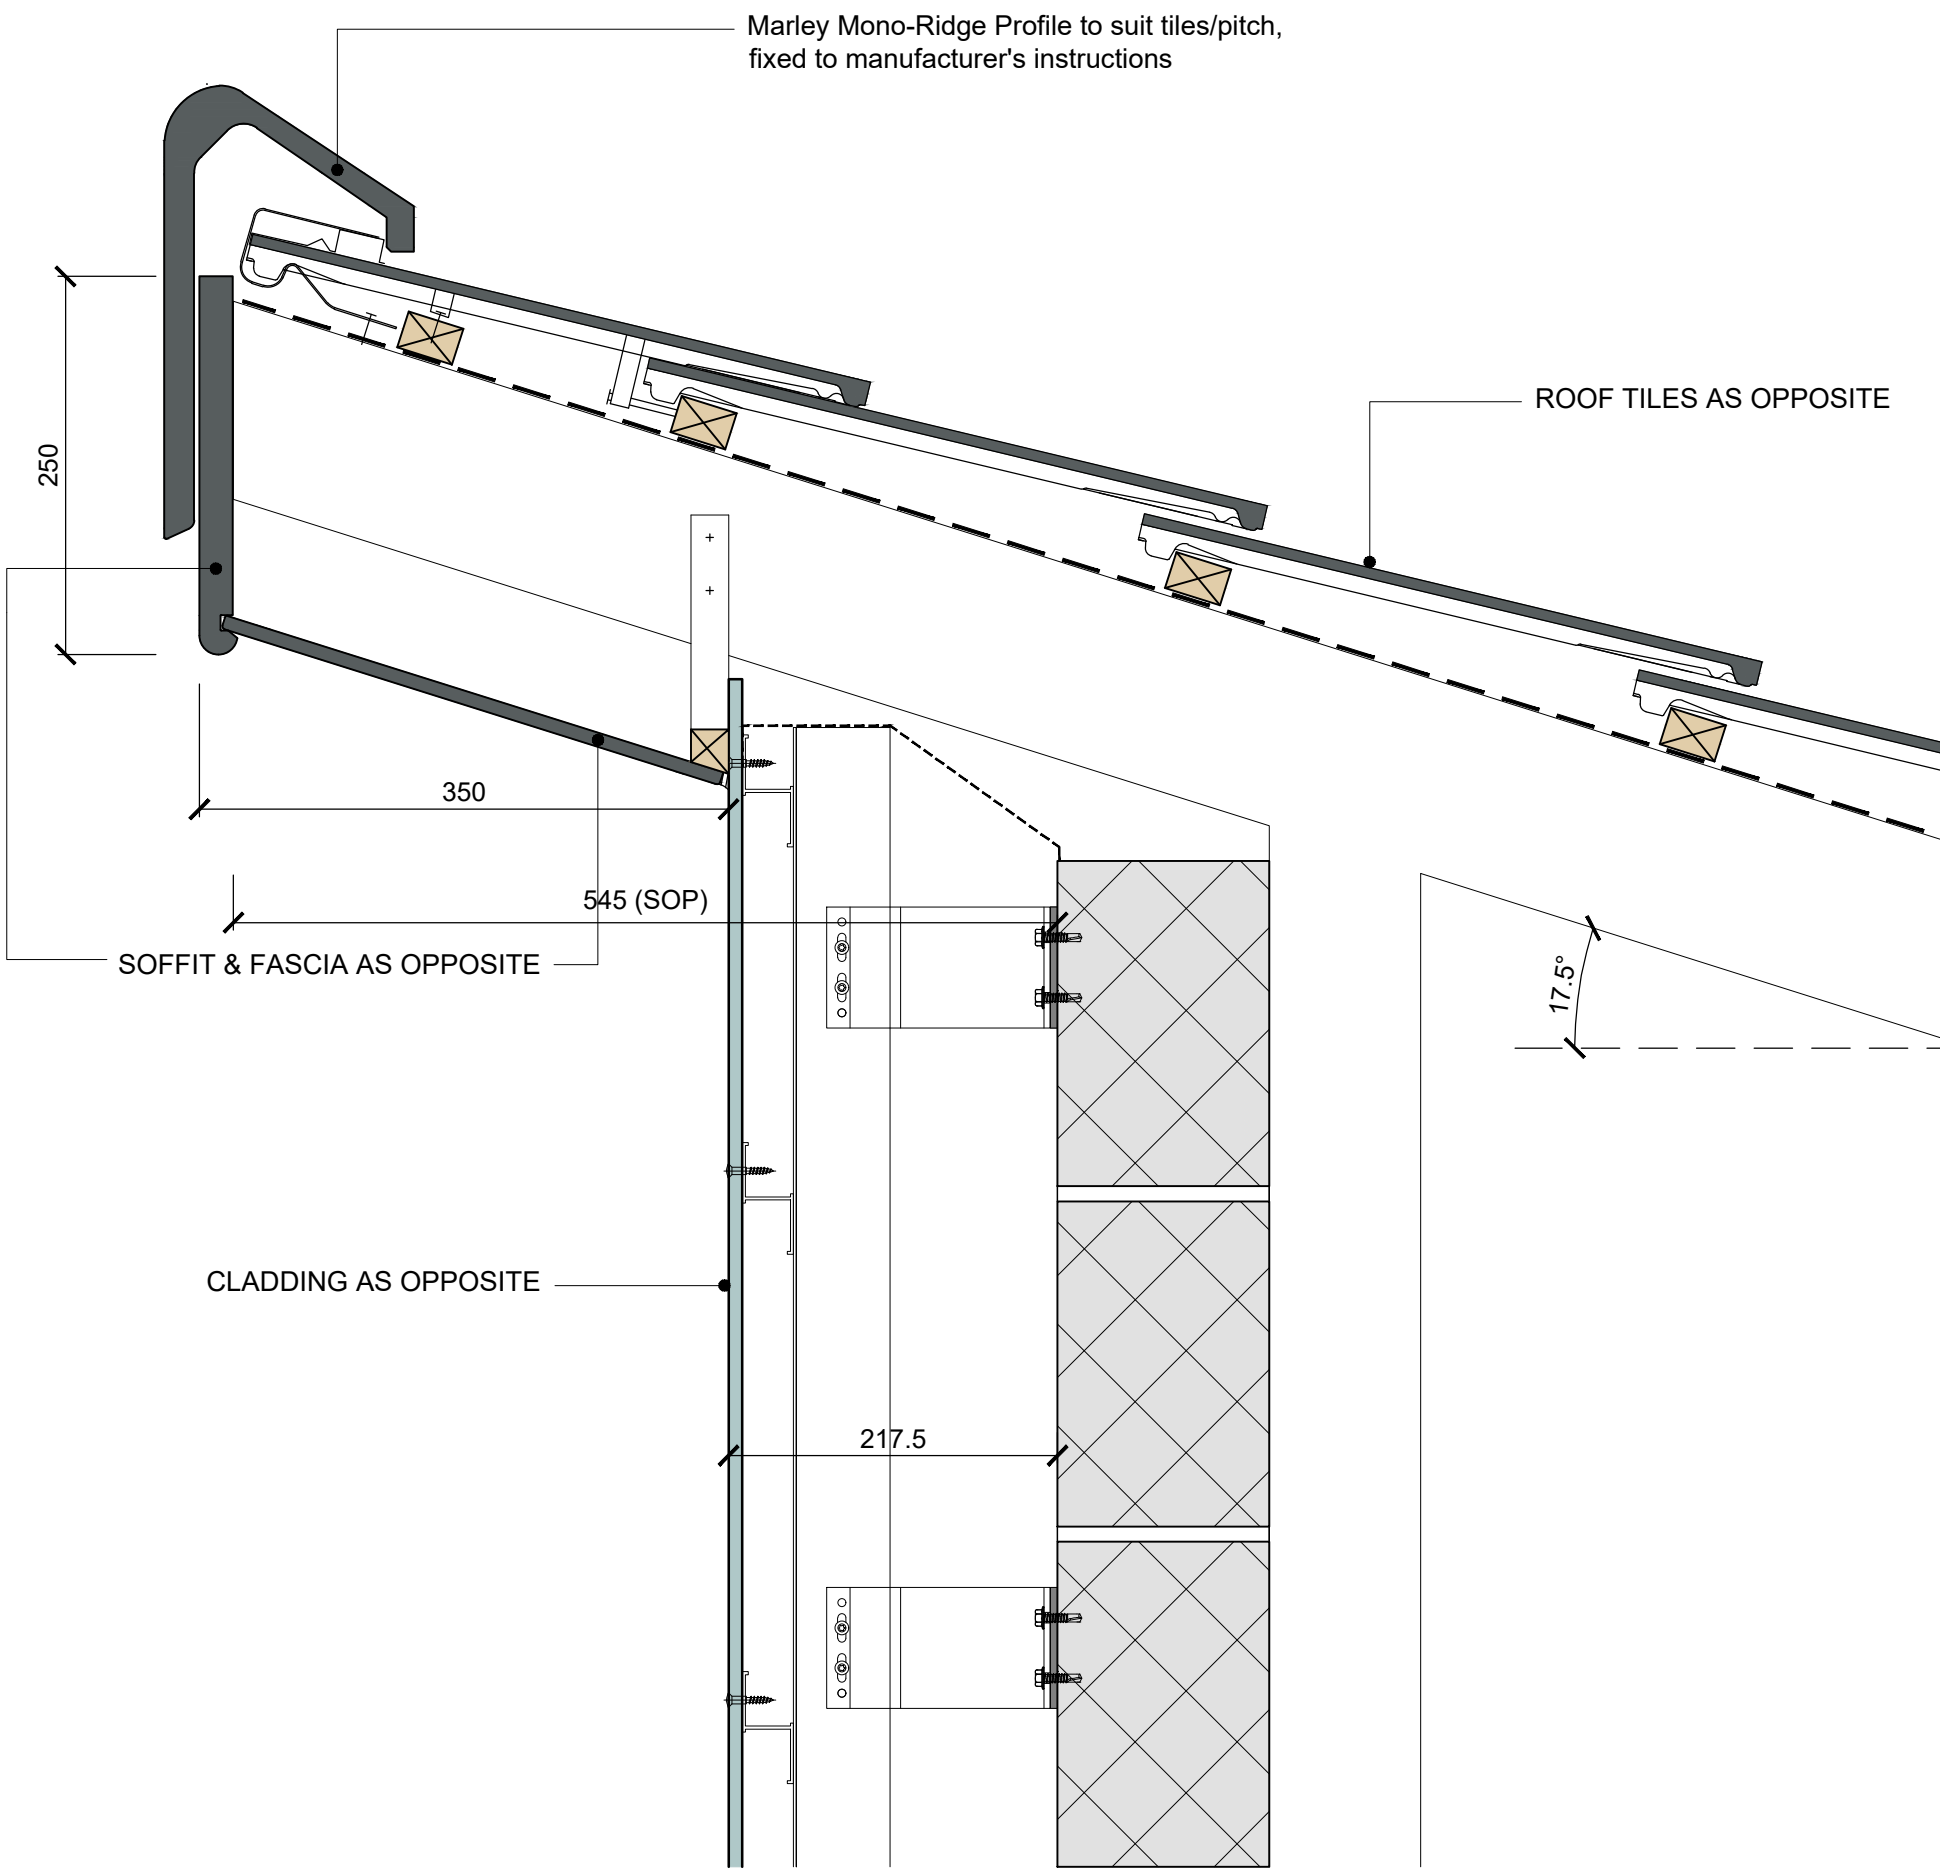

TYPICAL HIGH EAVES DETAIL - FLATS (BLOCK)

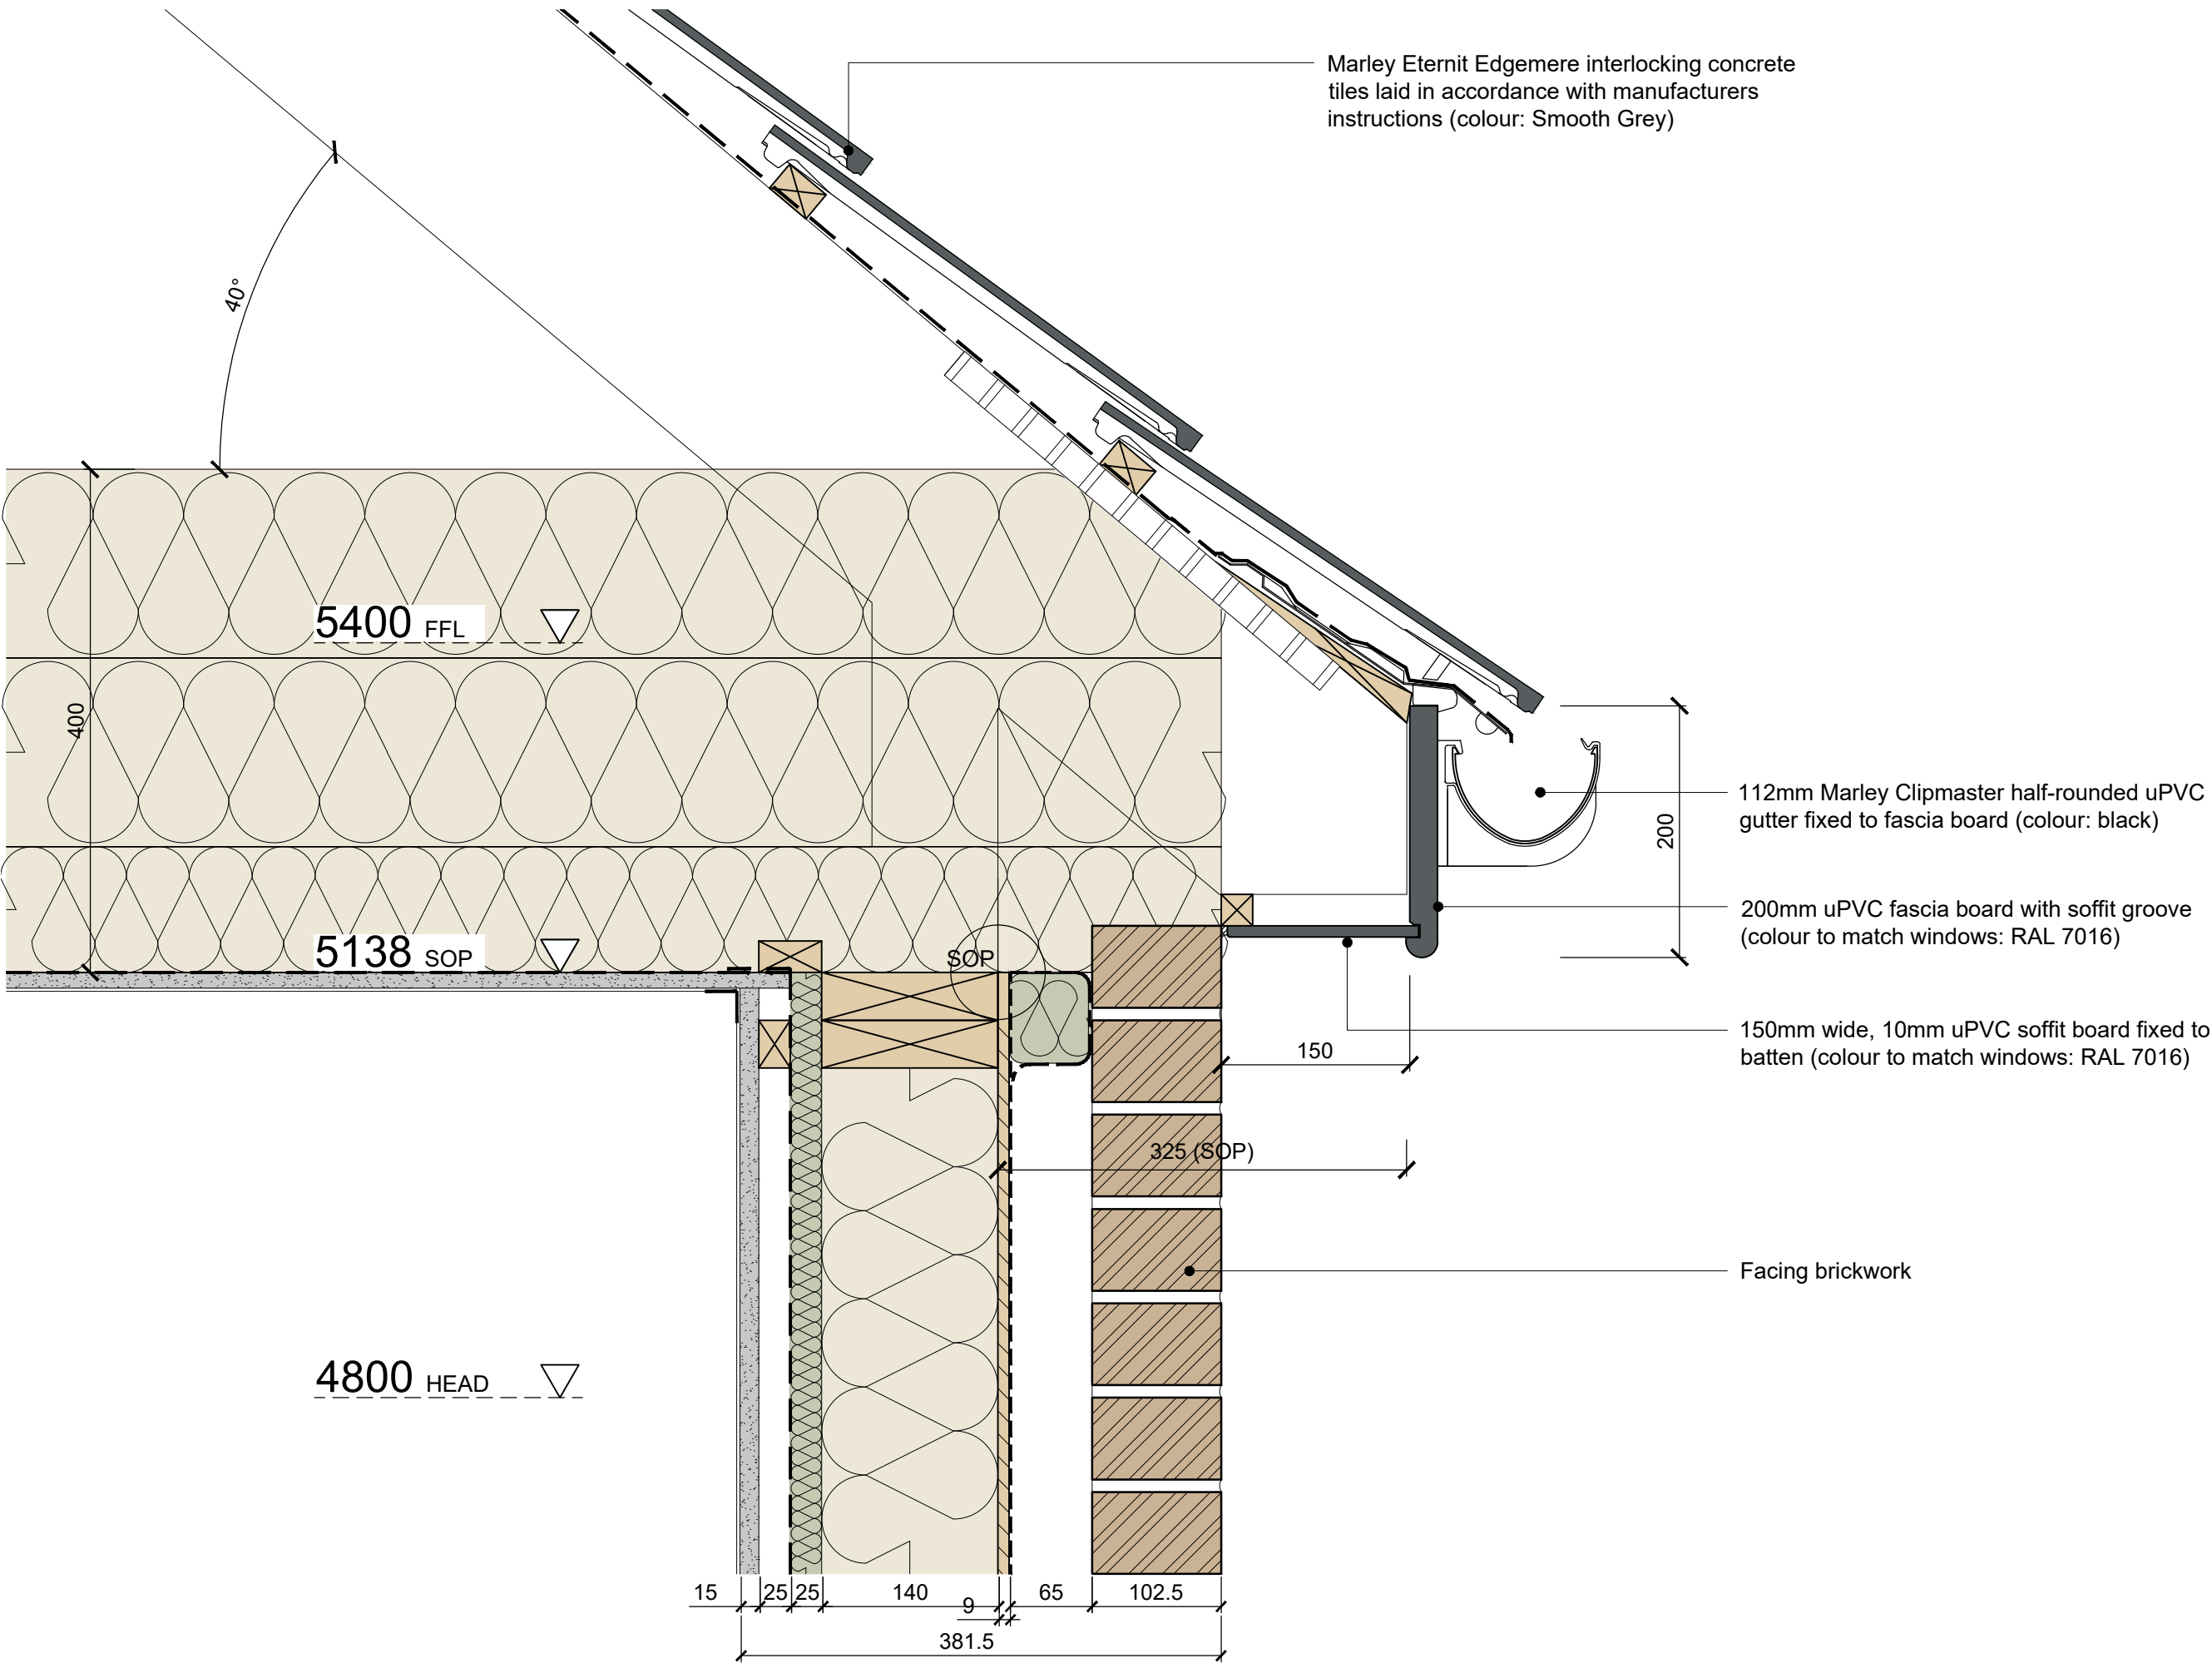

TYPICAL EAVES DETAIL - HOUSES (TIMBER FRAME)

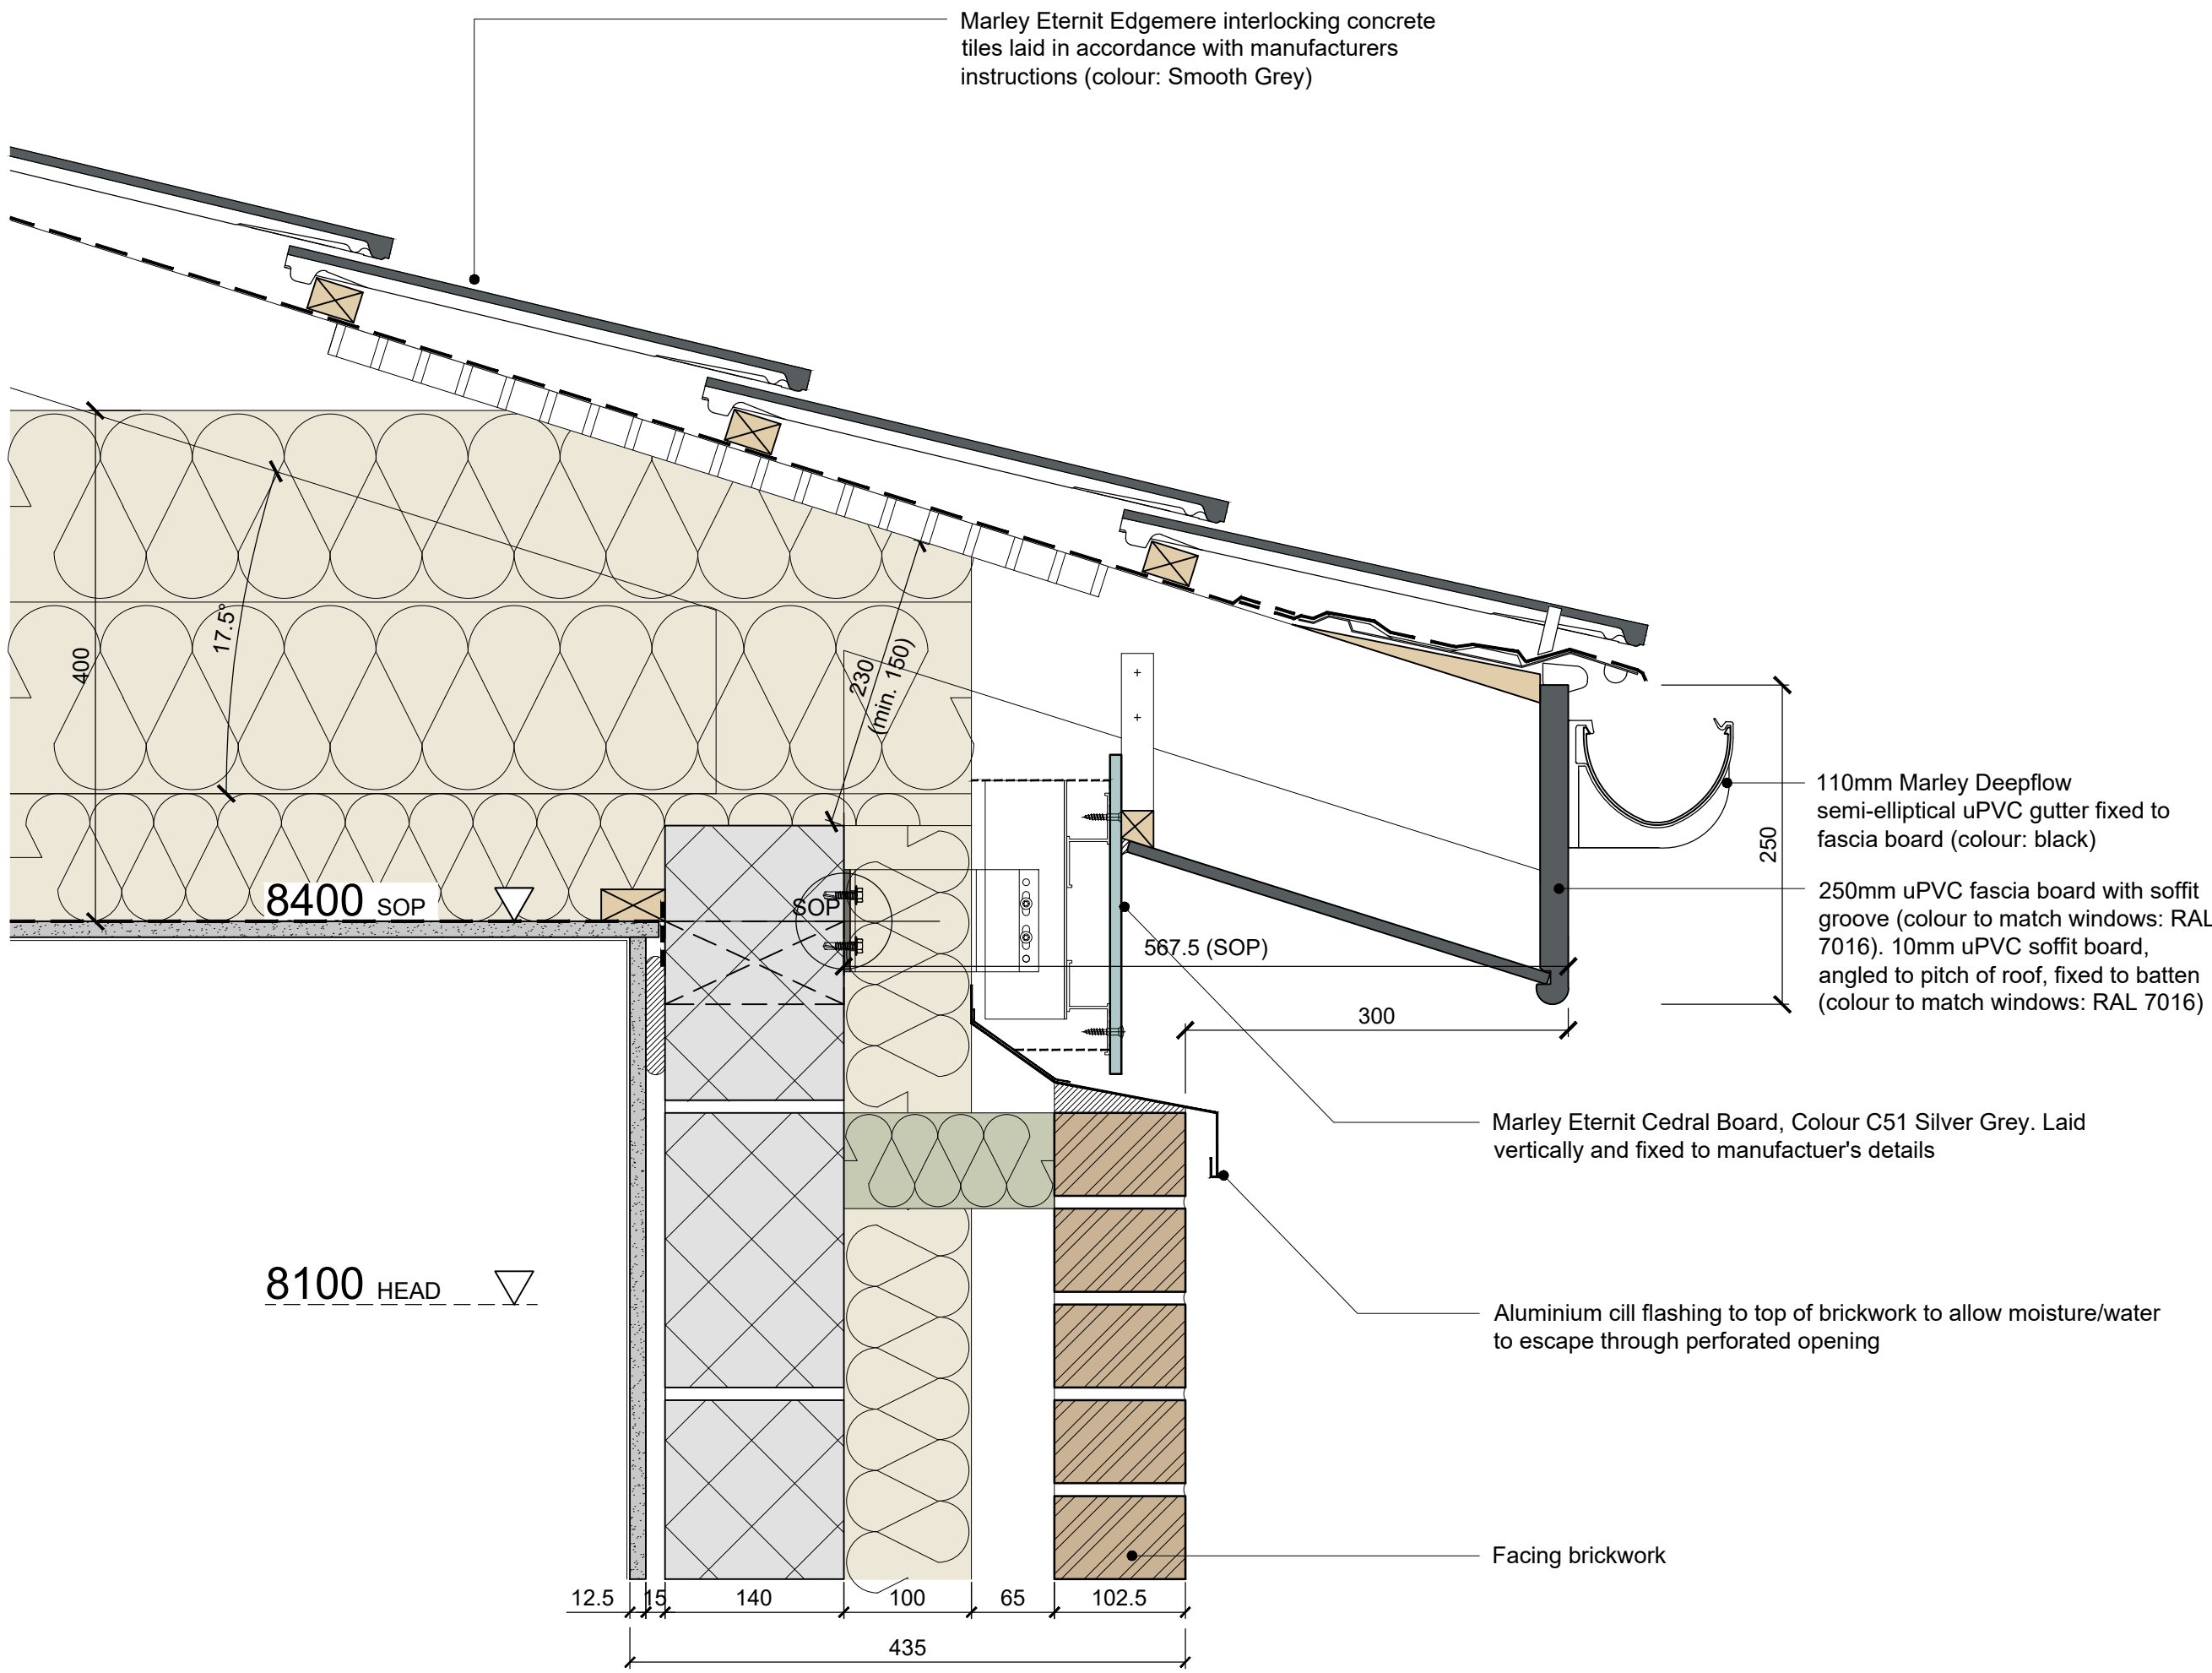

TYPICAL EAVES DETAIL - FLATS (BLOCK)

©TRIANGLE ARCHITECTS LIMITED
■THIS DRAWING IS THE SUBJECT OF COPYRIGHT WHICH VESTS IN TRIANGLE ARCHITECTS LIMITED. IT IS AN INFRINGEMENT OF COPYRIGHT TO REPRODUCE THIS DRAWING, BY WHATEVER MEANS, INCLUDING ELECTRONIC, WITHOUT THE EXPRESS WRITTEN CONSENT OF TRIANGLE ARCHITECTS LIMITED WHICH RESERVES ALL ITS RIGHTS.
■TRIANGLE ARCHITECTS LIMITED ASSERTS ITS RIGHTS TO BE IDENTIFIED AS THE AUTHOR OF THIS DESIGN.
■DRAWING NOT TO BE SCALED. FIGURED DIMENSIONS TO BE WORKED TO IN ALL CASES.
■THE CONTRACTOR IS RESPONSIBLE FOR CHECKING DIMENSIONS, TOLERANCES & REFERENCES.
■ANY DISCREPANCY TO BE VERIFIED WITH THE ARCHITECT BEFORE PROCEEDING WITH THE WORKS.
■REPORT ERRORS & OMISSIONS TO ARCHITECT.
■WHERE AN ITEM IS COVERED BY DRAWINGS OF DIFFERENT SCALES, THE LARGER SCALE DRAWING TO BE WORKED TO. DO NOT SCALE FROM THE DRAWING. FIGURED DIMENSIONS TO BE WORKED TO IN ALL CASES.
■CHECK ALL DIMENSIONS ON SITE.
■DRAWING TO BE READ IN CONJUNCTION WITH THE HEALTH & SAFETY PLAN, AND ALL RELEVANT RISK ASSESSMENTS AND THE FOLLOWING DRAWINGS:

Rev	Date	By	Remarks
Client: Great Places Housing Group			
Project Name: Project500.Ph1.Parkhill Avenue			
Drawing Name: Soffit Details			
Drawing Purpose: PLANNING			
R U g	Project Number: 21-041	Drawing Number: 41	Revision:
	Project	Origin	Vol/Sys
CDE no.	XX - XX - XX - XX - XX - XX - XX - XX	Level	Type
	XX - XX - XX - XX - XX - XX - XX - XX	Role	Number
Status: Scale @ A1: Drawn: Checked: Date:			
1:5 OP MT Jan 25			



Tel: 0161 272 3500
E-mail: studio@trianglearchitects.co.uk
Web: www.trianglearchitects.co.uk
Twitter: @TriangleArch
4 Jordan Street
Manchester
M15 4PY