





Elevation Detail
1 : 50

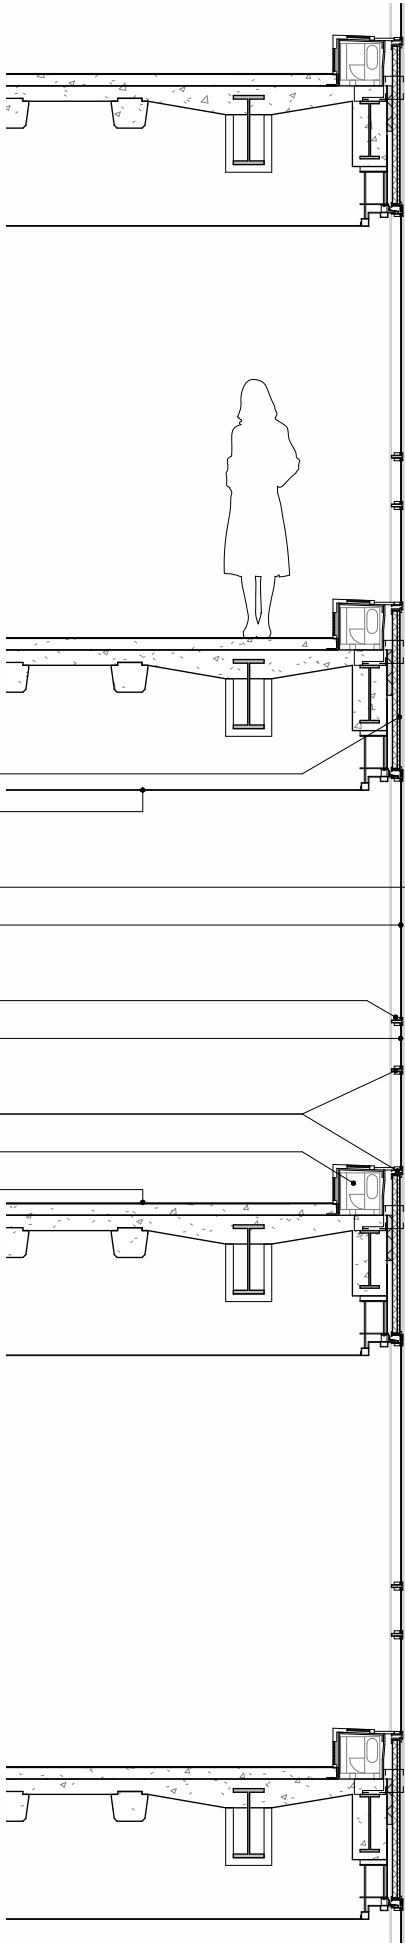

Section Detail
1 : 50

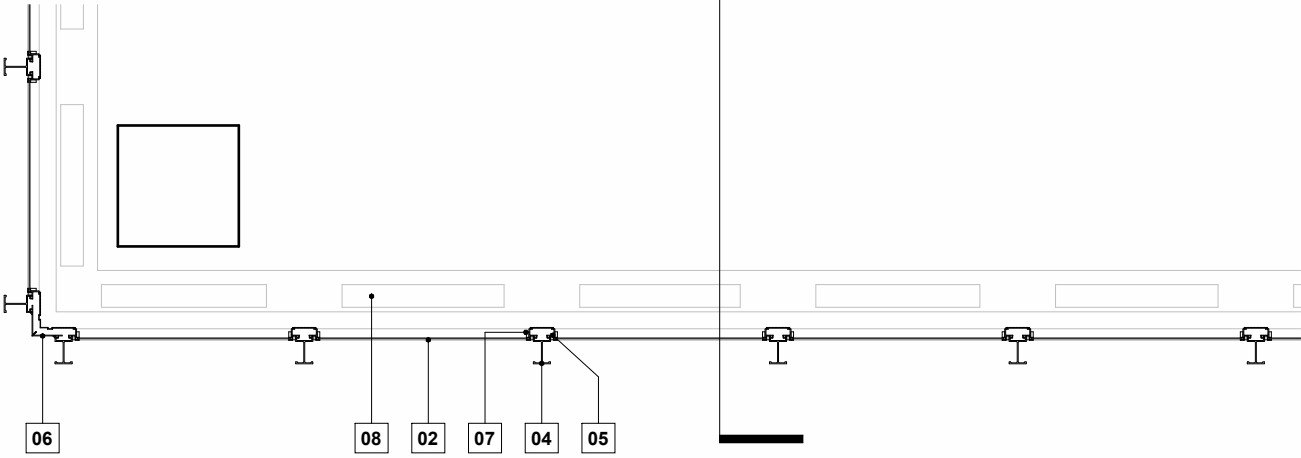

Plan Detail
1 : 50

- LEGEND
- 01

Vitreous enamel on steel spandrel panel
- 02

Single glazed clear panel, with retrofitted mirrored film
- 03

Single glazed obscure panel, with discolouration in areas
- 04

Hiduminium T rail with fluoropolymer finish
- 05

Aluminium curtain wall framing with fluoropolymer finish
- 06

Uninsulated corner paneternal wall, build-up unknown
- 07

Timber beading internally
- 08

Weathermaster perimeter heating system
- 09

Non-original ceiling
- 10

Non-original floor finishter heating system