




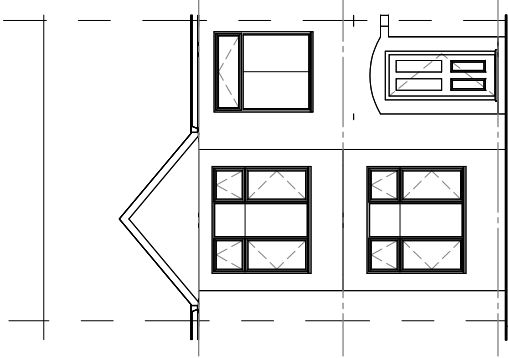


01_E-Elevation
1 : 100

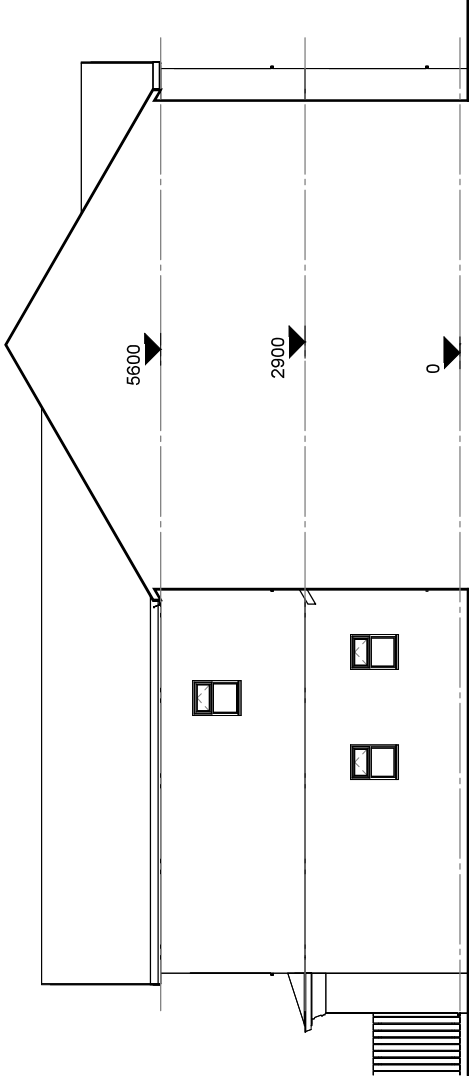

02_E-Elevation
1 : 100

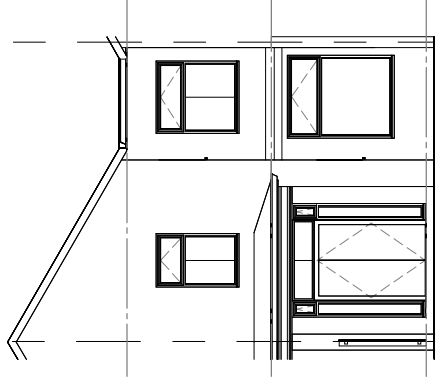

03_E-Elevation
1 : 100

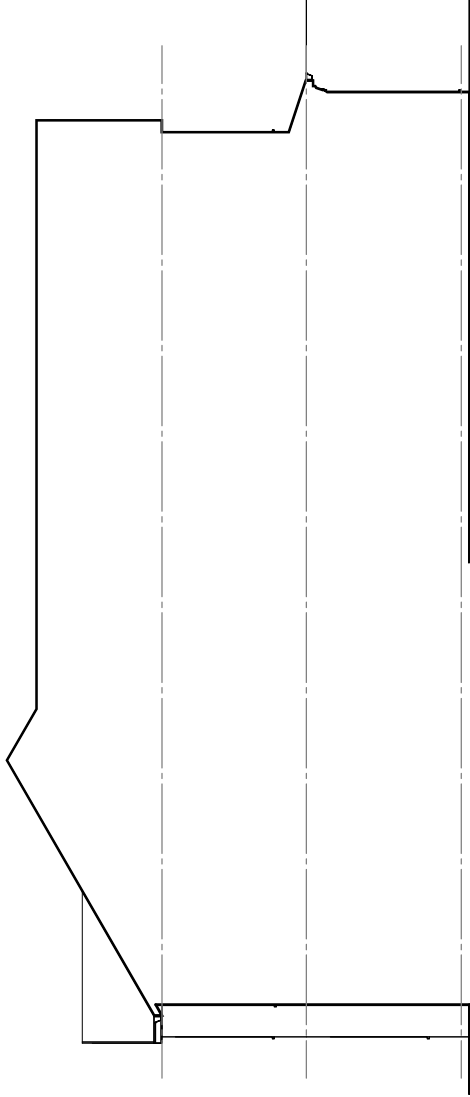

04_E-Elevation
1 : 100



VISUAL SCALE 1:100 @ A3

COPYRIGHT © ALL RIGHTS RESERVED BY VIKAS ALYAS LTD, DO NOT SCALE FROM DRAWING. DRAWING INDICATES DESIGN INTENT ONLY, REPORT ANY DISCREPANCIES TO CLIENT / VA LTD, NOT TO BE USED FOR CONSTRUCTION UNLESS STATED SO, TO BE READ IN CONJUNCTION WITH OTHER DRAWINGS OR SPECIFICATION WHERE PROVIDED.

No.	Description	Date
P1	Issue to Planning	15.12.2024

PROJECT	ADDRESS	CLIENT
Class C3 to Class C3b	1 Langdale Rd, Manchester M14 5PQ	Nabeel Chowdhry
Manchester City Council	SHEET	Date 21.08.2024
PURPOSE OF ISSUE	Existing Elevations	Project number 1289
PLANNING		Scale (@ A3) 1 : 100
		Drawn by VA
		Checked by VA
		DRAWING NUMBER A103
		REV P1