



01 | Proposed Shopfront - Elevation A
SCALE: 1:25

FIRST FLOOR WINDOWS TOP
PANEL BLOCKED DUE TO
CONCRETE BEAM BEHIND, SEE
PHOTOS FOR DETAILS

GENERAL NOTES

All work to be carried out in strict accordance with the current Building Regulations and its latest amendments, and to the complete satisfaction of the Local Authorities Building Control.


Contractors are responsible for complying with all relevant BS etc., and check that Building Control and Environmental Health Departments are satisfied with the scope and content of all work on completion and obtain any necessary certificates.

All existing construction levels and dimensions to be checked prior to construction, especially where new construction levels and dimensions are to match existing.


All site dimensions and site levels must be checked on site.

This drawing must not be used for construction unless issued for construction.

This drawing should be read in conjunction with all relevant Engineer's and specialist drawings.

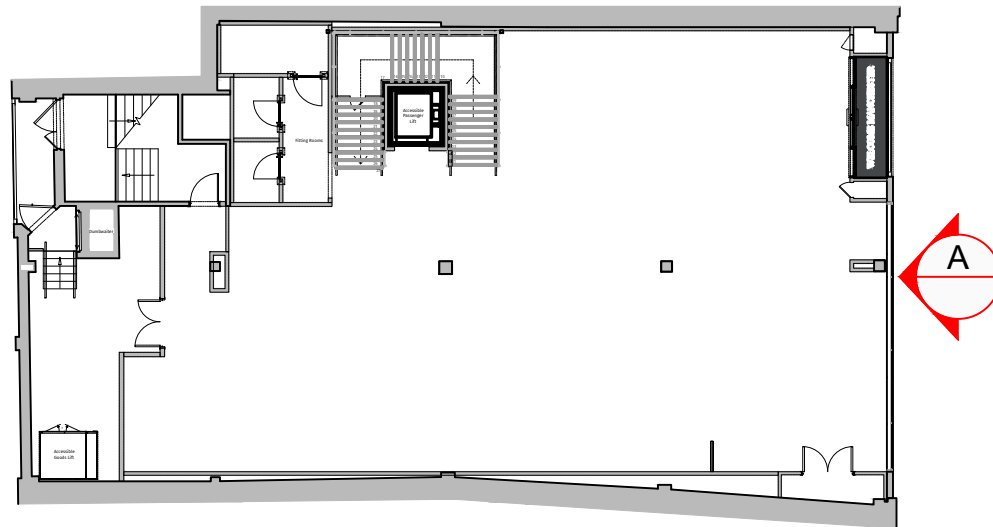

02 | KEY PLAN - Ground Floor
SCALE: 1:250

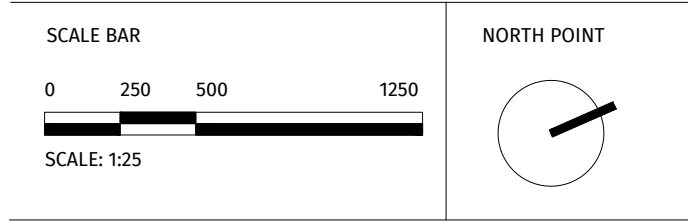

P06	19.05.25	Revised for planning - following councils comments	AT	BV
P05	06.05.25	Revised for planning - following councils comments - Depth of Projected Sign	AT	BV
P04	10.03.25	Revised for planning - following councils comments - Vinyl graphics removed from shopfront drawing - Internal signage on the first floor removed	AT	BV
P03	10.03.25	Revised for planning - following councils comments	AT	BV
P02	27.02.25	Revised for planning - following councils comments	AT	BV
P01	17.02.25	Issued for planning	AT	BV
REV	DATE	DESCRIPTION	DR	CH

PLANNING

DB3

LONDON

First Floor, 20-25 Gashouse Yard, London, EC1A 4JT
T: 020 7689 1434 www.db3group.com



PROJECT
Adidas BCS Manchester
52-56 Market Street M11PW

TITLE
Proposed Signage Details

CREATION DATE February 2025	SCALE @ AT VARIES	DRN AT	CHK BV	APP SW	SUIT S3
SHEET NO. 18186 - DB3 - B01 - ZZ - DR - A - 90002	REVISION P06				

© COPYRIGHT: ALL RIGHTS RESERVED.
THIS DRAWING MUST BE USED IN CONJUNCTION WITH ALL OTHER RELEVANT DRAWINGS AND INFORMATION.
ANY DISCREPANCIES MUST BE REPORTED TO DB3 IMMEDIATELY.
THIS DRAWING AND INFORMATION MUST NOT BE USED FOR CONSTRUCTION UNLESS ISSUED FOR CONSTRUCTION.

DO NOT SCALE FROM THIS DRAWING. REFER ONLY TO THE PRINTED DIMENSIONS.

PROPOSED ALUMINIUM BUS STOP SIGN, FIXED TO WALL AND TO BE INTERNALLY ILLUMINATED. REFER TO **DETAIL A**, ARMS AND MAIN SIGN TO BE RAL 7021. LOGO TO REMAIN WHITE WITH A 30MM OPAL PUSH THROUGH PERSPEX LOGO - INTERNALLY ILLUMINATED. REFER TO **DETAIL 3** ON DRAWING 18186-DB3-B01-ZZ-DR-A-90005 MAN PR SHOPFRONT SECTION DETAILS

PROPOSED OPAL BACK TRAY, WITH A DEEP FACE ALLOWING FOR INDIVIDUAL LETTER ILLUMINATION. LETTERS TO BE ILLUMINATED - BACK LIT INDIVIDUAL LETTERING. REFER TO **DETAIL 2** ON DRAWING 18186-DB3-B01-ZZ-DR-A-90005 MAN PR SHOPFRONT SECTION DETAILS

PROPOSED GLAZED TILED SHOPFRONT PANELS TO BE RAL 7021 WITH RAL 7015 STRIPE GRAPHIC VINYL ON PANELS

PROPOSED ILLUMINATED ADIDAS LOGO ABOVE ENTRANCE DOOR. CONSTRUCTED FROM A OPAL PUSH THROUGH PERSPEX LOGO - INTERNALLY ILLUMINATED. REFER TO **DETAIL 1** ON DRAWING 18186-DB3-B01-ZZ-DR-A-90005 MAN PR SHOPFRONT SECTION DETAILS