


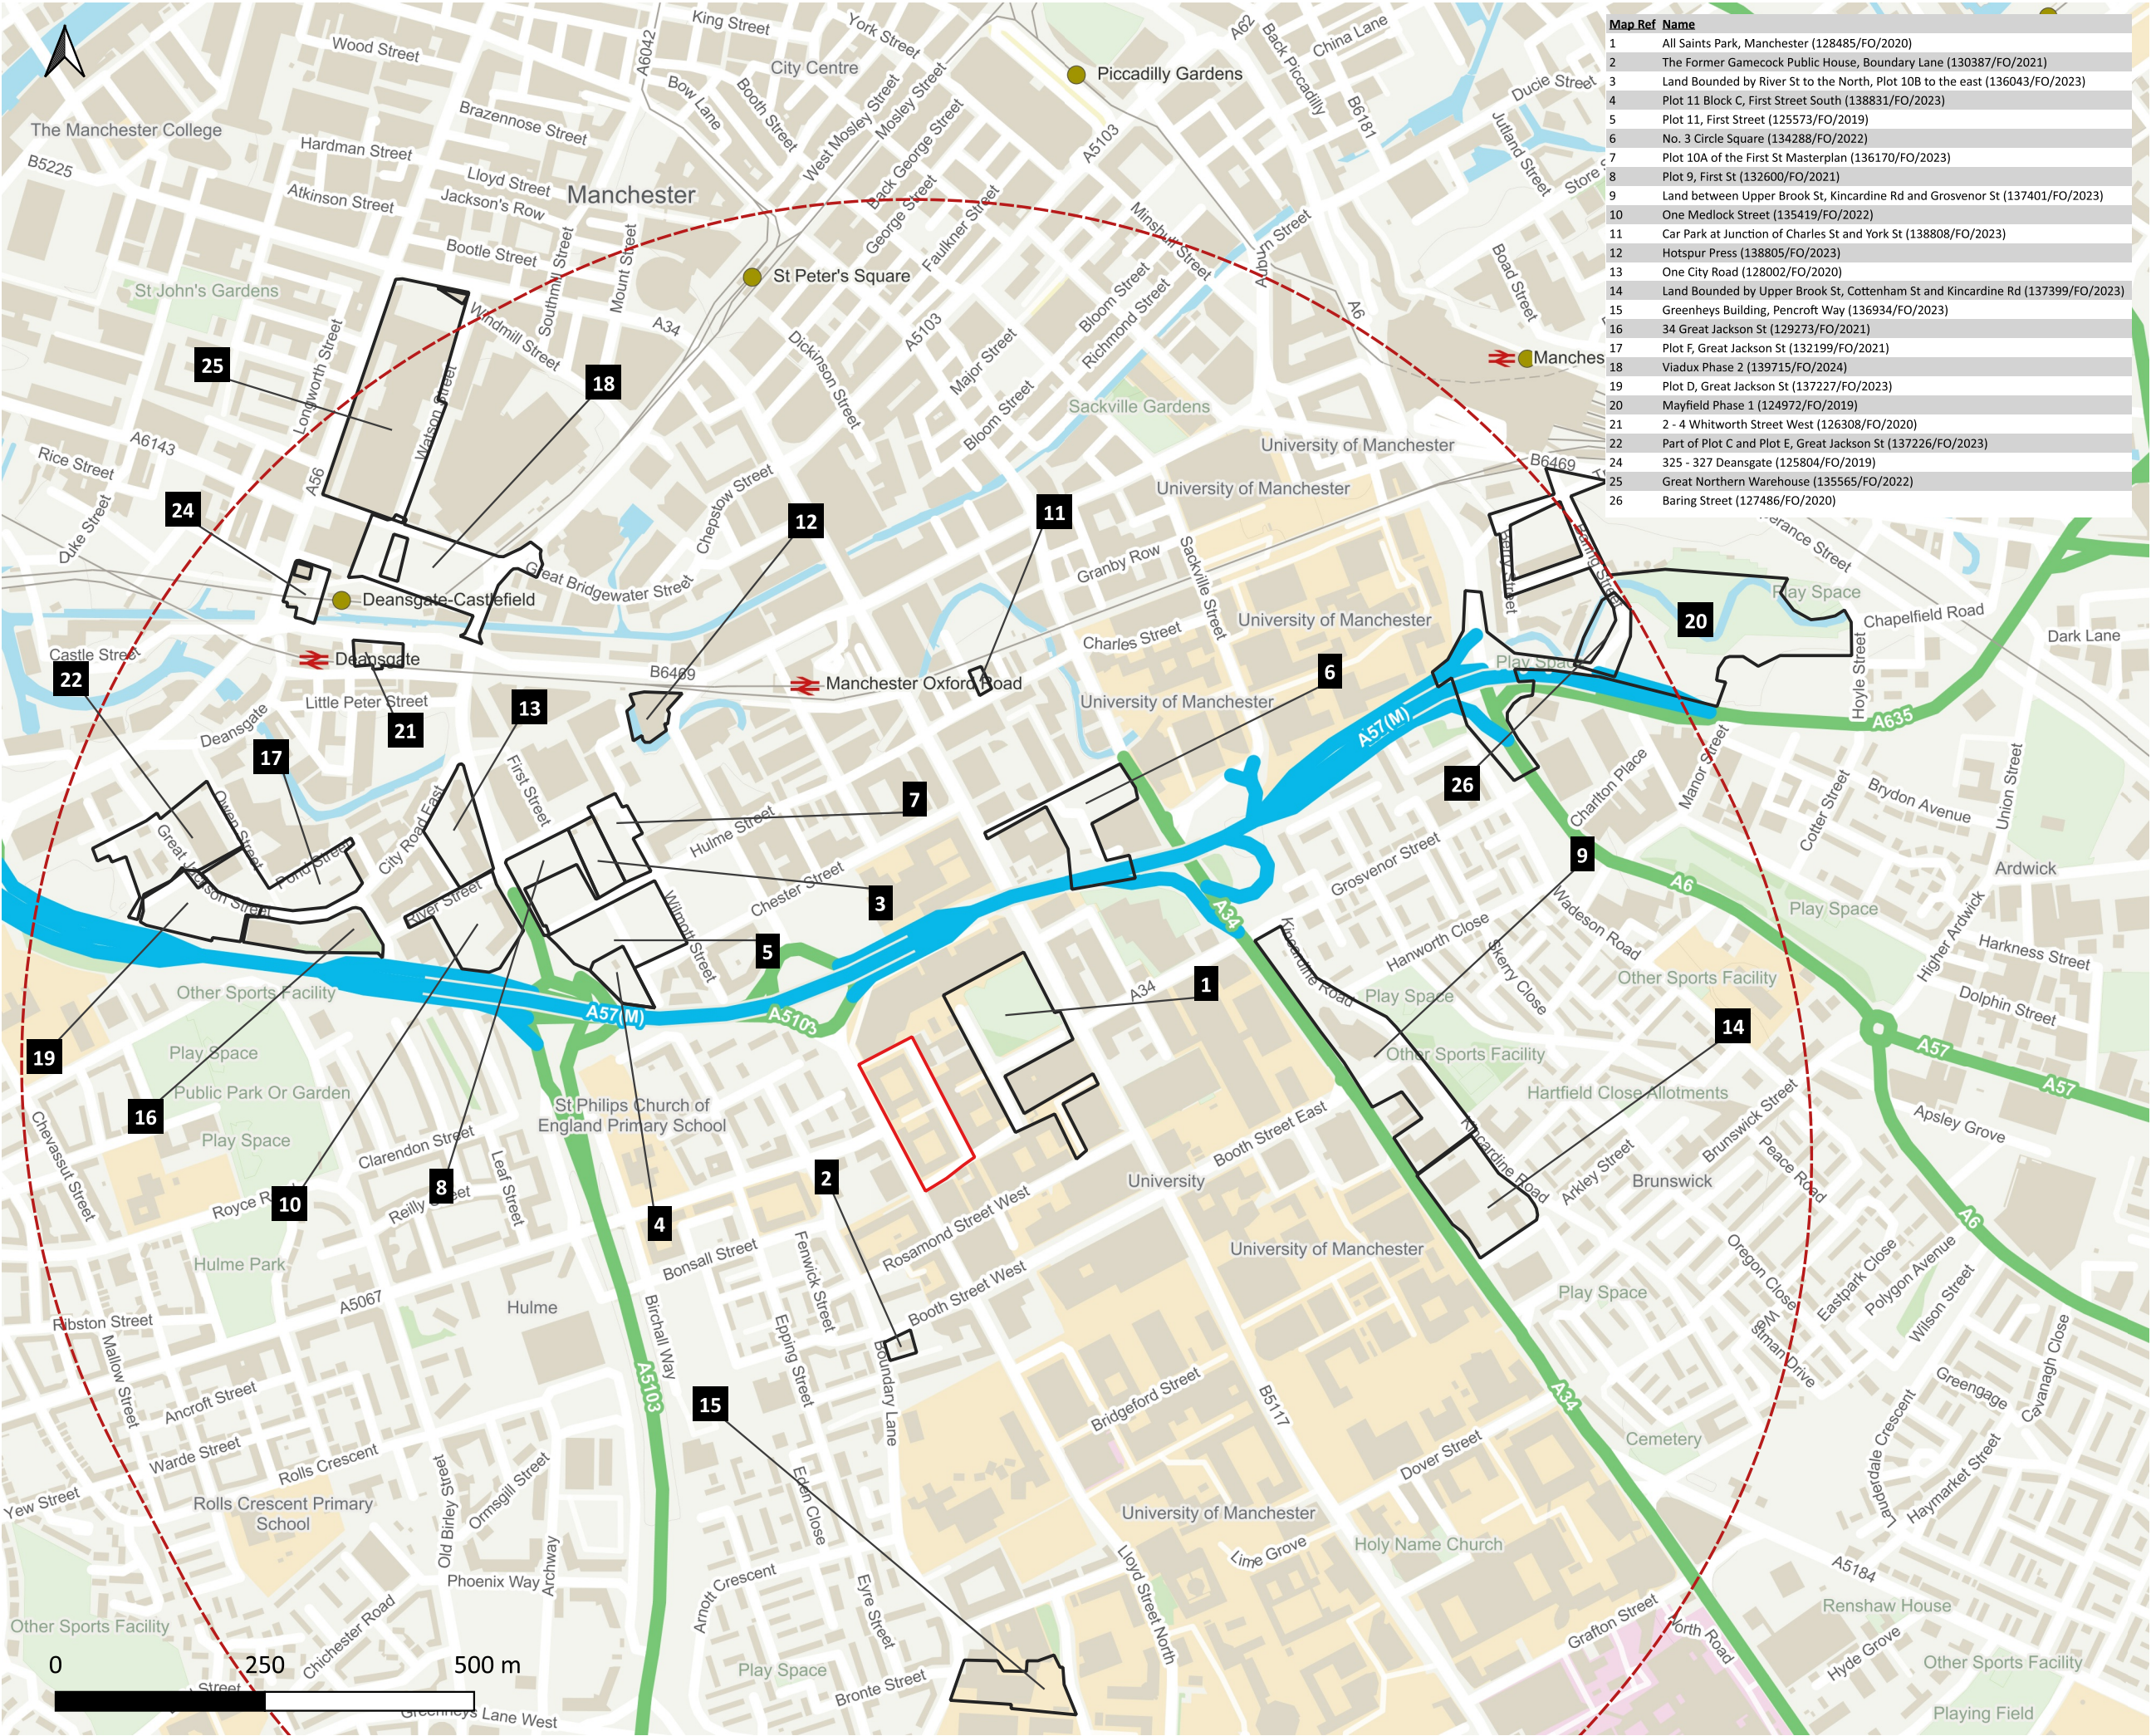

Copyright of Turley

This drawing is for illustrative purposes only and should not be used for any construction or estimation purposes. To be scaled for planning application purposes only. No liability or responsibility is accepted arising from reliance upon the information contained within this drawing.

Plans reproduced by permission of Ordnance Survey on behalf of The Controller of Her Majesty's Stationary Office. © Crown Copyright and database right (2025). All rights reserved. Ordnance Survey Licence number [100020449]

Site Boundary

Cumulative Project

1km radius

CLIENT:

Unite Students and Manchester Metropolitan University

PROJECT:

Cambridge Halls, Manchester

DRAWING:

Cumulative Project Plan

PROJECT NUMBER:

UNIM3028

DRAWING NUMBER:

Figure 14.1

CHECKED BY:

SM

REVISION:

2.0

STATUS:

Final

DATE:

February 2025

SCALE:

1:1 @ A3