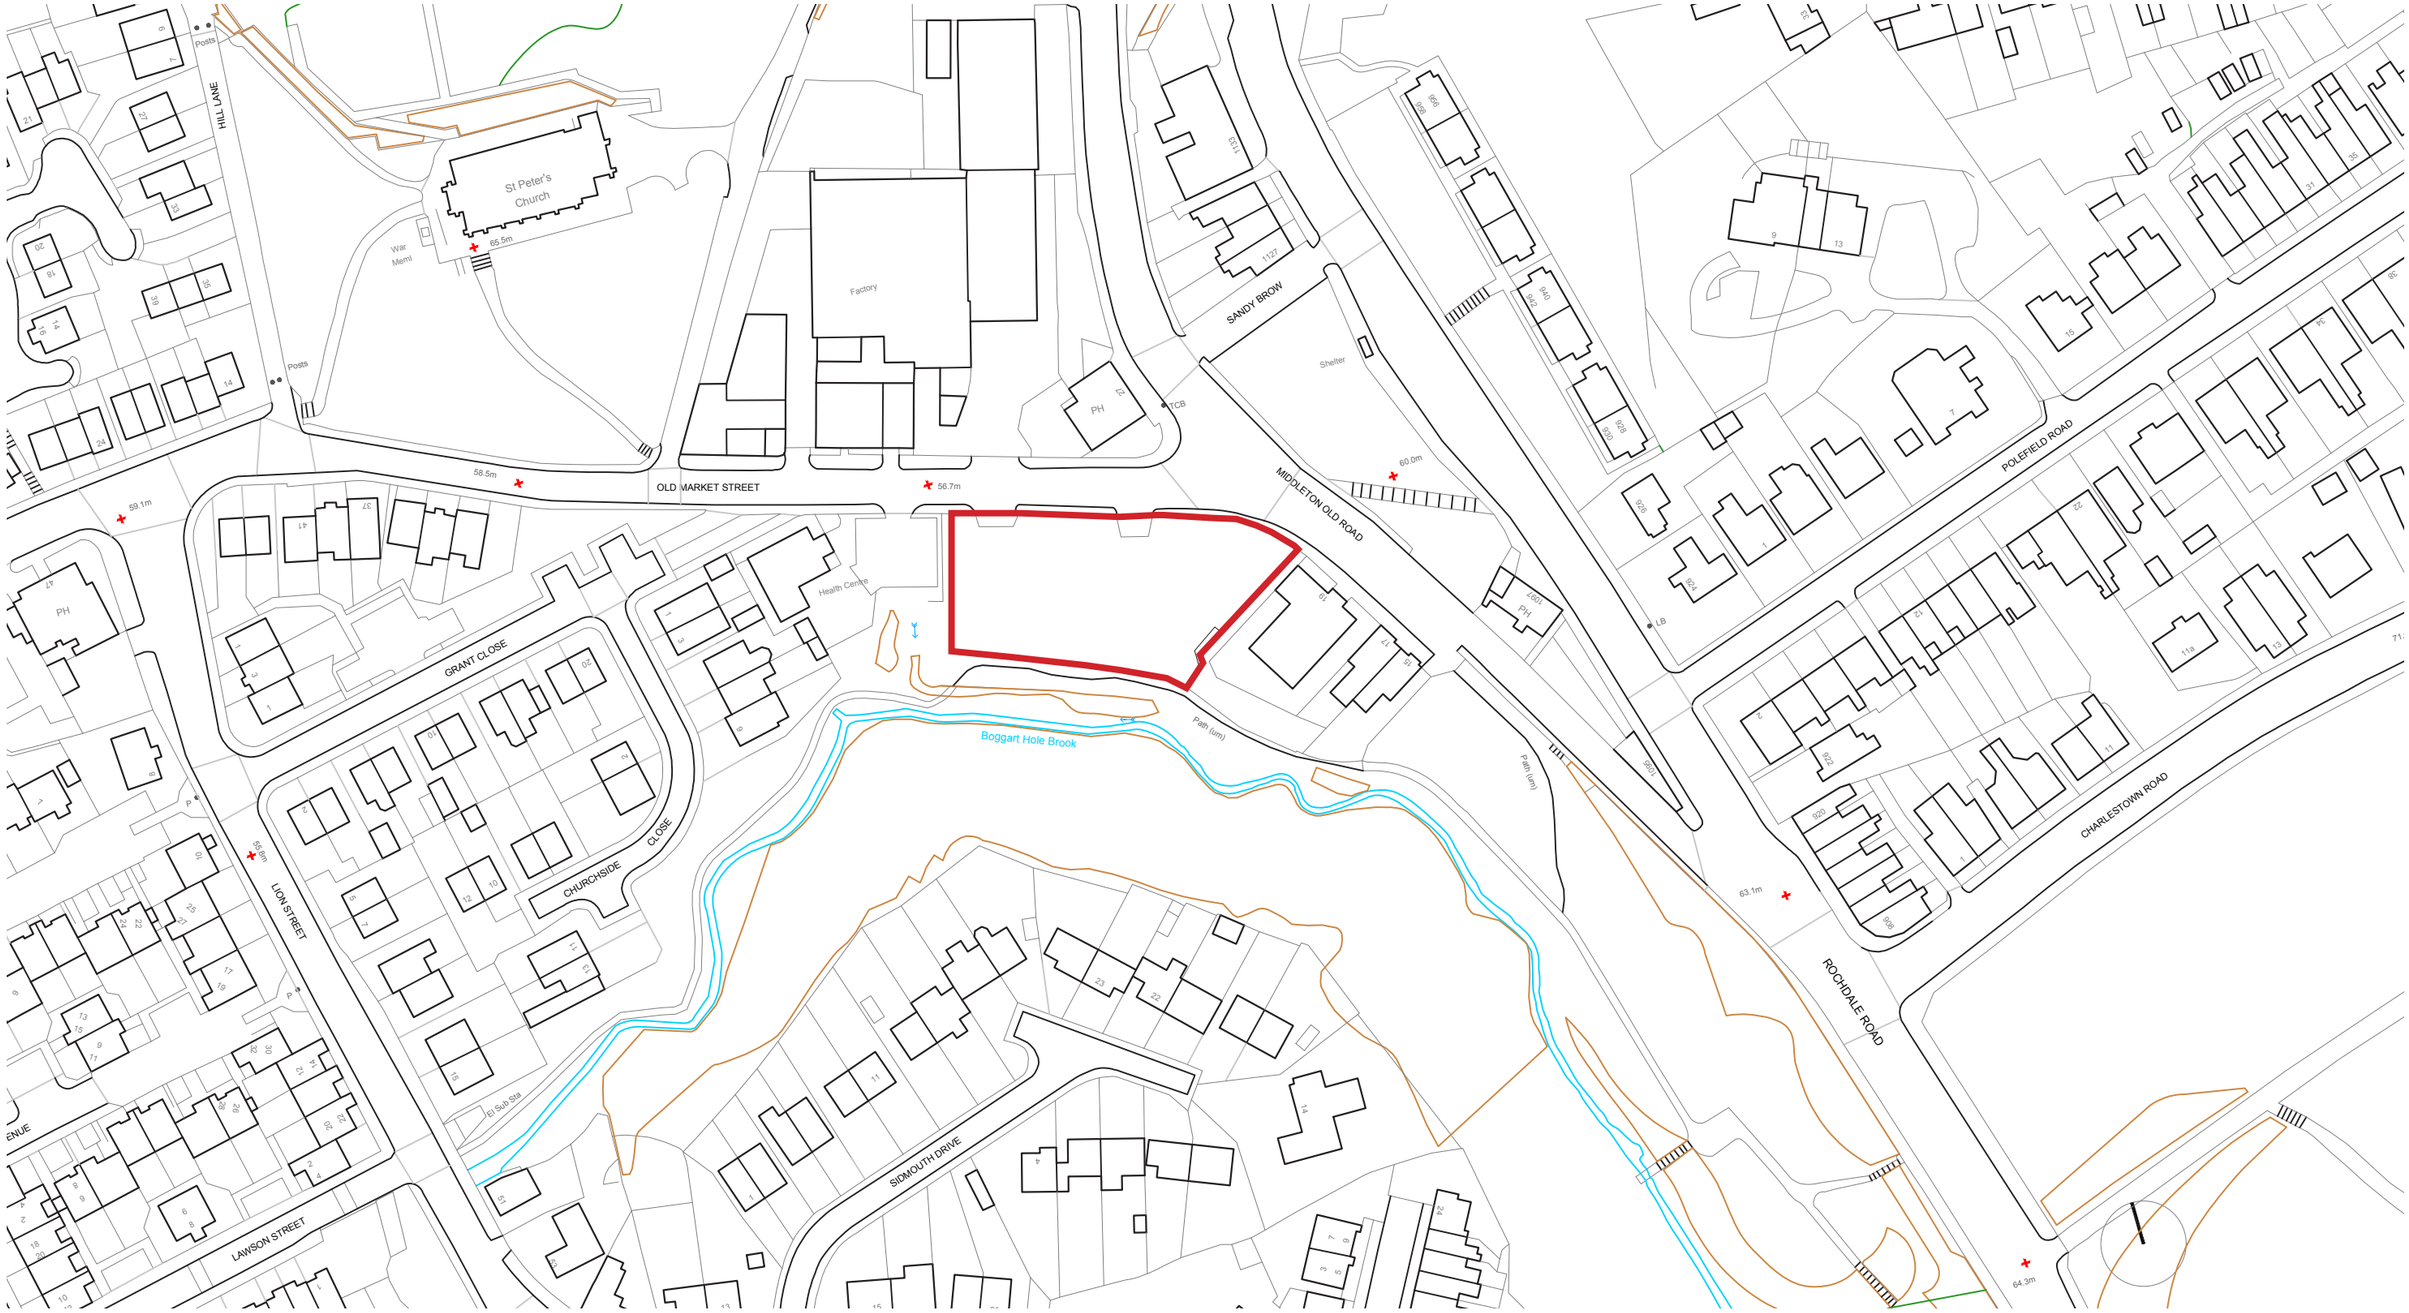


0m 20 40 60 100 250

LOCATION PLAN
1:1250 @ A3

Dimensioning

Figured dimensions only to be taken from these designs and drawings. Work to annotated dimensions only. All dimensions to be checked on site. Architectural designers to be informed immediately of any discrepancies before work proceeds. Drawings are to be read in conjunction with relevant specifications, structural engineers and service engineers' drawings.

www.saleemarchitects.co.uk
+44 7411 474157

A3

STATUS:
PLANNING

SALEEM
ARCHITECTS

Rev	Date	Description
-	01/07/24	Issued to client for comments
A	08/07/24	Issued for Planning

CLIENT:
-

PROJECT:
Land @ Old Market Street
Crumpsall

TITLE:
Location Plan

REV:
A

SCALE:
1:1250 @ A3

DATE:
April 2024

DRAWING NO.
A100