


1 Driver' Area
1 : 50

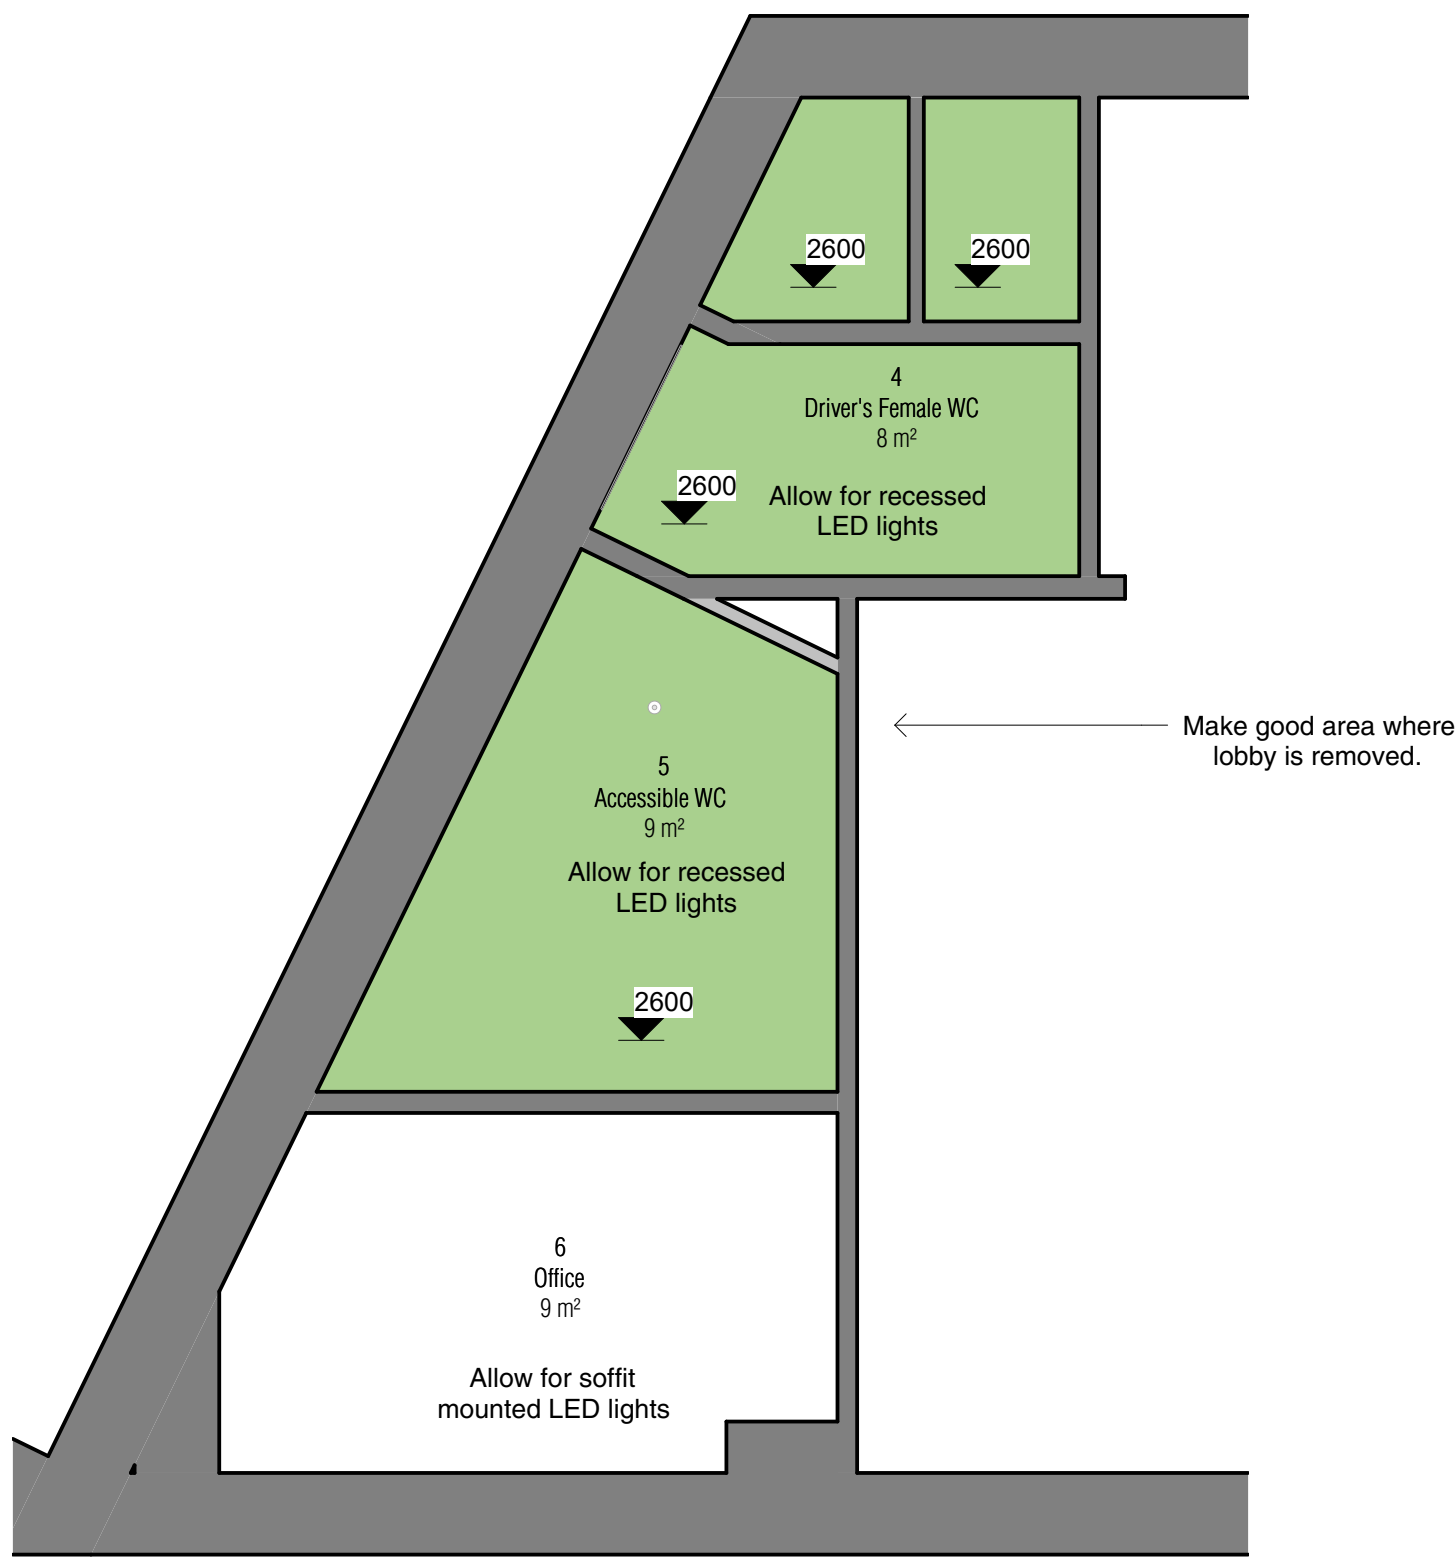

2 Engineer's Area
1 : 50



Ceilings Legend	
	CET_01 Suspended Plasterboard Ceiling NBS: K10/2204
	CET_02 Suspended Grid Ceiling NBS: K40/1154