



©2020 Cellnex
All rights reserved. No part of this publication may be reproduced, stored in a retrieval system or transmitted in any form or by any means (Electronic, Mechanical, Photocopying, Recording or otherwise), without the prior written consent of the Company.

NOTES

BASED UPON ORDNANCE
SURVEY DIGITAL DATA
WITH THE PERMISSION OF
THE CONTROLLER OF HIS
MAJESTY'S STATIONERY
OFFICE, © CROWN
COPYRIGHT. LICENCE NO.
AC0000806982

O.S. LANDRANGER MAP
No. 109

2	COL.MOD.UK.0002864 LOCATION PLAN	12/06/25	CIR	CIR
1	3MN095 LEGAL PLAN	04/06/24	TCS	TCS
ISS	REVISION	DATE	DRN	APP



CELLNEX UK
R+, 4TH FLOOR, 2 BLA GRAVE STREET, READING, RG1 1AZ
Tel. 020 4526 8553

SITE No 97040
MANCHESTER WENDOVER ROAD
BANKS BREWERY
THE WENDOVER PUB, WENDOVER
MANCHESTER
GREATER MANCHESTER
M23 9ER

NGR SJ 79870 89760

OS GRID 379870 389760

TITLE
LOCATION PLAN


SCALE SEE DRAWING

DRAWN TCS 30/05/24


APPROVED CIR 12/06/25

DRG No. Sheet 1 of 1 Rev

97040-00-004-ML002 2

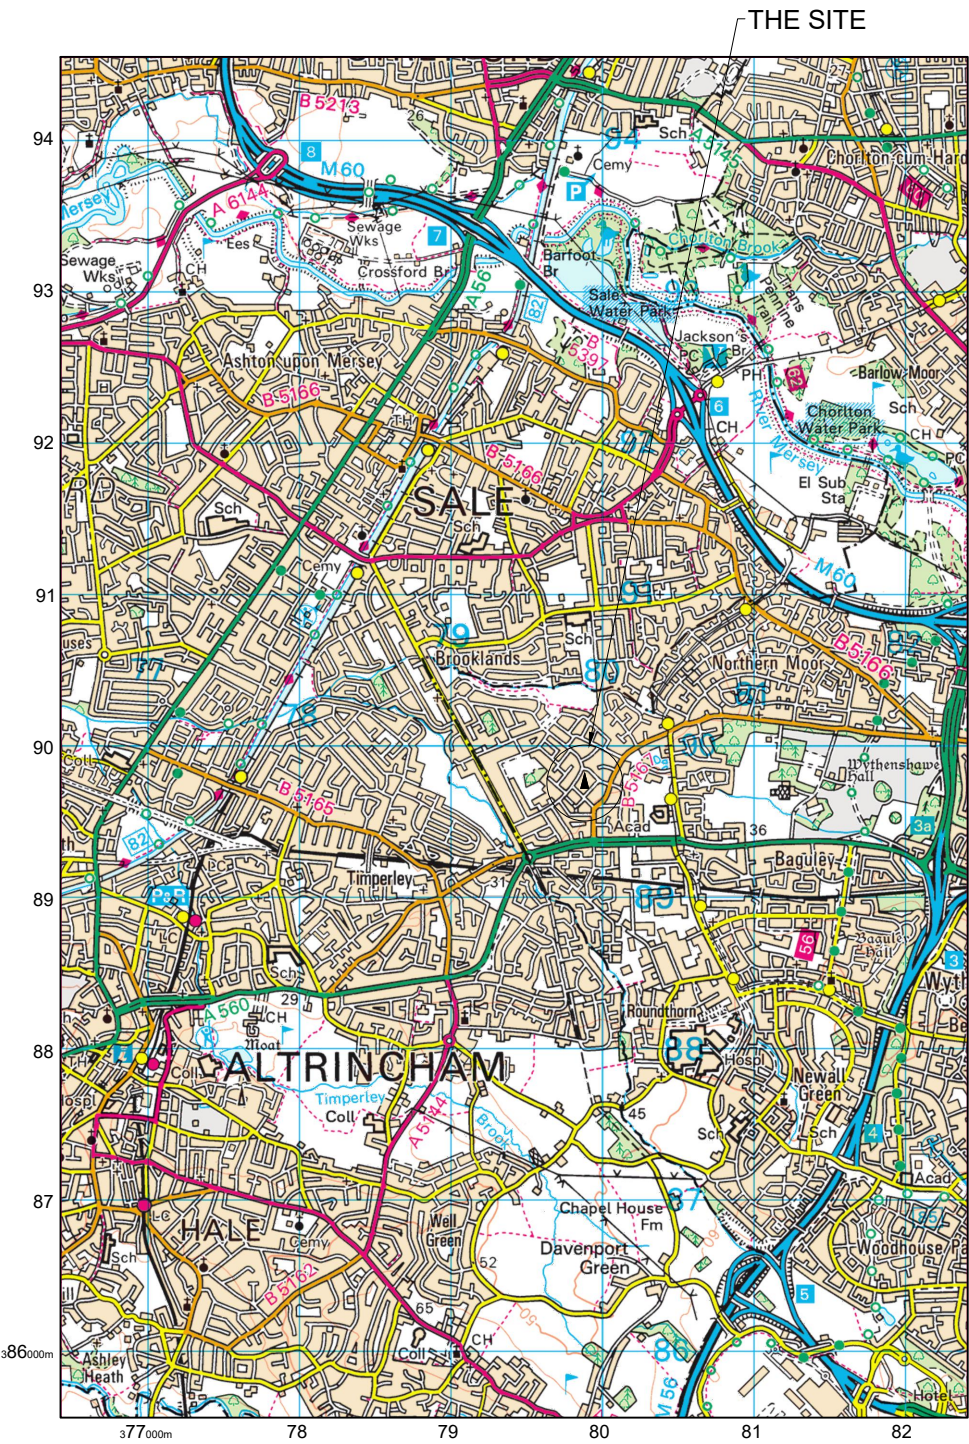

LOCATION PLAN
SCALE 1:50,000

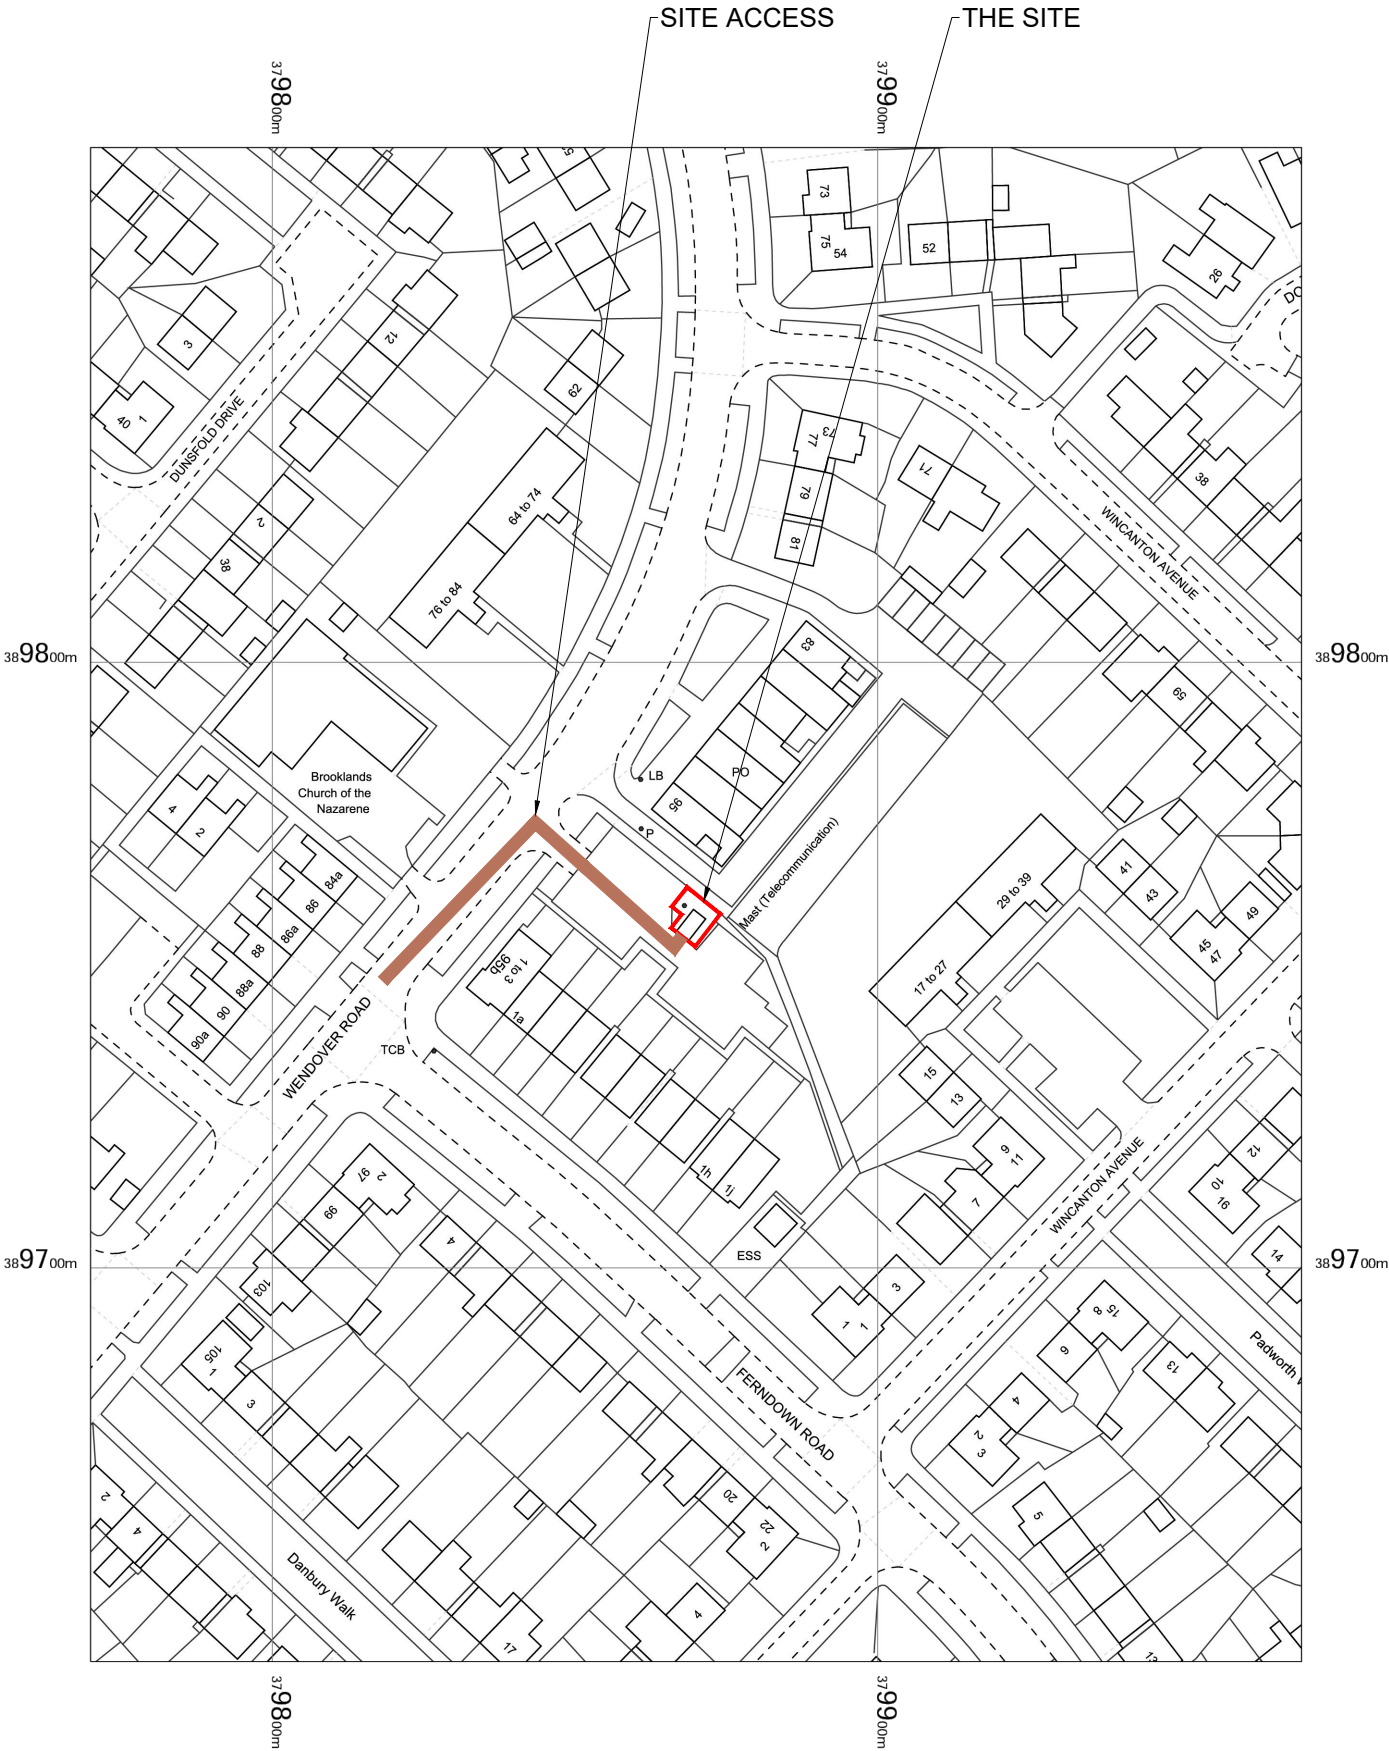

LOCATION PLAN
SCALE 1:1250