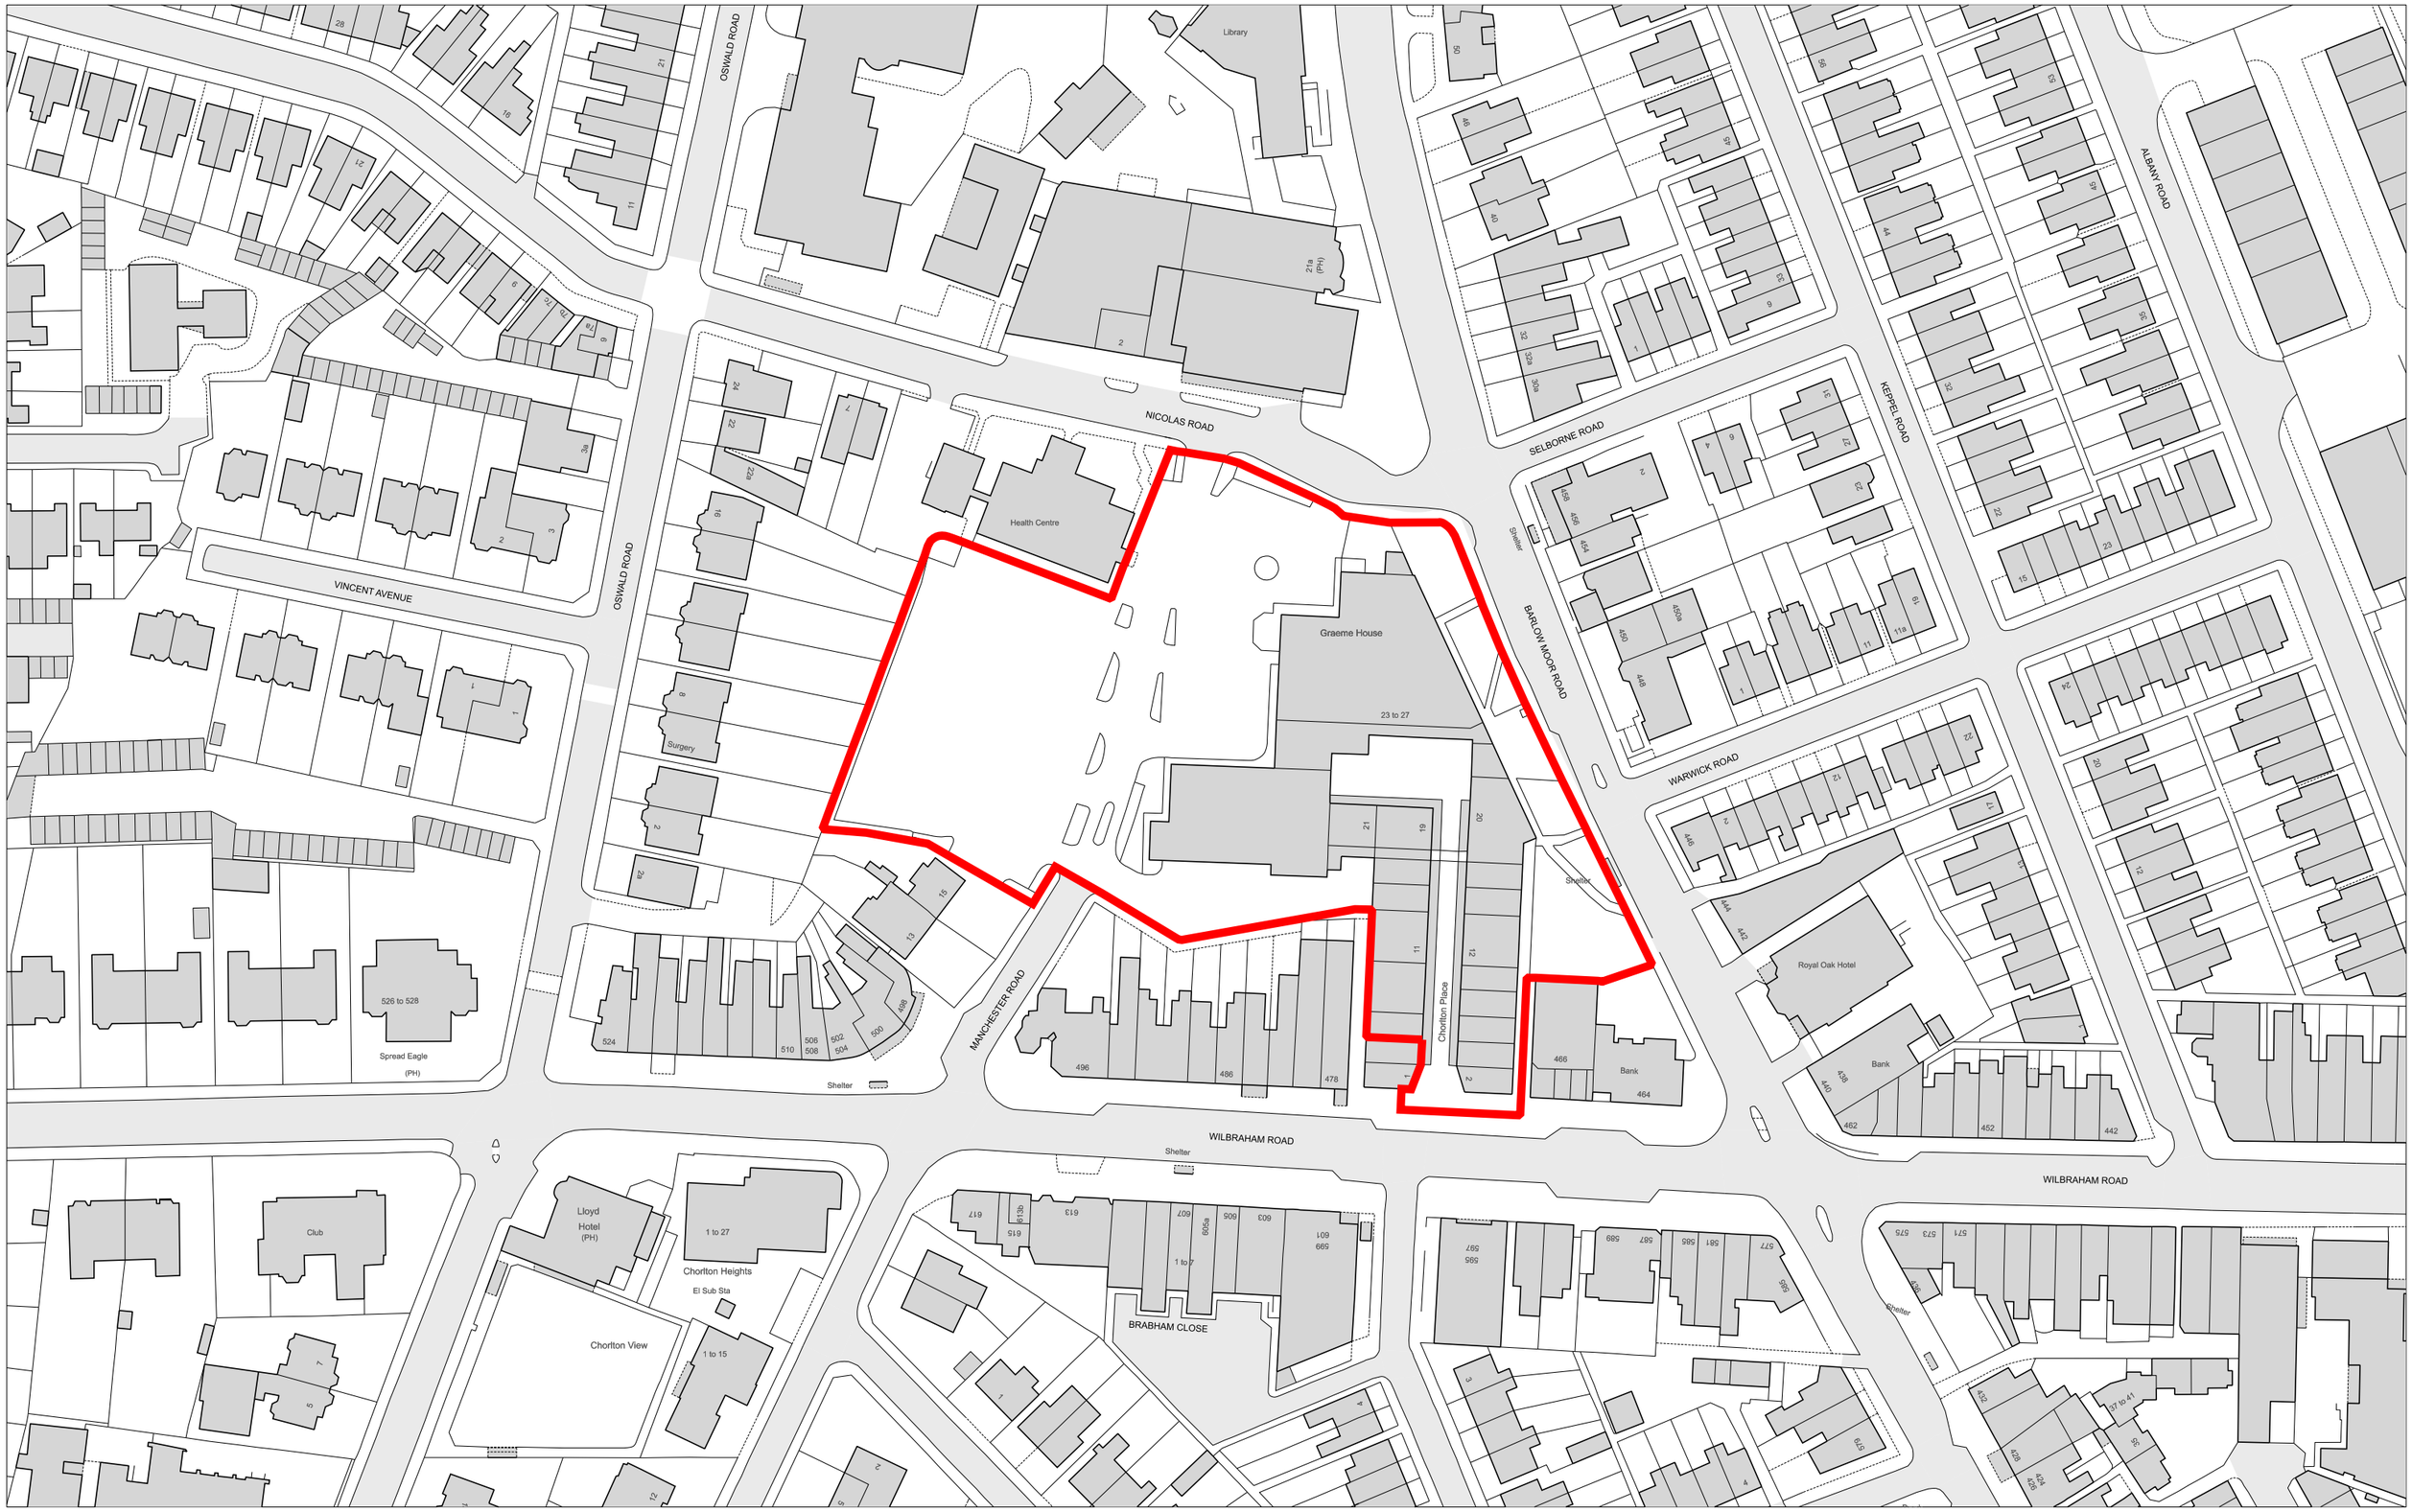

Amendment	Date
P01 PLANNING ISSUE	12.03.2025

FeildenCleggBradleyStudios LLP

Bath Brewery
Toll Bridge Road
Bath BA1 7DE

t 01225 852545
f 01225 852528
e bath@fcbstudios.com

Project Name	Job/Drawing No	Amendment
CHORLTON PRECINCT, CHORLTON-CUM-HARDY	2104-FCBS-ZZ-XX-DR-A-0001-P01	

Location Plan

Scale 1:1250 @A3
Date 12.03.2025
Drawn SD GROUP
Check AB

Do not scale

Original printed at A3

All dimensions to be checked on site