

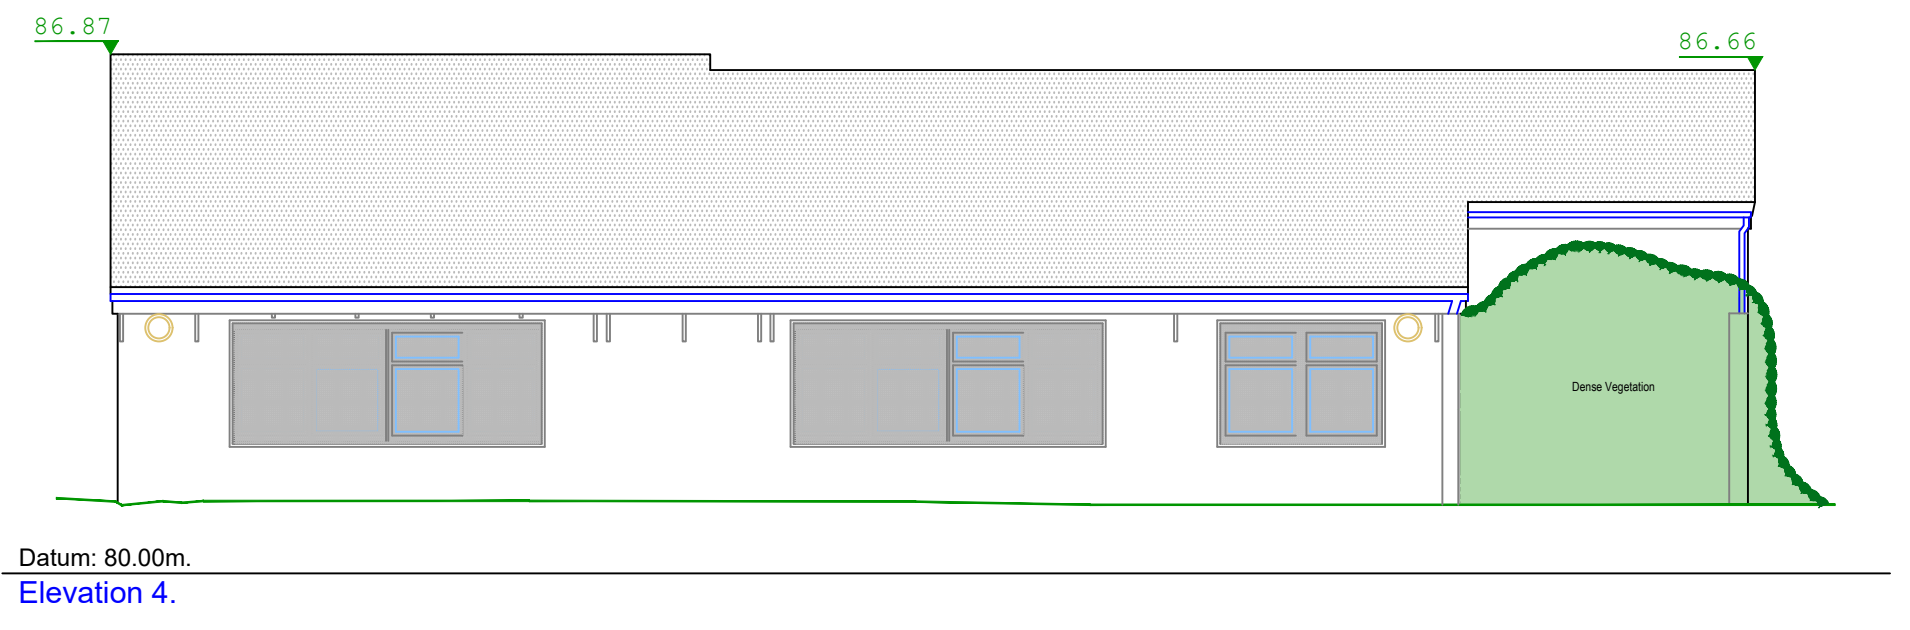
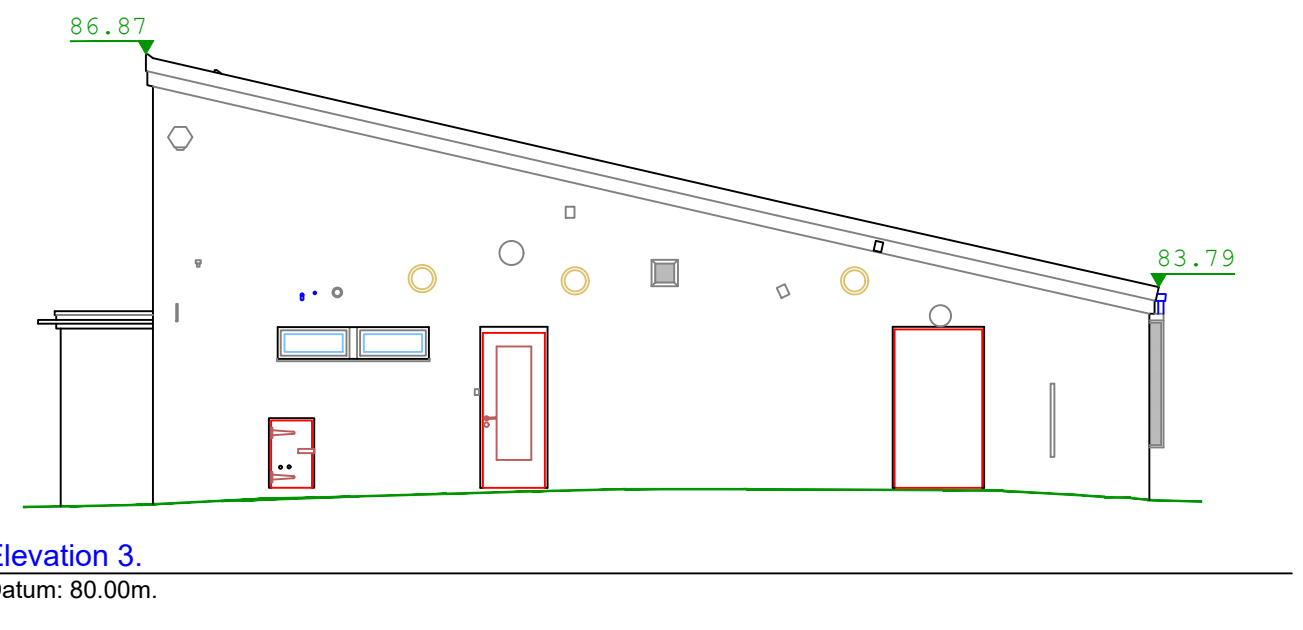
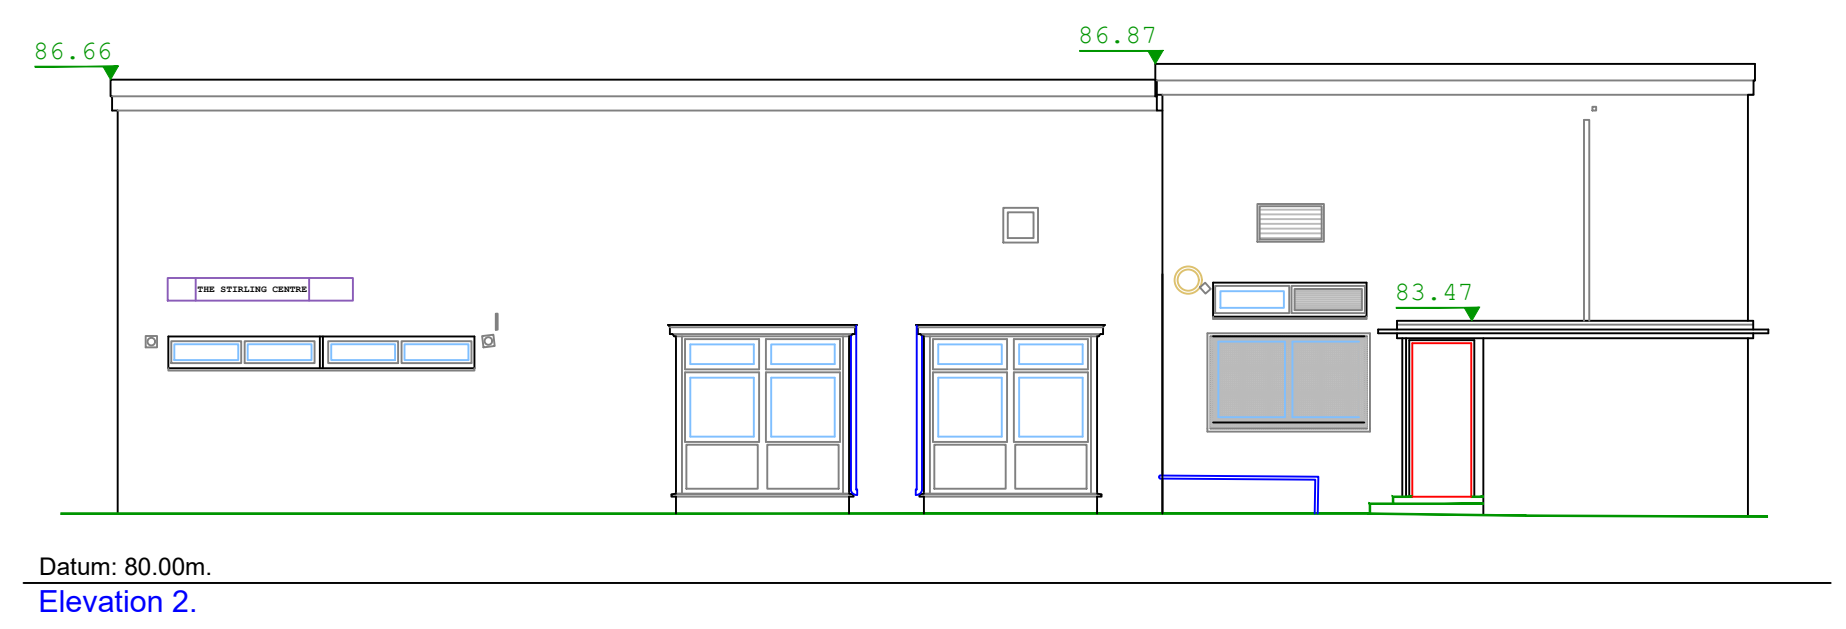
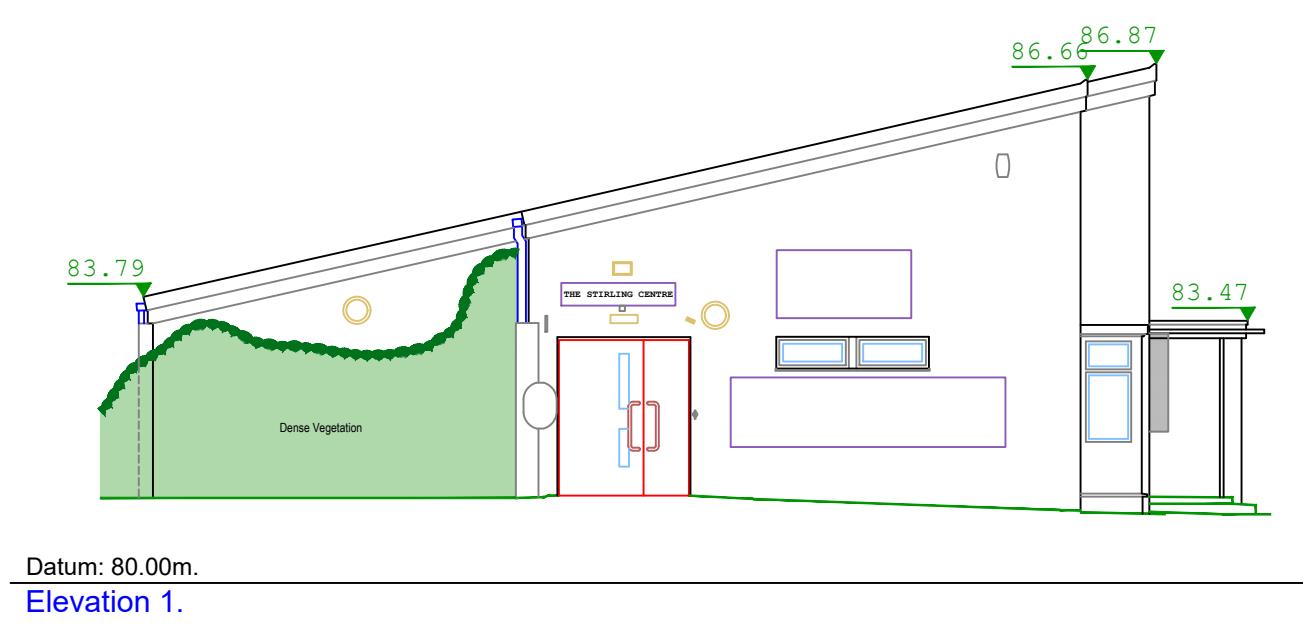
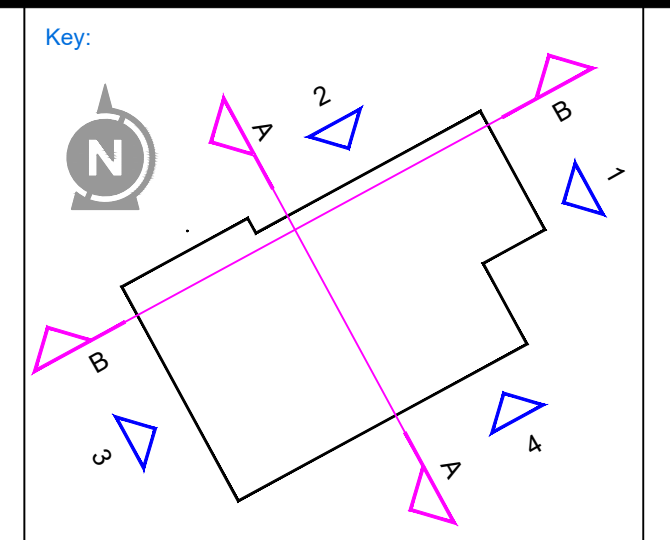
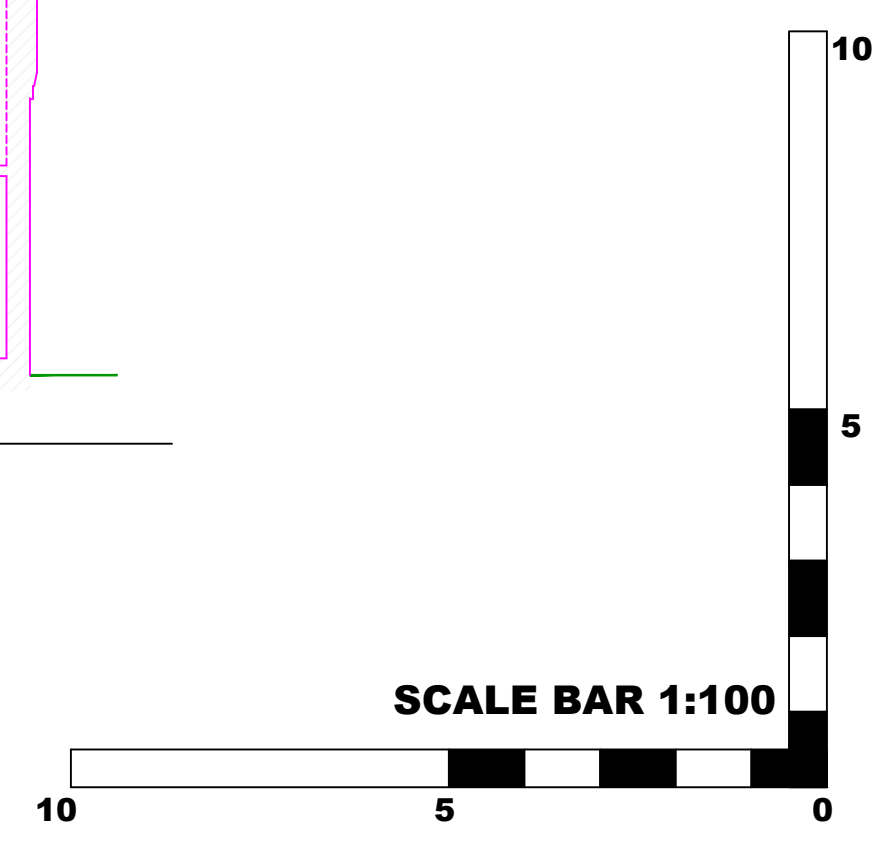


Elevations

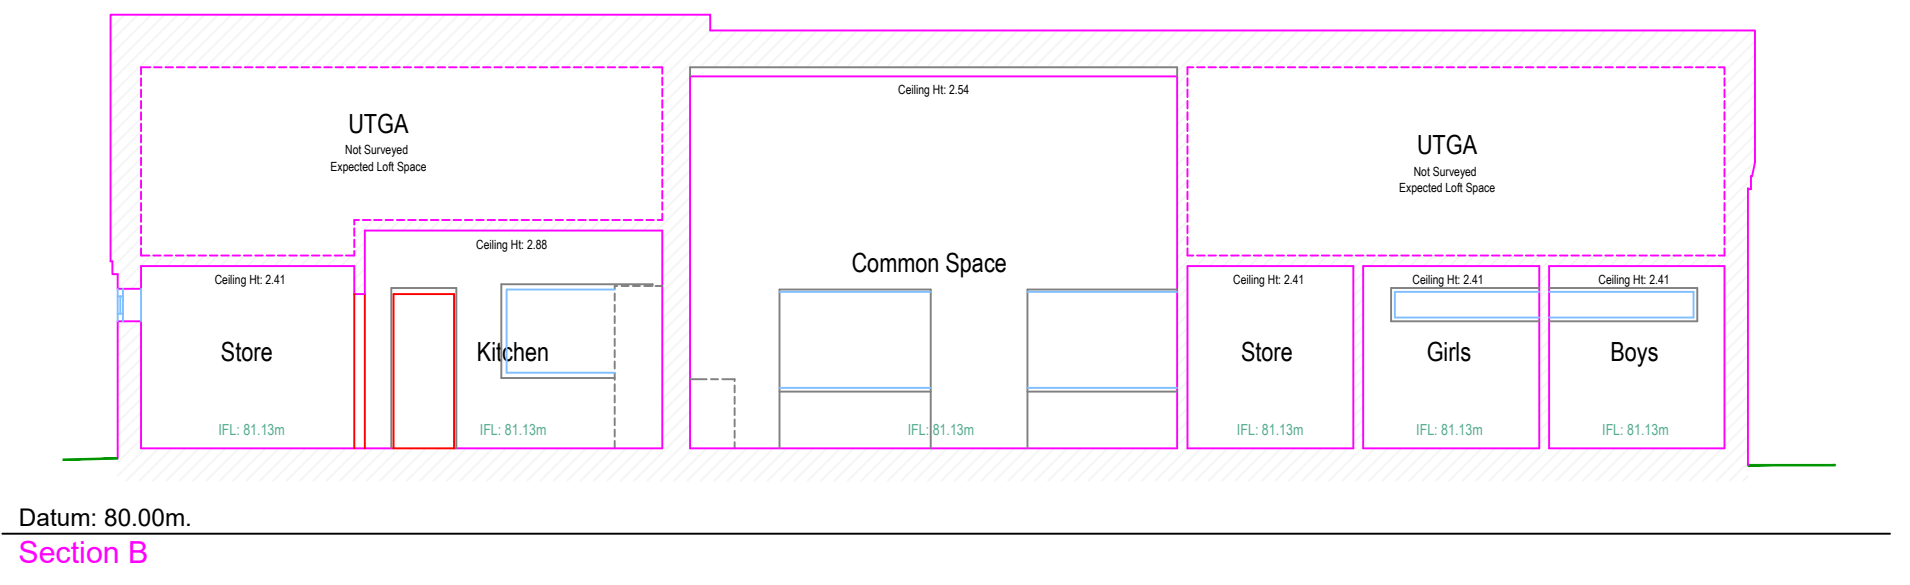

East
West
North
South

Sections

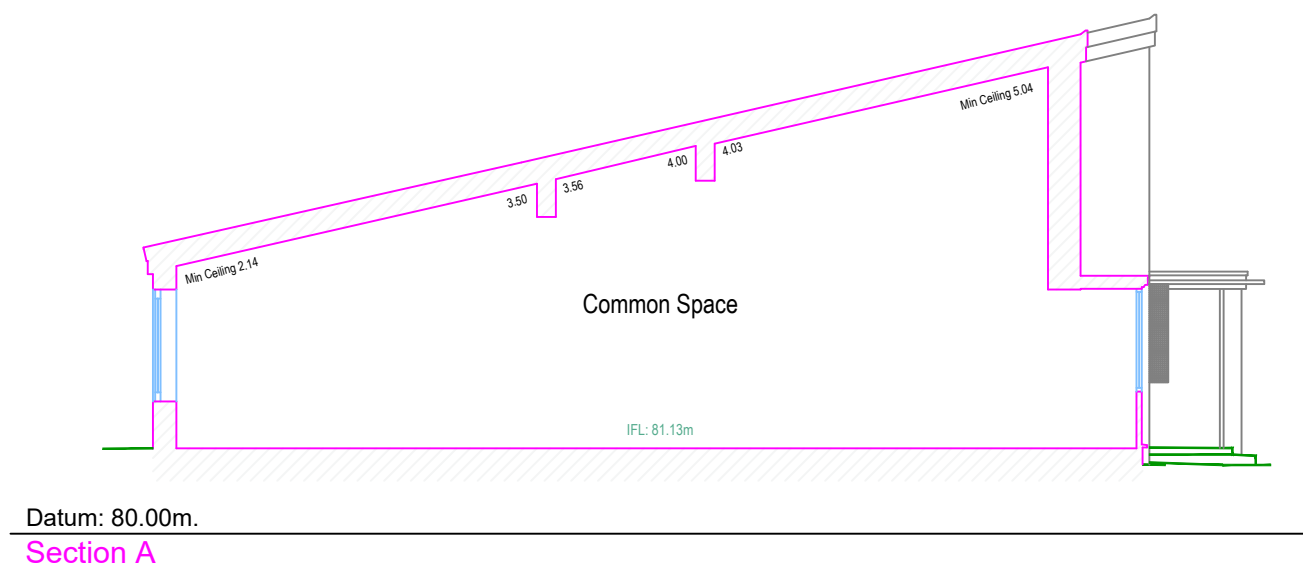

OS Note:
Some services may have been omitted due to parked vehicles.
The Ordnance Survey tile is to be used as a guide only.

This survey has been orientated to the Ordnance Survey (O.S.) National Grid (OSGB36(15) via Global Navigational Satellite Systems (GNSS) and the O.S. Active Network (OS Net). A true OSGB36 coordinate has been established near to the site centre via a transformation using the OSTN1GBS & OSGB36 transformation models.

The survey has been correlated to this point and a further one or more OSGB36(15) points established to create a true O.S. bearing for angle orientation.

No scale factor has been applied to the survey therefore the coordinates shown are arbitrary & not true O.S. Coordinates which have a scale factor applied.

Please refer to Survey Station Table to enable establishment of the on-site grid.

Comments

This plan should only be used for its original purpose. IG Surveys accepts no responsibility for this plan if supplied to any party other than the original client.

All dimensions should be checked on site prior to design and construction.

Drainage information (where applicable) has been visually inspected from the surface and therefore should be treated as approximate only.

Key:	
SH 1.00 HH 2.12	Sill Height from Finished Floor Level. Head Height from Finished Floor Level.
Susp Ceiling Ht: 2.00 Ceiling Ht: 3.00	Suspended Ceiling Height from FFL. Structural Ceiling Height from FFL.
IFL: 100.00m +100.00m	Internal Floor Level (General). Internal Floor Level (Specific).
Insertion Point	Insertion Point for overlay drawings of other floors or details.
100.00	Height indicator showing level above ordnance datum.

Client

Corstorphine & Wright

Project Address

The Stirling Centre
Newton Heath
M40 2RF

Drawing Title

Elevations & Sections

Scale	Paper Size
1:100	A1
Drawn By	Date
NDK	31/07/2024

Level Datum

OS GPS

Grid Orientation

OS GPS

Drawing Number

J522-03

Notes



Tanyard House
37 High Street
Measham
DE12 7HR