
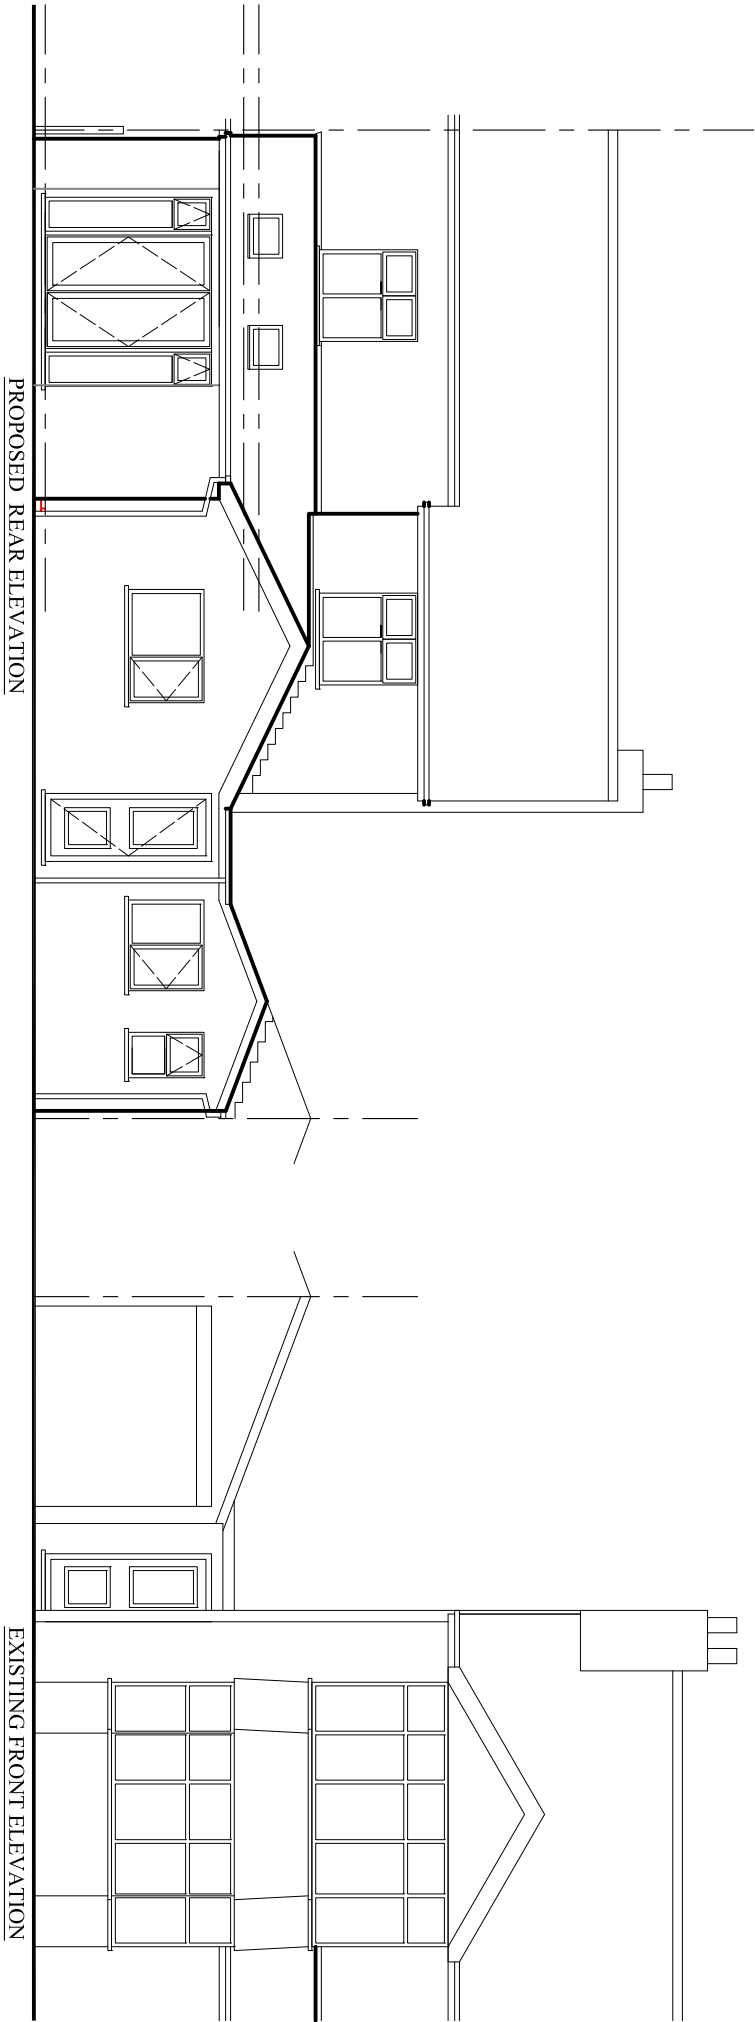


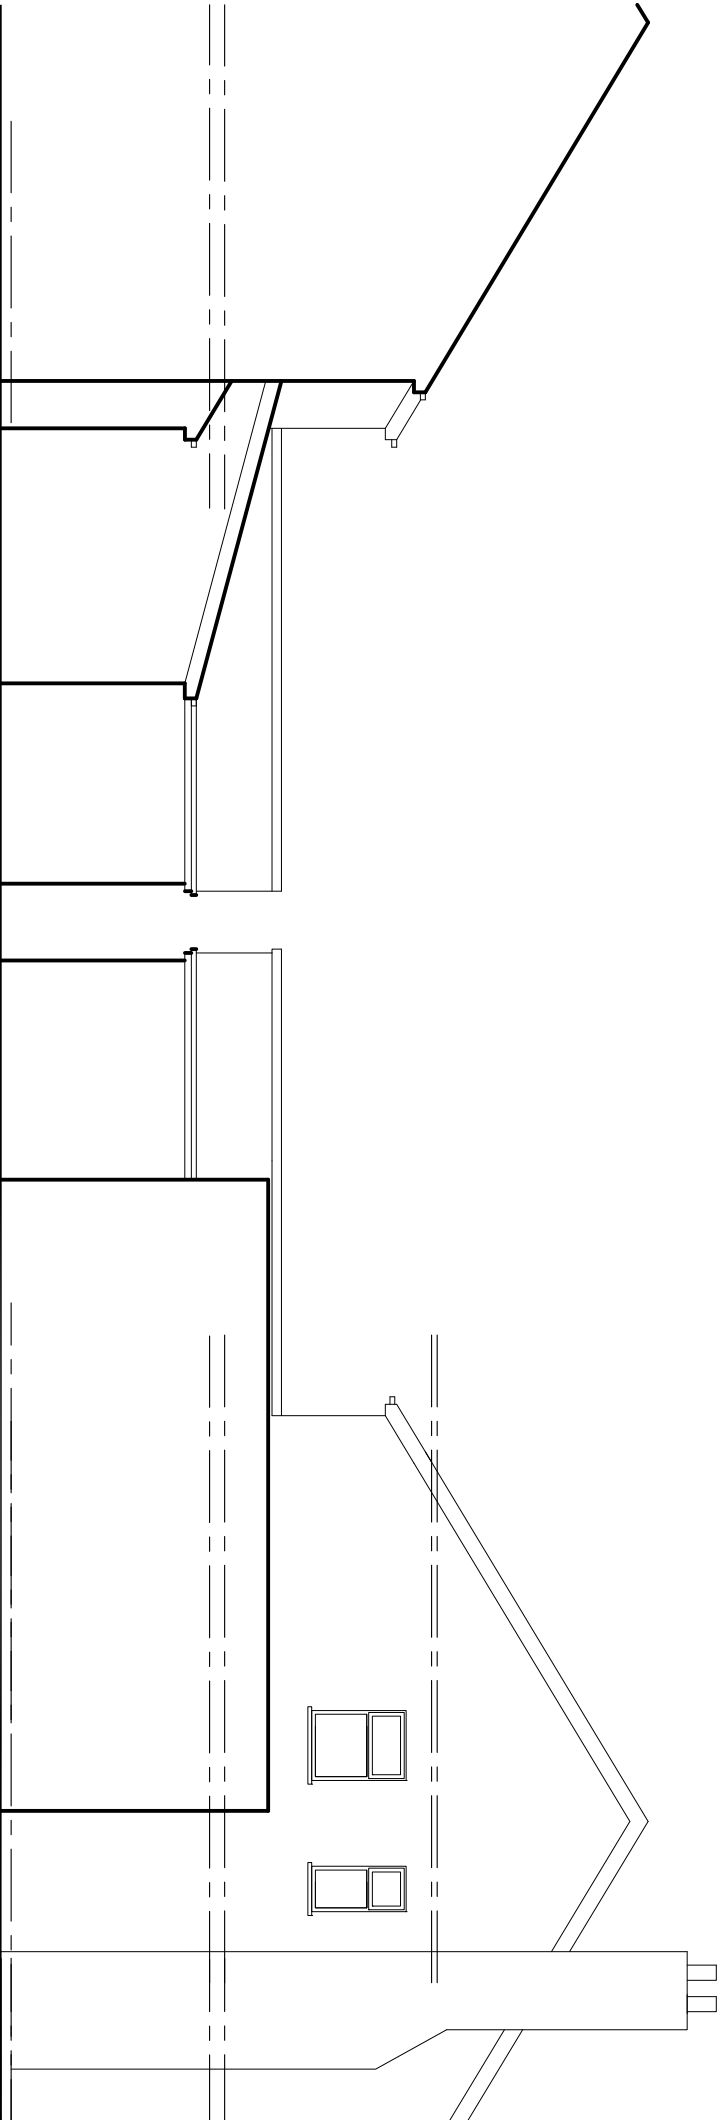

PROJECT
51, Brantingham Road,
Whalley Range

CLIENT
-

DRAWING TITLE
Existing Elevation

JOB No DRAWING No
- NA-P02

SCALE DATE REVISION
1:100@A3 May 2025 -
t: 0782 895 3405
e: nadesignandbuilds@gmail.com