



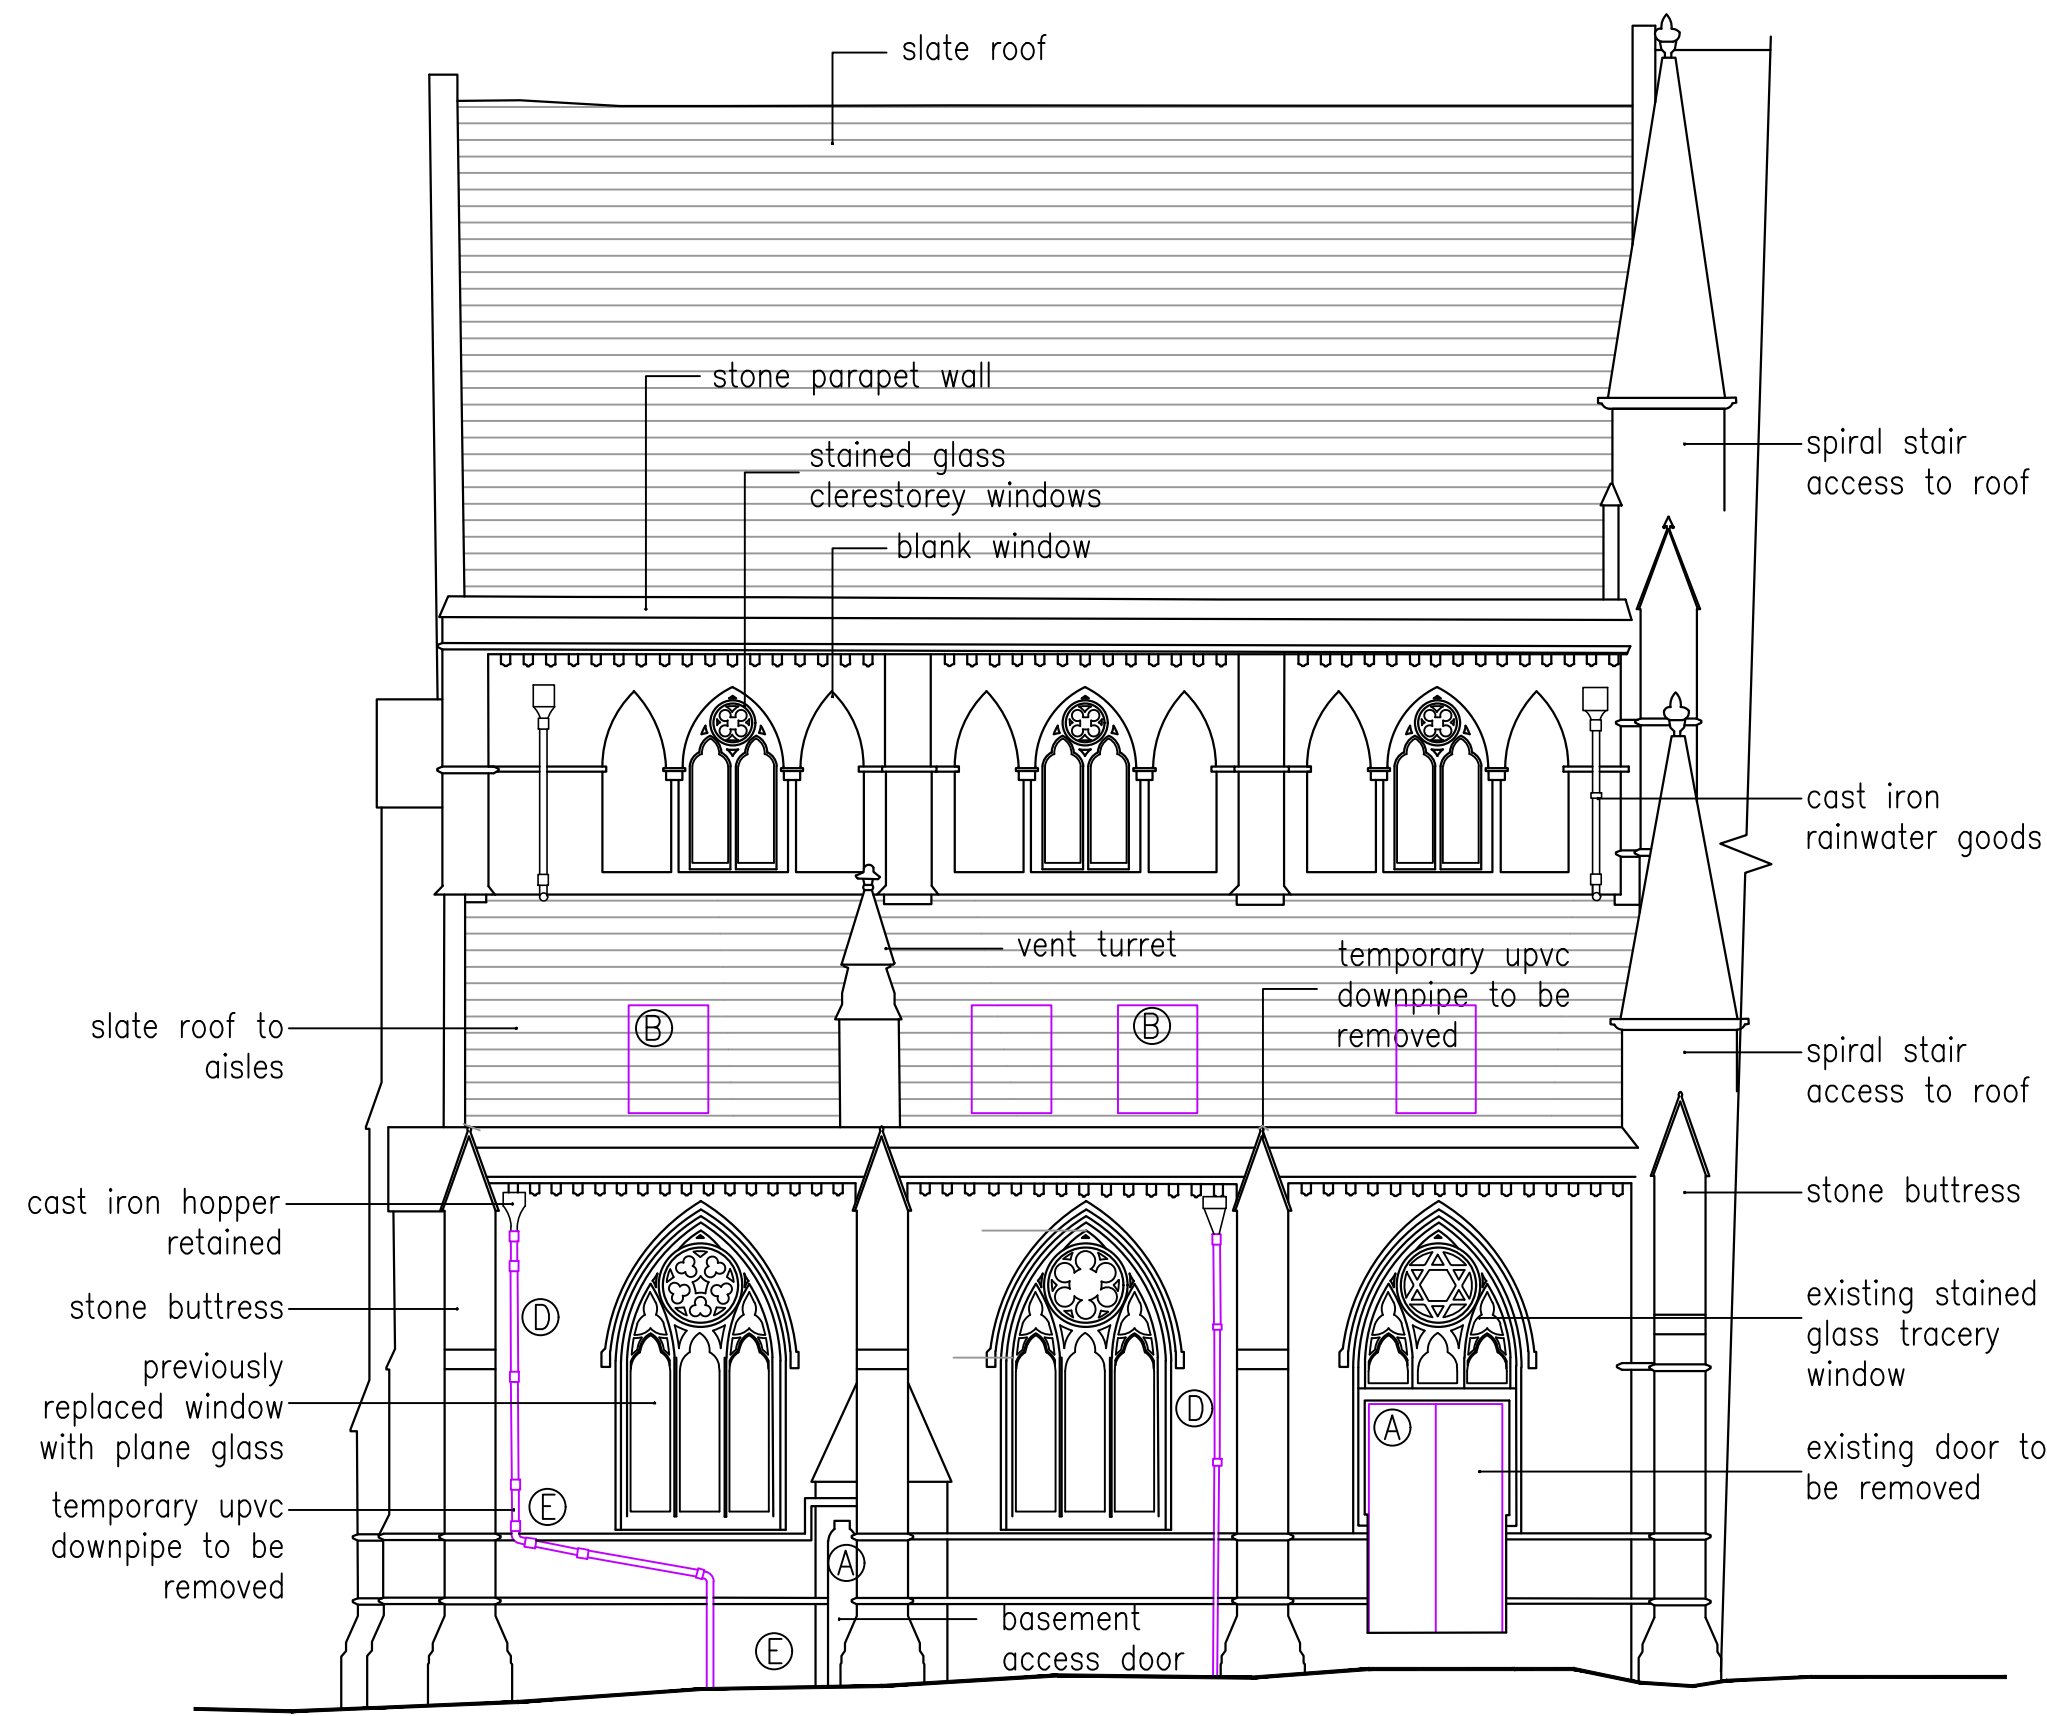


EAST FACING ELEVATION TO ST MARY'S STREET

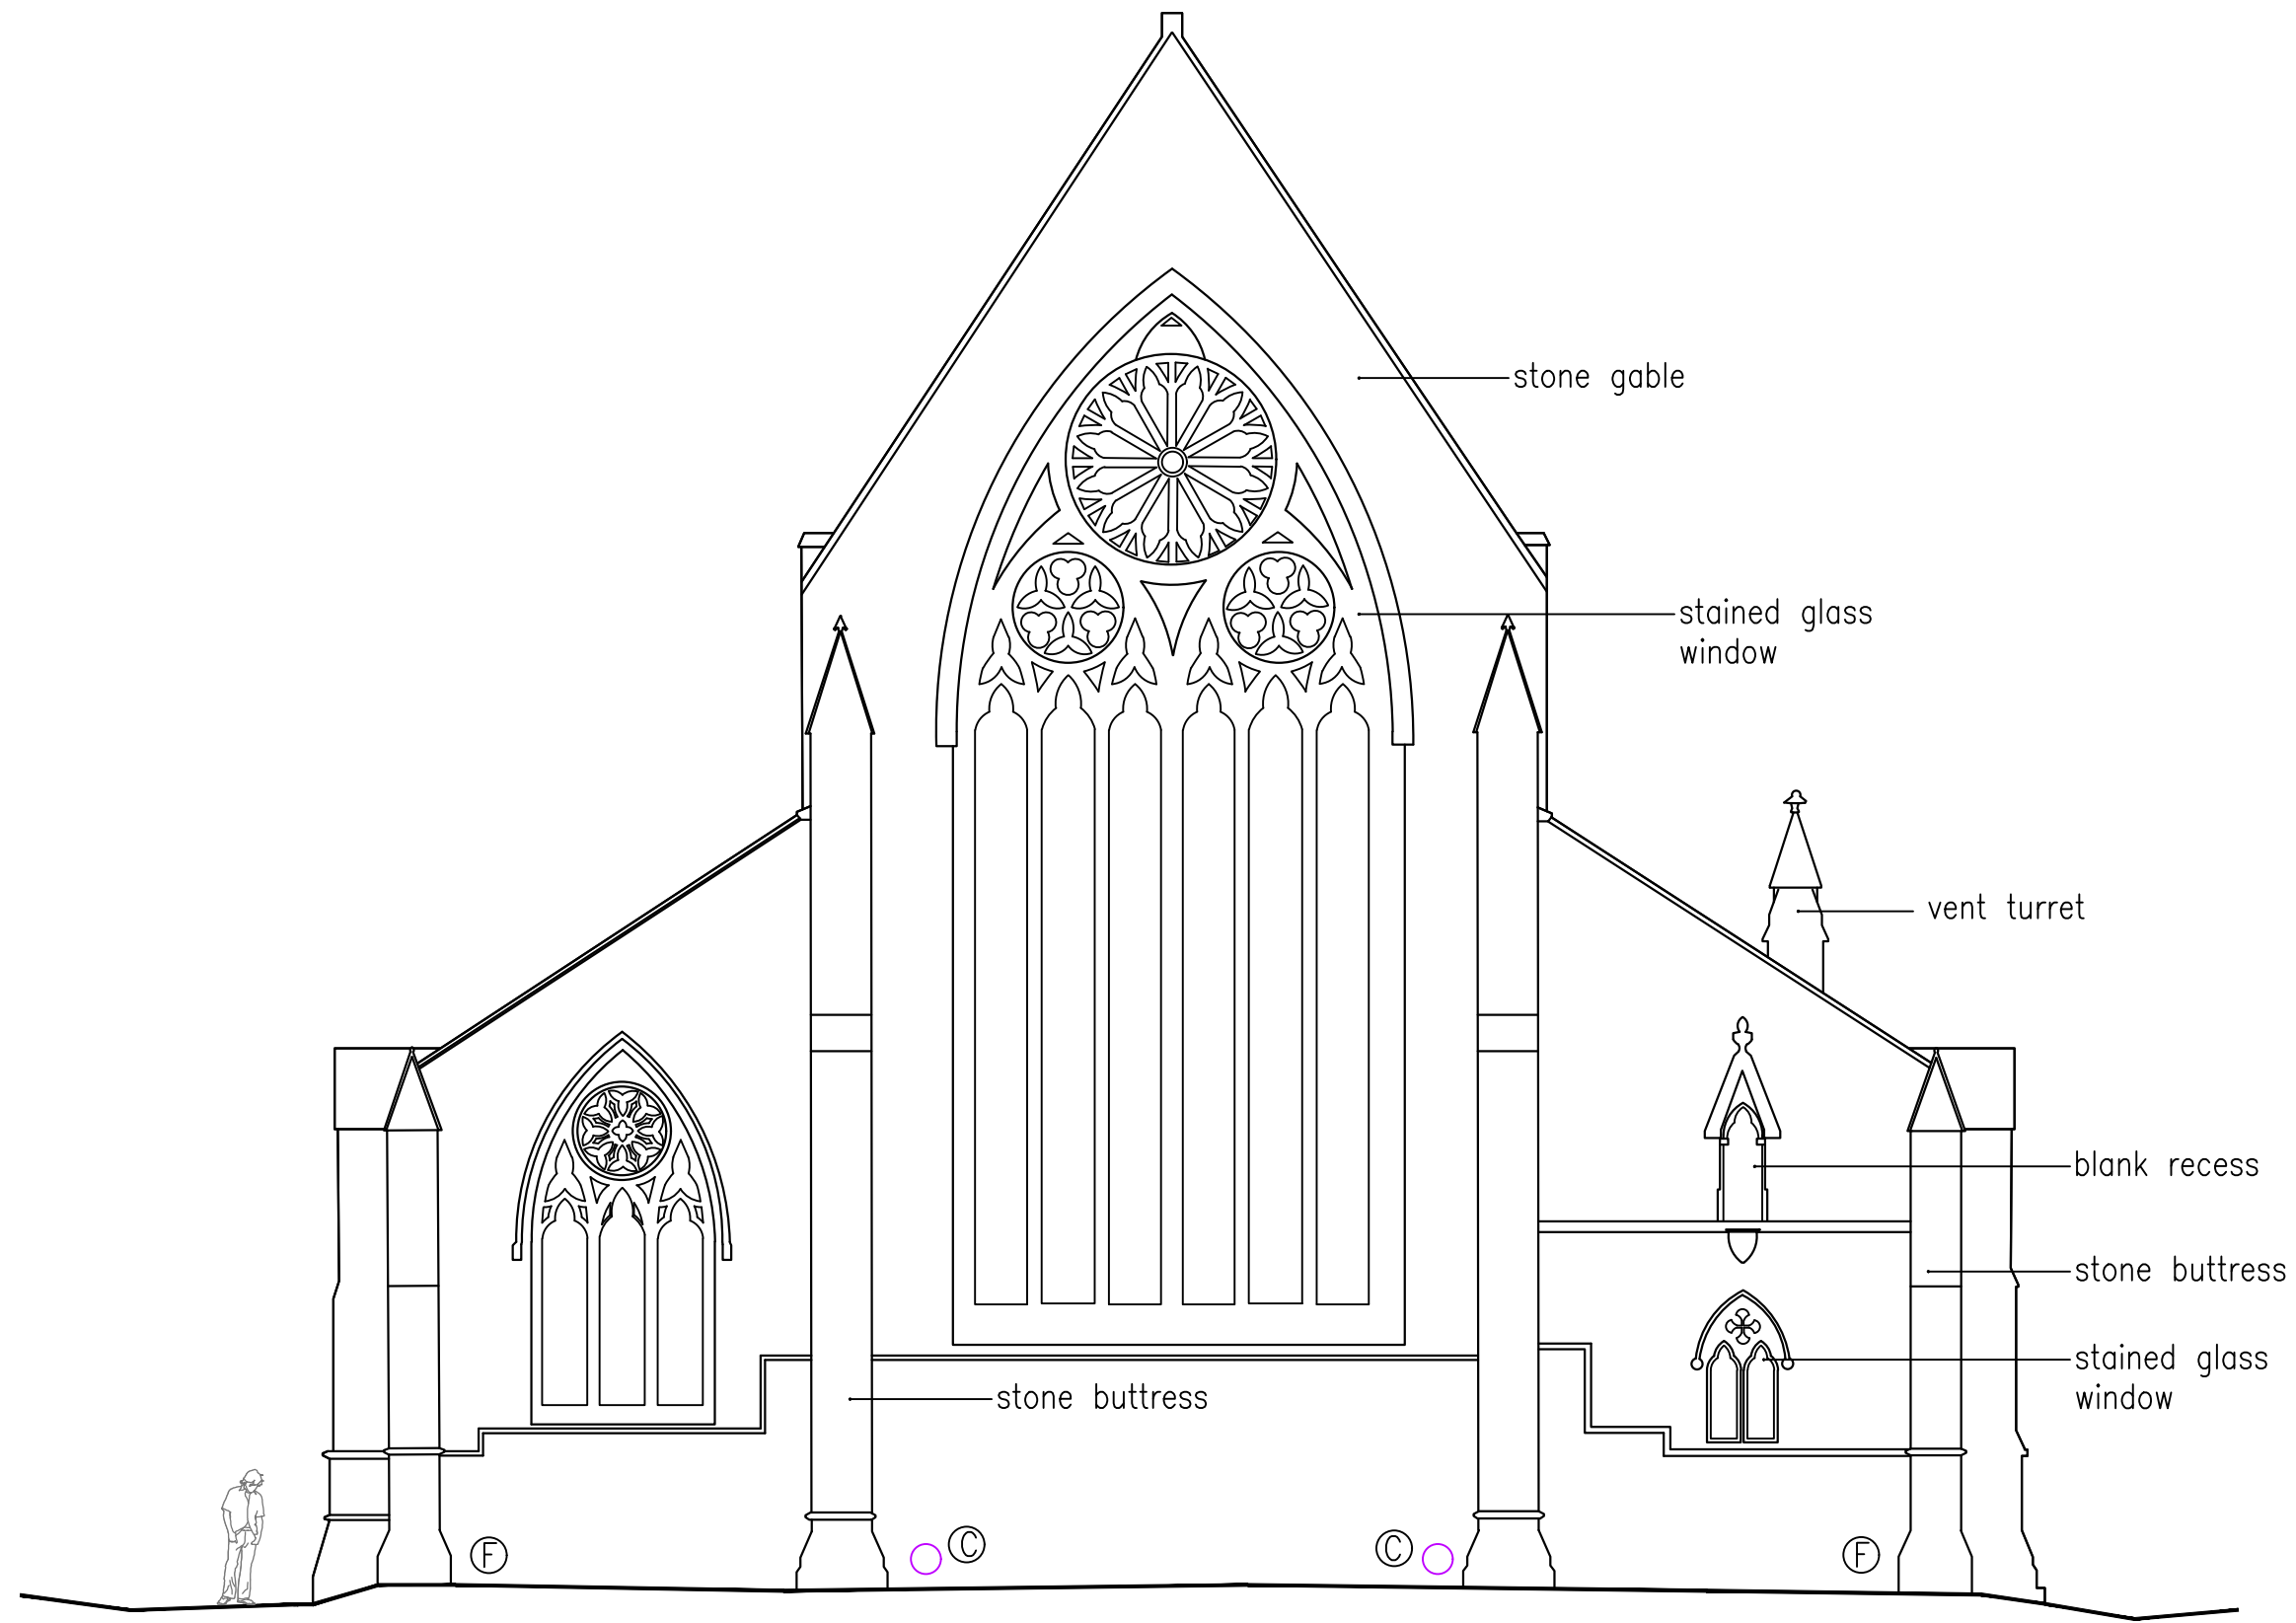

SOUTH FACING GABLE ELEVATION

TO BE READ IN CONJUNCTION WITH
DESIGN AND ACCESS STATEMENT

- Ⓐ timber doors
- Ⓑ form new openings for rooflights
- Ⓒ form new openings for service penetrations
- Ⓓ remove temporary upvc downpipes
- Ⓔ clean moss from stonework
- Ⓕ remove overgrown vegetation

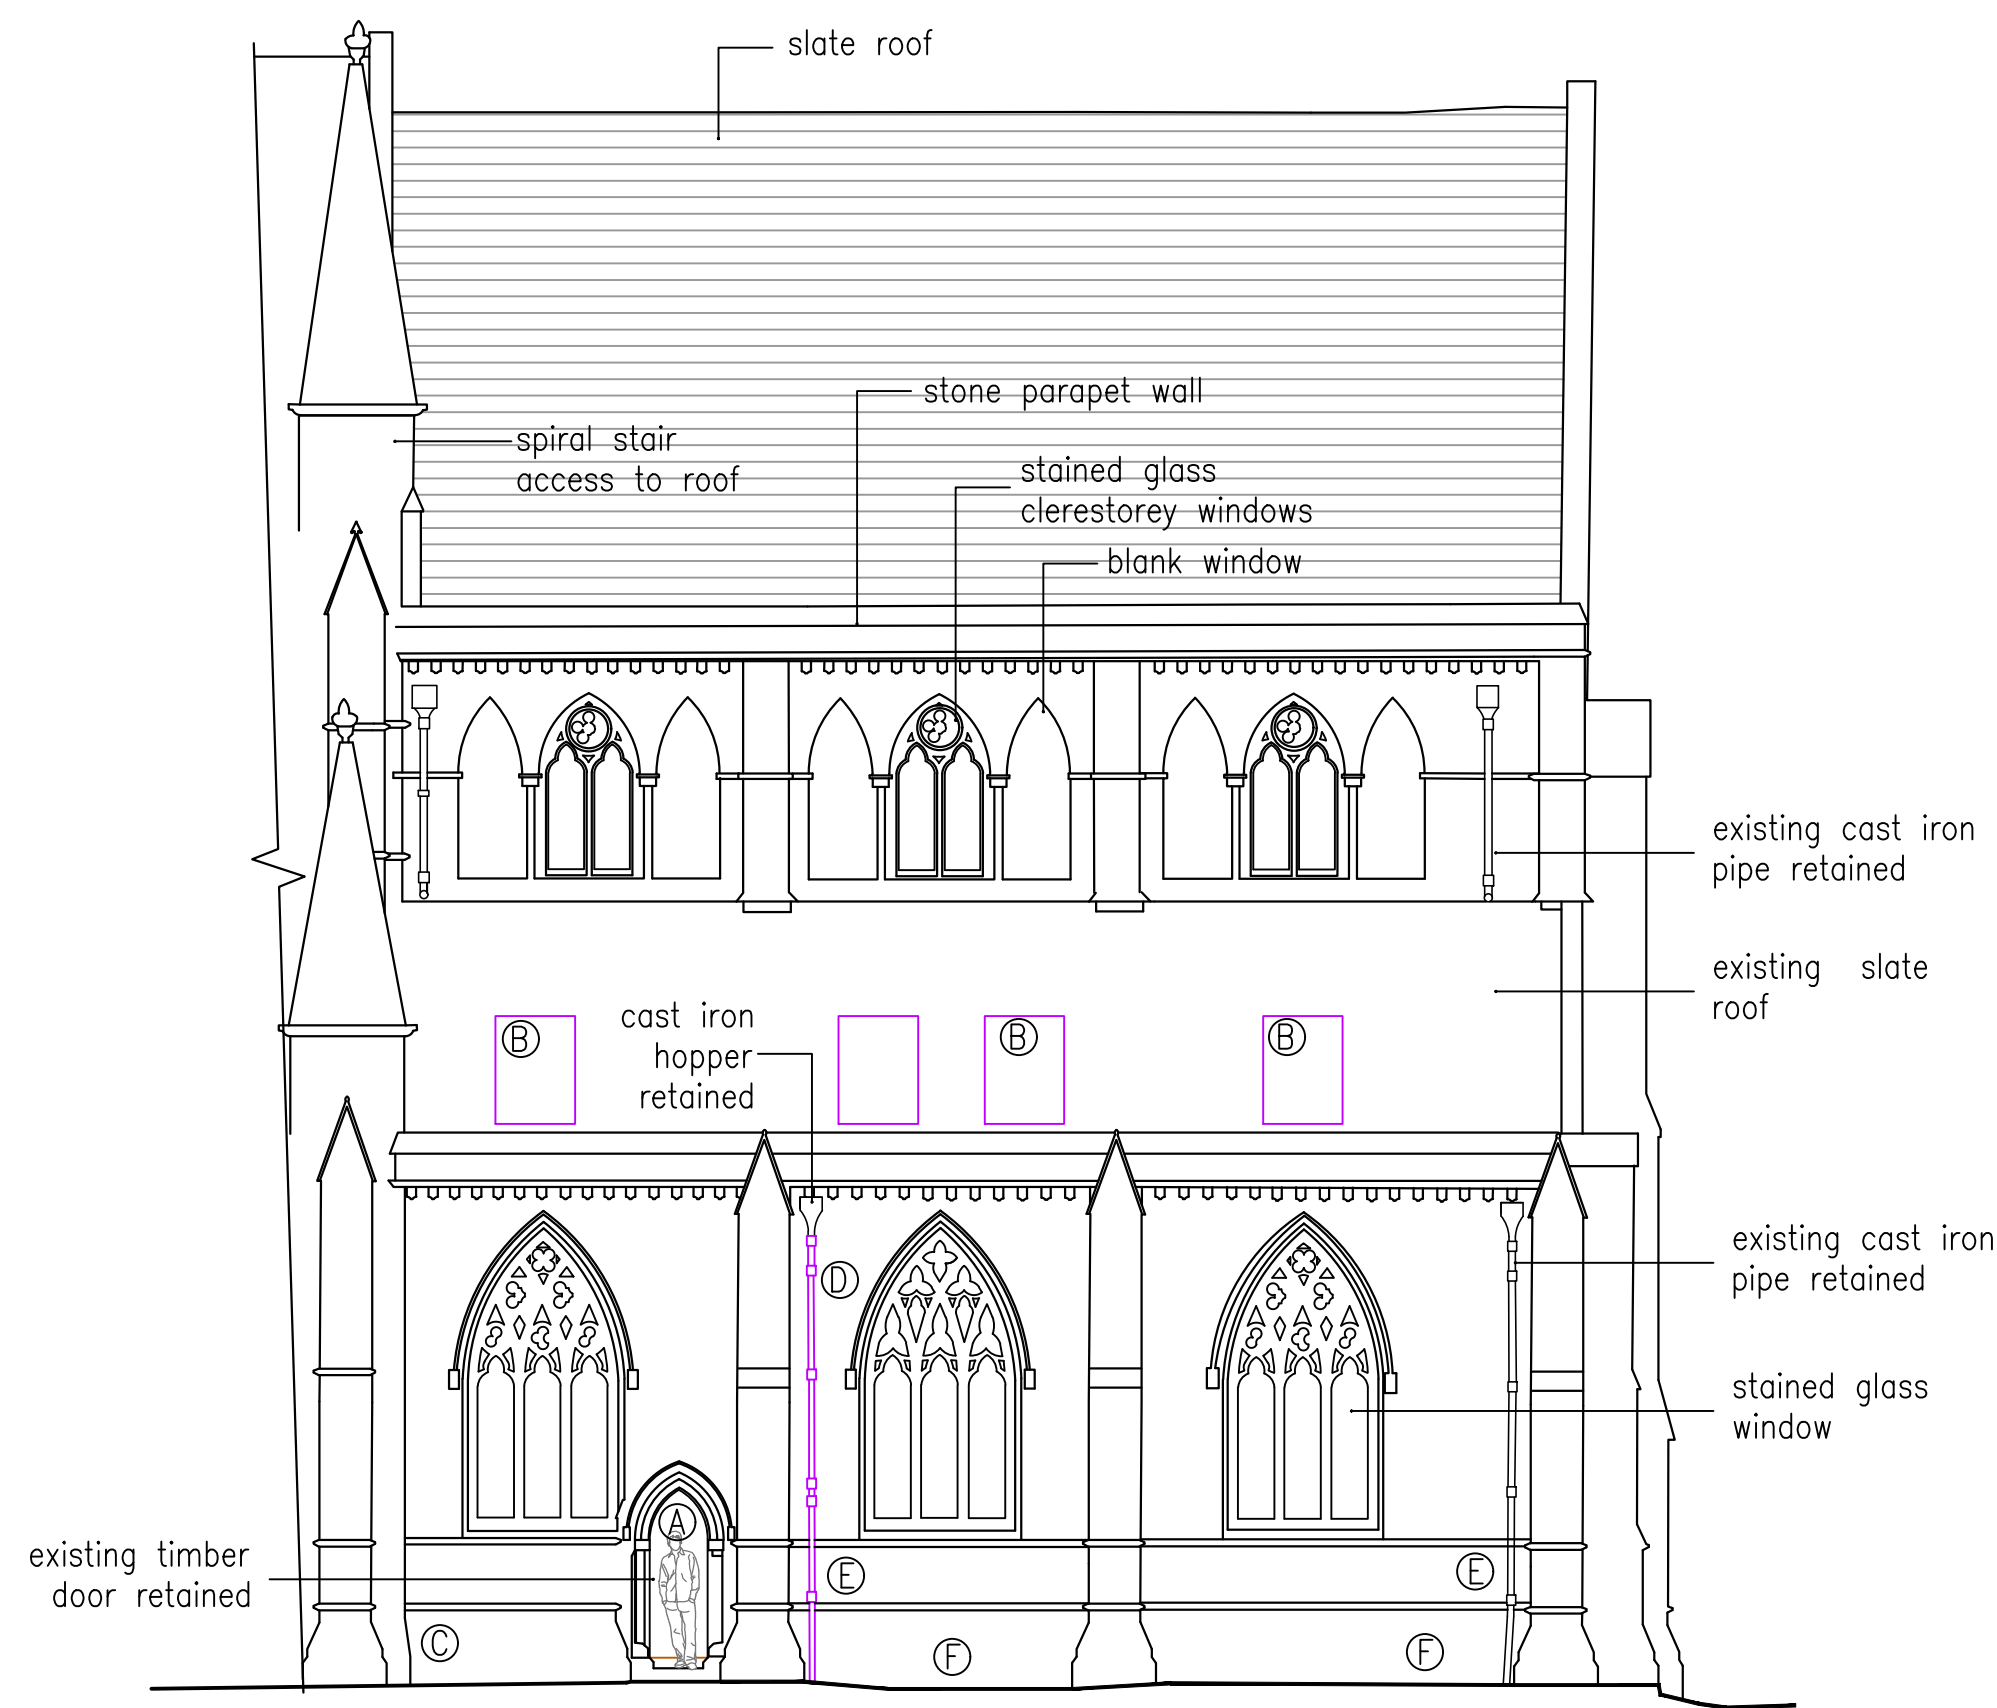

WEST FACING ELEVATION TO PARSONAGE STREET

revisions	
existing elevations st marys chapel hulme	
date: december 2022	scale 1:100 @a1
status: preliminary	dwg. d433/D05
DO NOT SCALE – IF DIMENSIONS ARE NOT GIVEN PLEASE ASK	

architectural designworks limited

designworks



studio one 17 biggin gardens heywood OL10 2WF t: 0161 332 1943 e: architects@archdesignworks.co.uk