


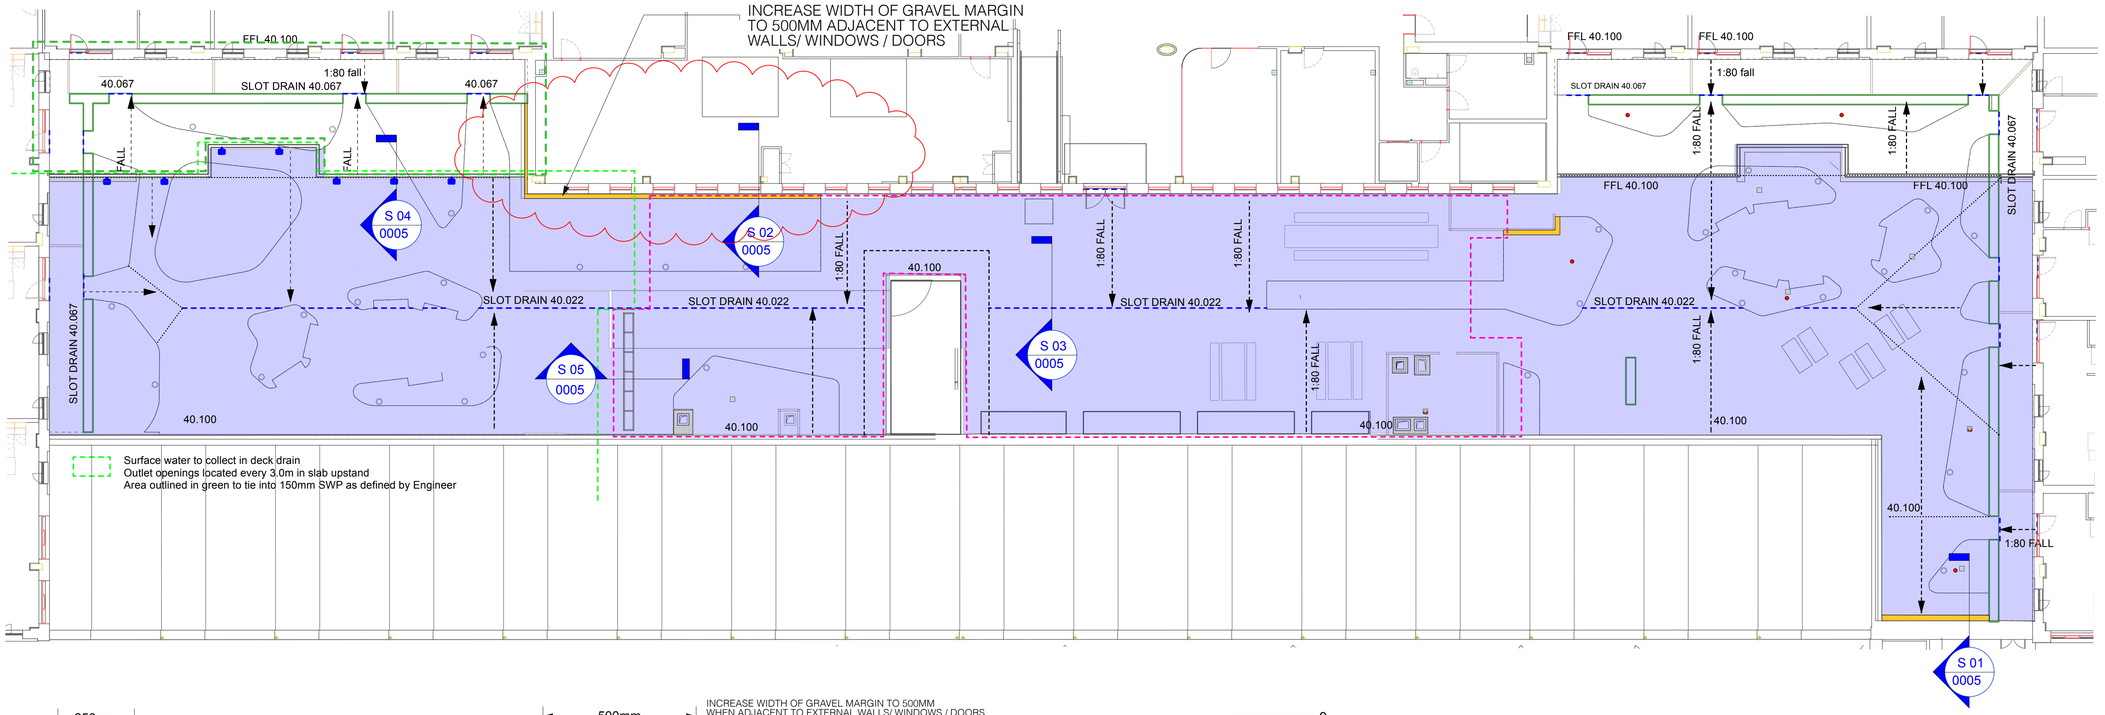


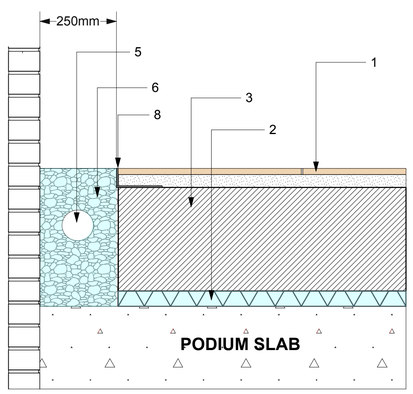


1 Section 01 -Deck Drain /Pebble Drainage -Void Former
Scale: 1:10

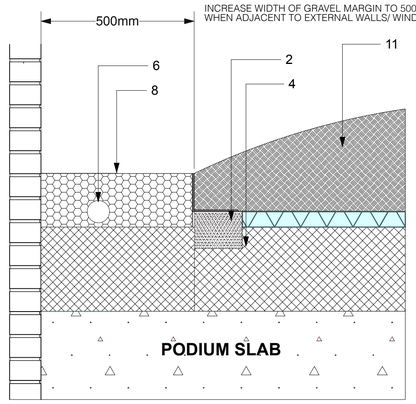


2 Section 02 Deck Drain/ Gravel Drain on Insulation
Scale: 1:10

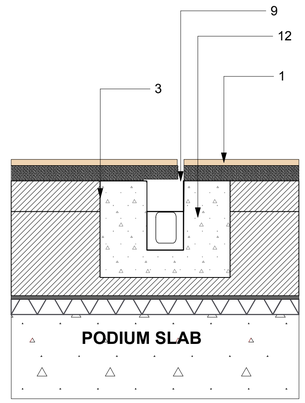

3 Section 03 - Slot Drain
Scale: 1:10

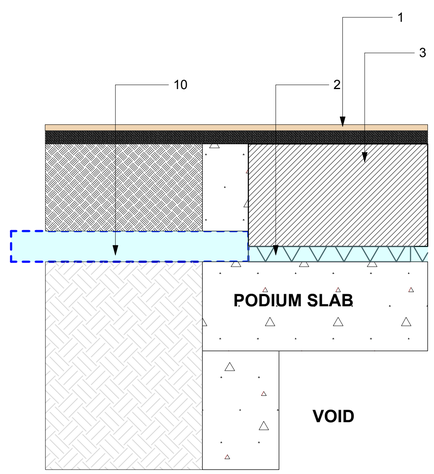

4 Section 04 - Deck Drain to SWP through Concrete Upstand
Scale: 1:10

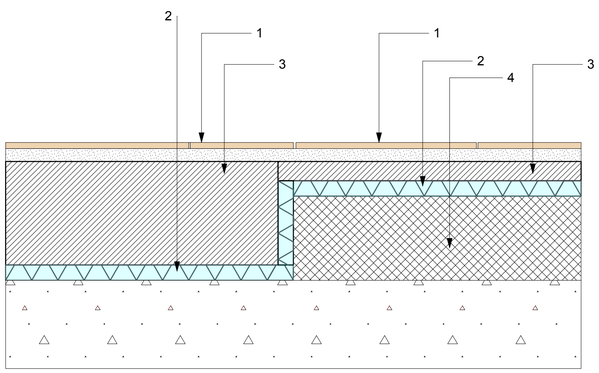

5 Section 05 - Deck Drain transition between Void Fomer & Insulation
Scale: 1:10

1- Porcelain Tile
See Hardworks details
1174-WRI-XX-XX-DR-L 0004

2- Deck Drain
Depth: 12mm
Supplier - ABG or similar approved

3- Void forma
Depth: 25mm - 375mm
See Void Former Layout for details
1174-WRI-XX-XXDR-L-0057

4- Insulation
Depth: 260mm
To engineers/ architects specification

5- 150mm Diameter Perforated Drainage pipe set in clean pea gravel
Depth: to suit paving levels

6- Gravel - (250MM -500MM WIDE STRIP)
30 - 40 mm Scottish pebbles

7- Gravel Type 2
10-15mm Pea Gravel

8- Aluminium Flush Edge
See Hardworks Details

9- Slot Drain
Void forma to be cut to suit falls and depths of drain - as manufacturers recommendations

10- Drainage to Pipe to Engineers Specification

11- Top soil/ Mulch
See Softworks drawing
1174-WRI-XX-XX-DR-L-0006

12- Concrete haunch to engineer's detail

No dimensions are to be scaled from this drawing. All dimensions are to be checked on site.
Area measurements for indicative purposes only.

This drawing is the property of Wright Landscapes Limited. No part of the drawing may be reproduced in any manner without permission from Wright Landscapes Limited.

All Wright Landscapes drawings to read in conjuction with architectual / engineers plans & details.

DRAINAGE

SLOT DRAINAGE
- Product: ACO Slot Drainage
- Size: 60mm Aluminium slot on 80mm, 100mm & 150 mm drain
- Supplier: TBC or similar approved

DRAINAGE POP UPS
- By Others

DRAINAGE OUTLETS WITHIN UPSTAND
- By Others

DECK DRAIN
12MM DEEP

EXTENT OF AREA OF INSULATION
SEE 1174-WRI-XX-XX-DR-L-0008

D3 - GRAVEL DRAIN
- Product: Scottish Pebbles
- Size: 30-40mm
- Supplier: Offerton Sand & Gravel

Revision	Date	Description	Drawn	Approved
S5-P07	02-06-25	Gravel strip ammended	SB	NW
S5-P06	14-04-25	For Construction	SB	NW
S5-P05	03-04-25	Layout Changes	SB	NW
S5-P04	02-12-24	Annotations updated	SB	NW
S5-P03	18-10-24	For Construction	SB	NW
S4-P02	07-06-24	For Comment	PH	NW
S4-P01	07-02-24	First Issue	NW	CB

WRIGHT LANDSCAPES LIMITED

E: info@wrightlandscapes.co.uk
W: www.wrightlandscapes.co.uk
T: 01244 541959

HEAD OFFICE
Pickmere Lane, Pickmere, Knutsford,
WA16 0JL

CLIENT DOMIS CONSTRUCTION

PROJECT WATERHOUSE GARDENS

DRAWING TITLE Podium Drainage

DATE	SCALE
06/02/2024	AS NOTED
DRAWN	**SIZE**
NW	A1
APPROVED	**WORKSTAGE**
CB	Stage 5

DRAWING NUMBER 1174-WRI-XX-XX-DR-L-0005 **SUITABILITY** S5 **REVISION** P07

© Wright Landscapes Limited