




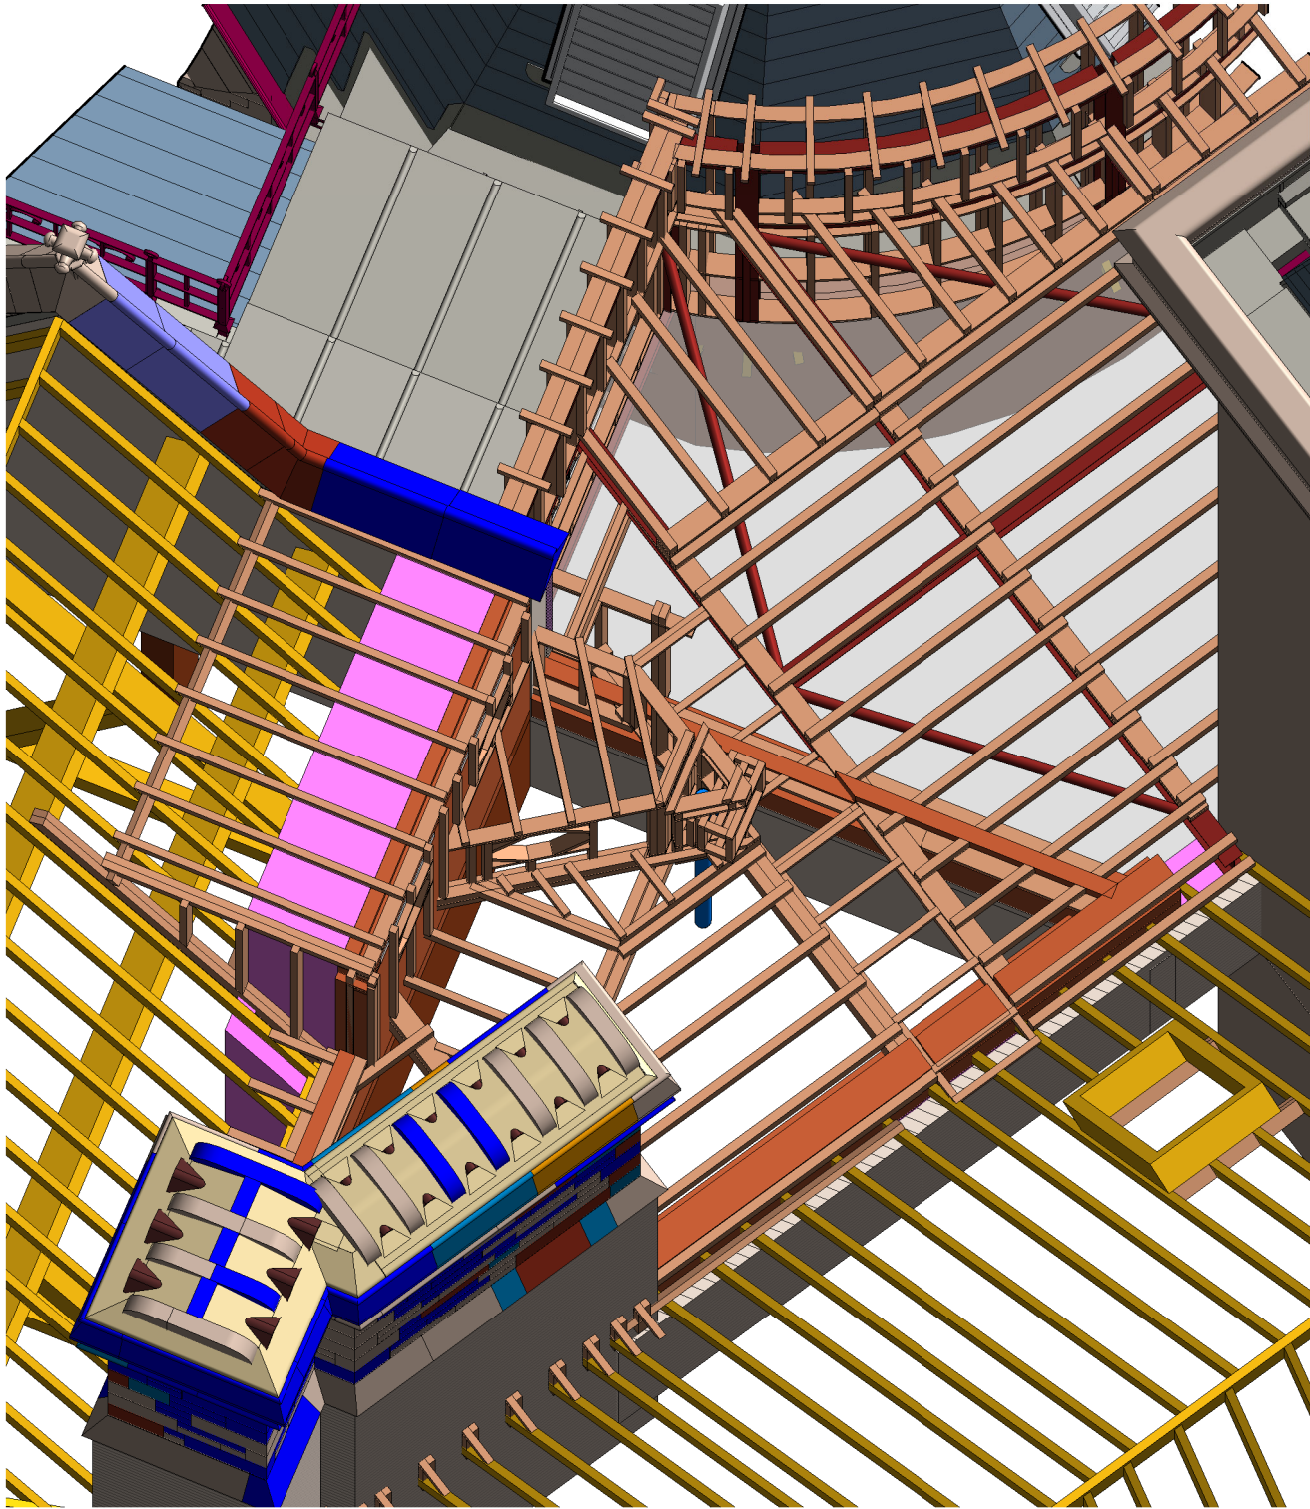


Isometric view from south

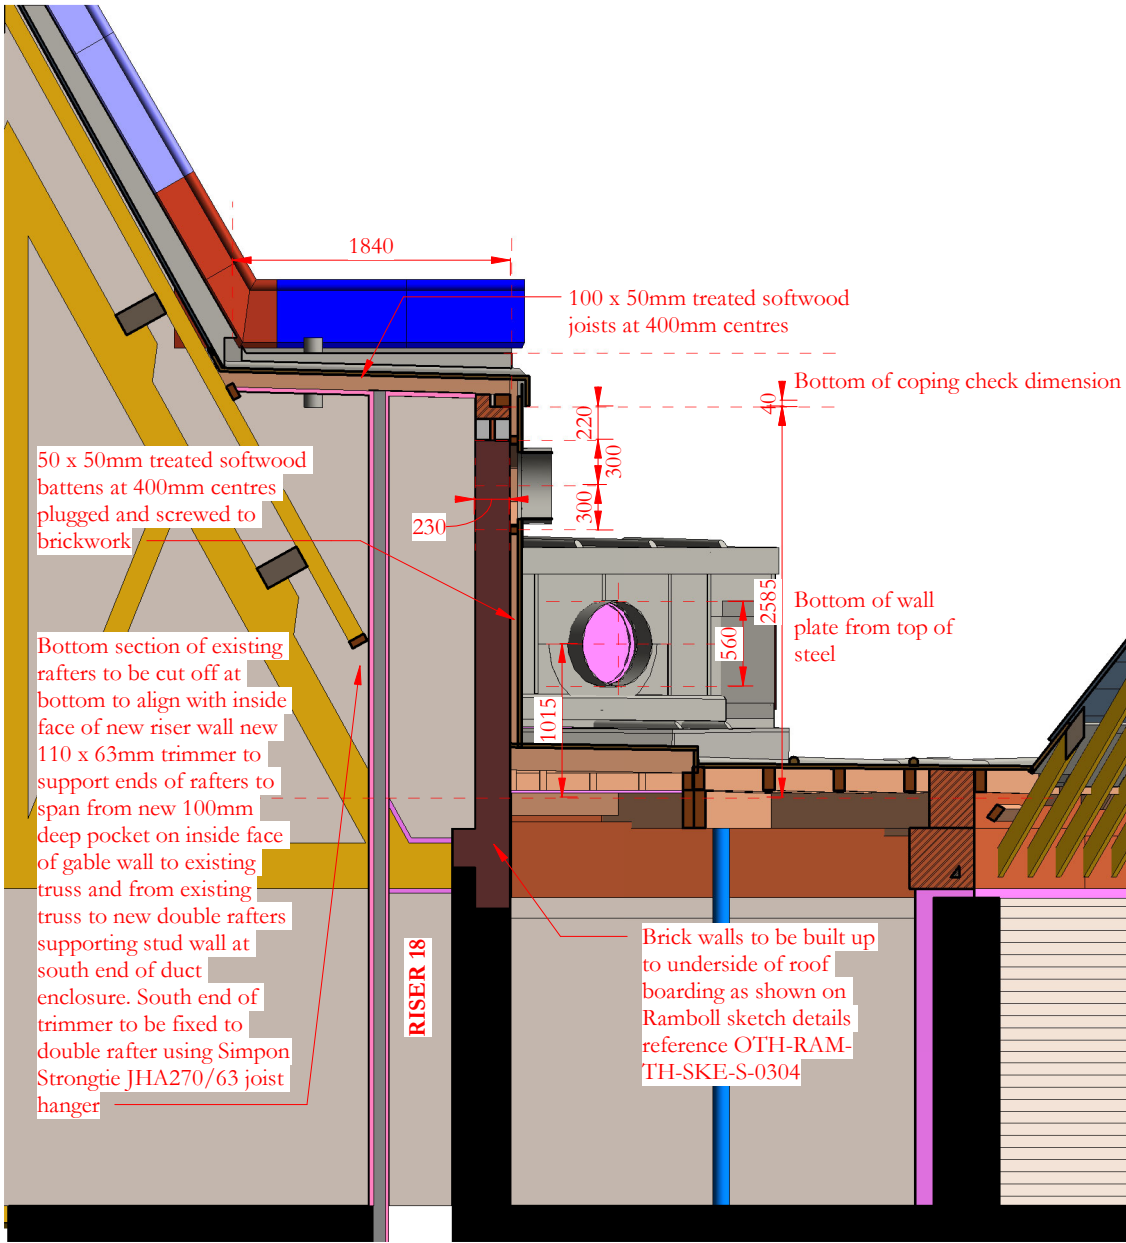


Section B-B

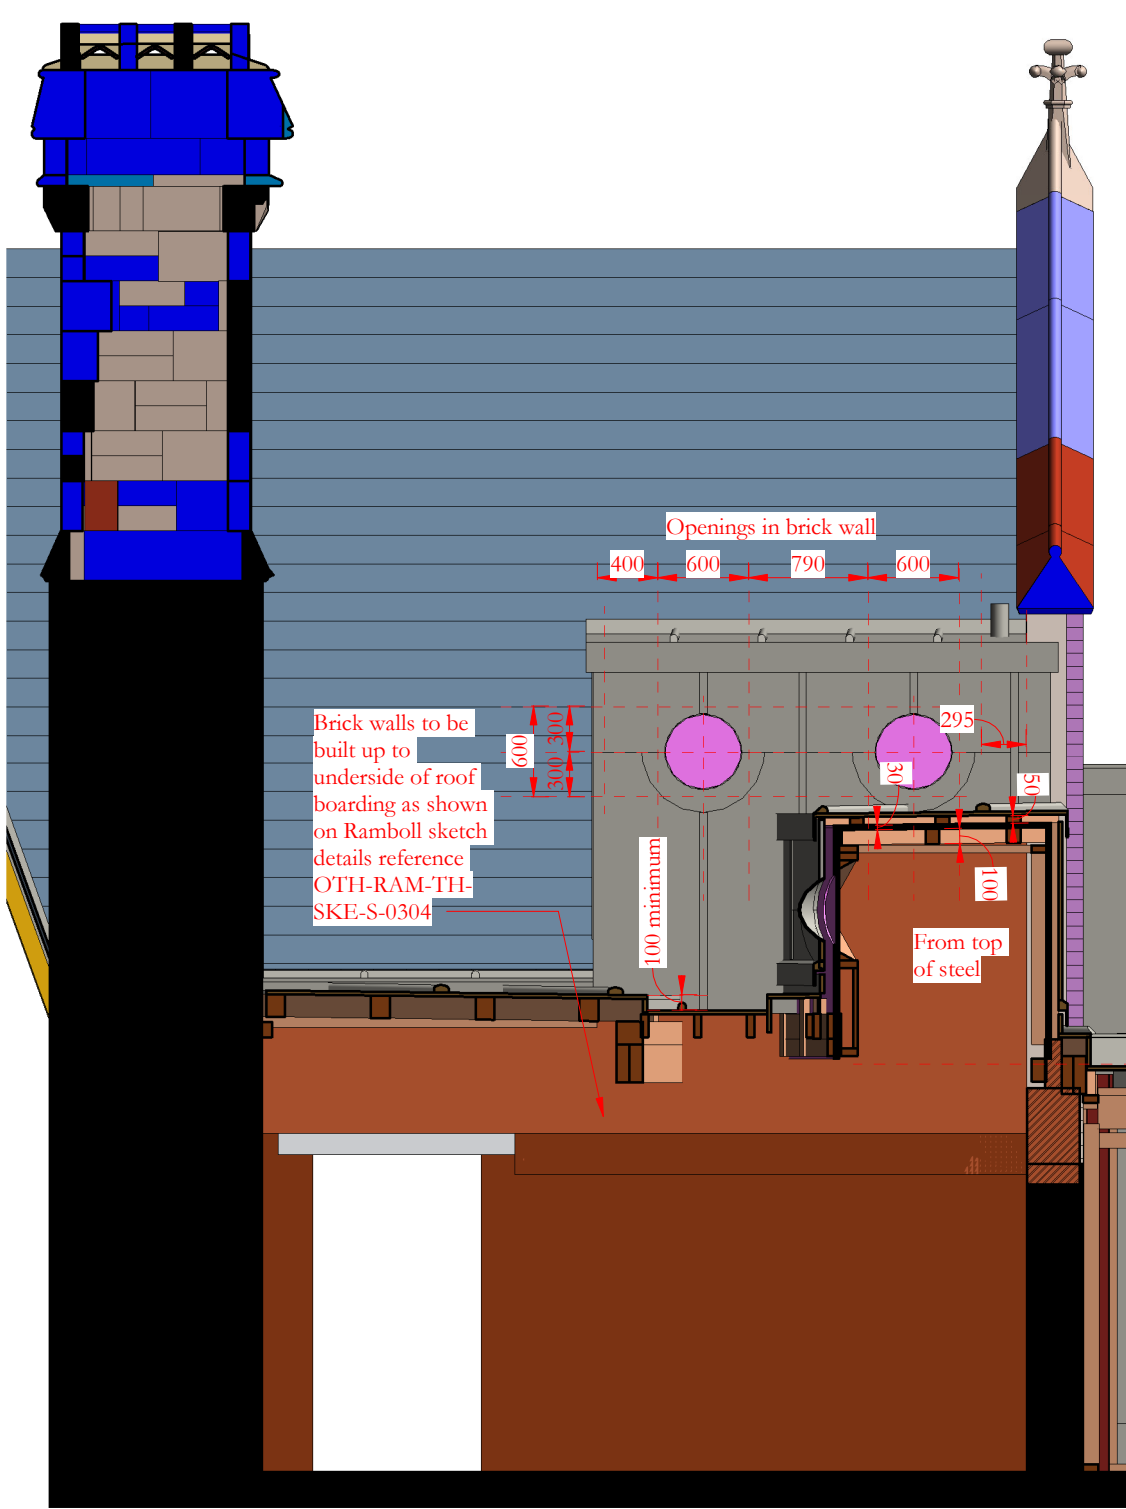


Section A-A

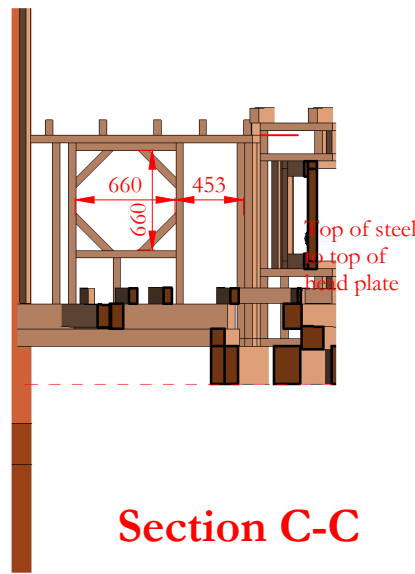


Section C-C

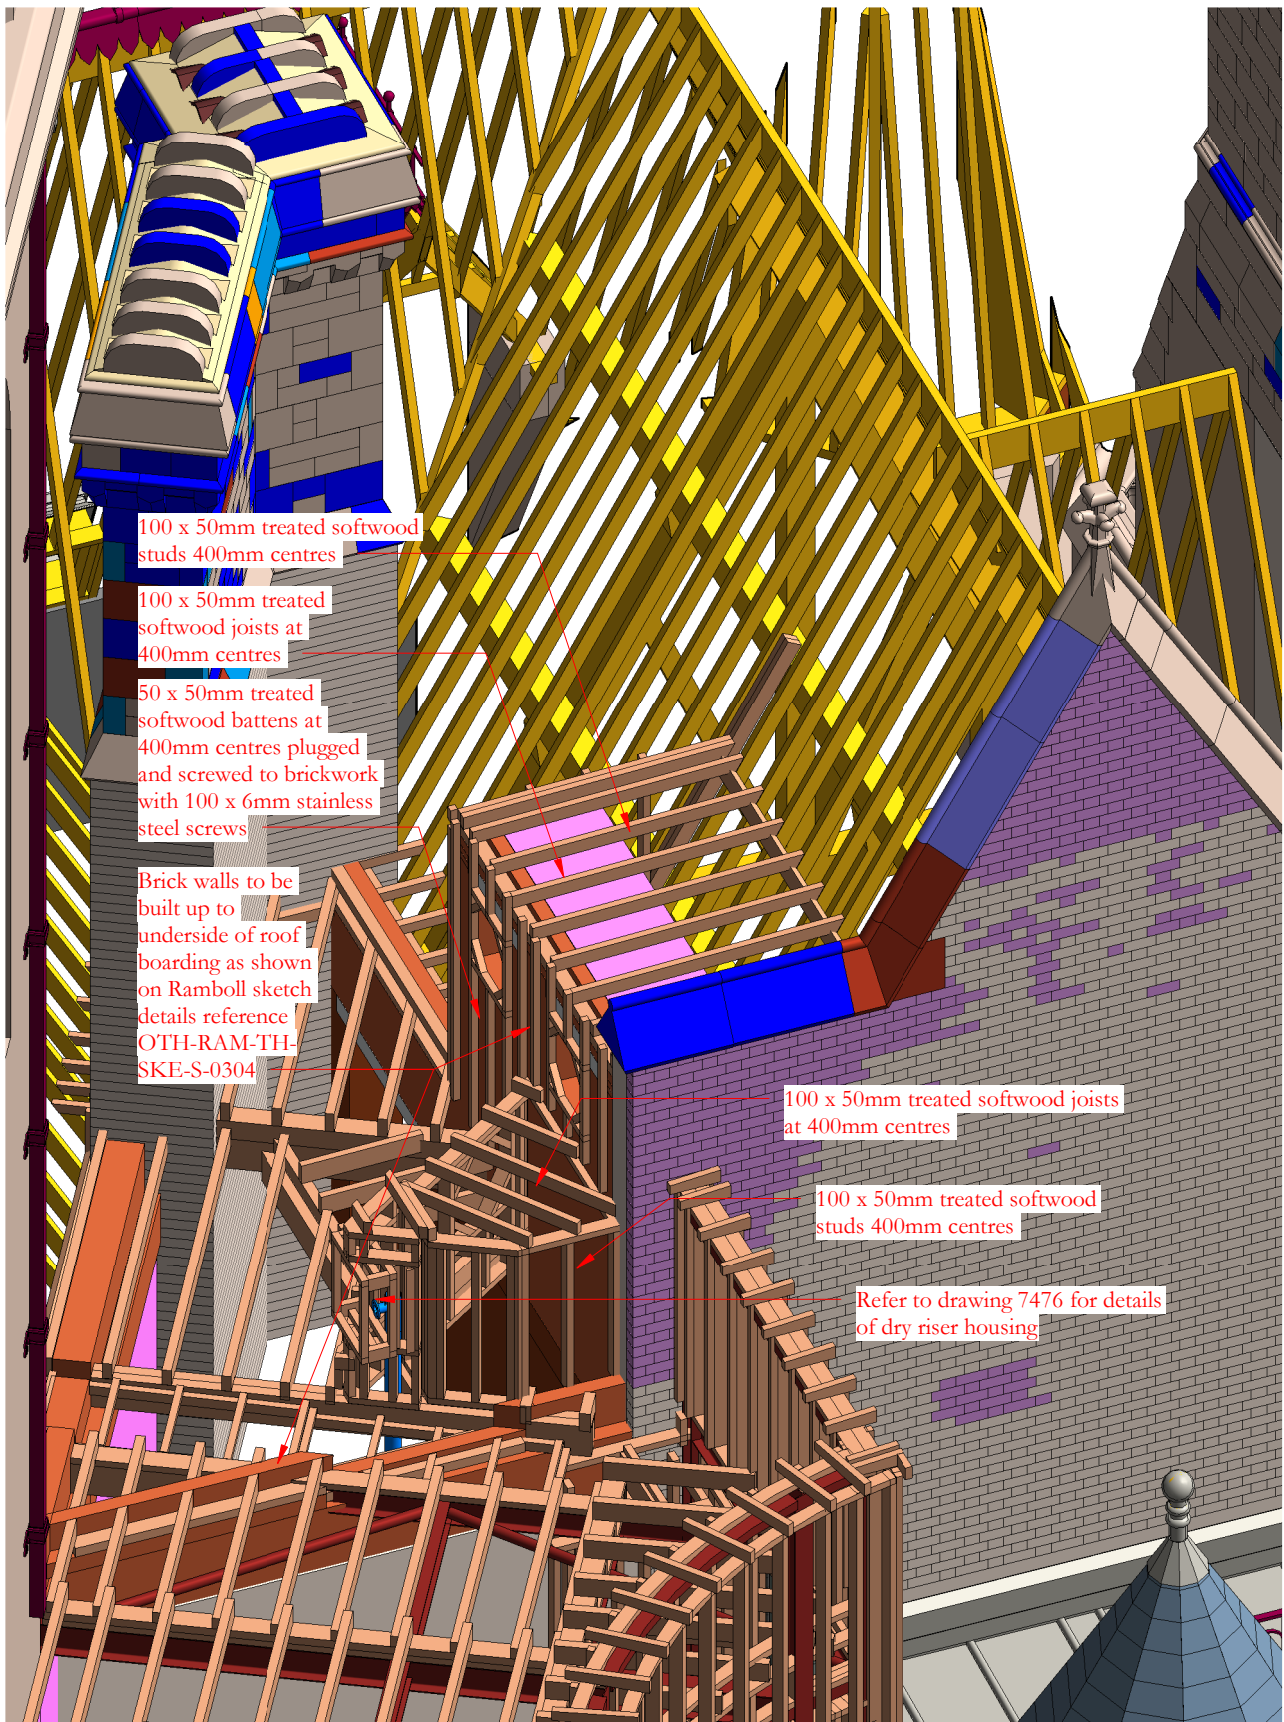


Isometric view from north

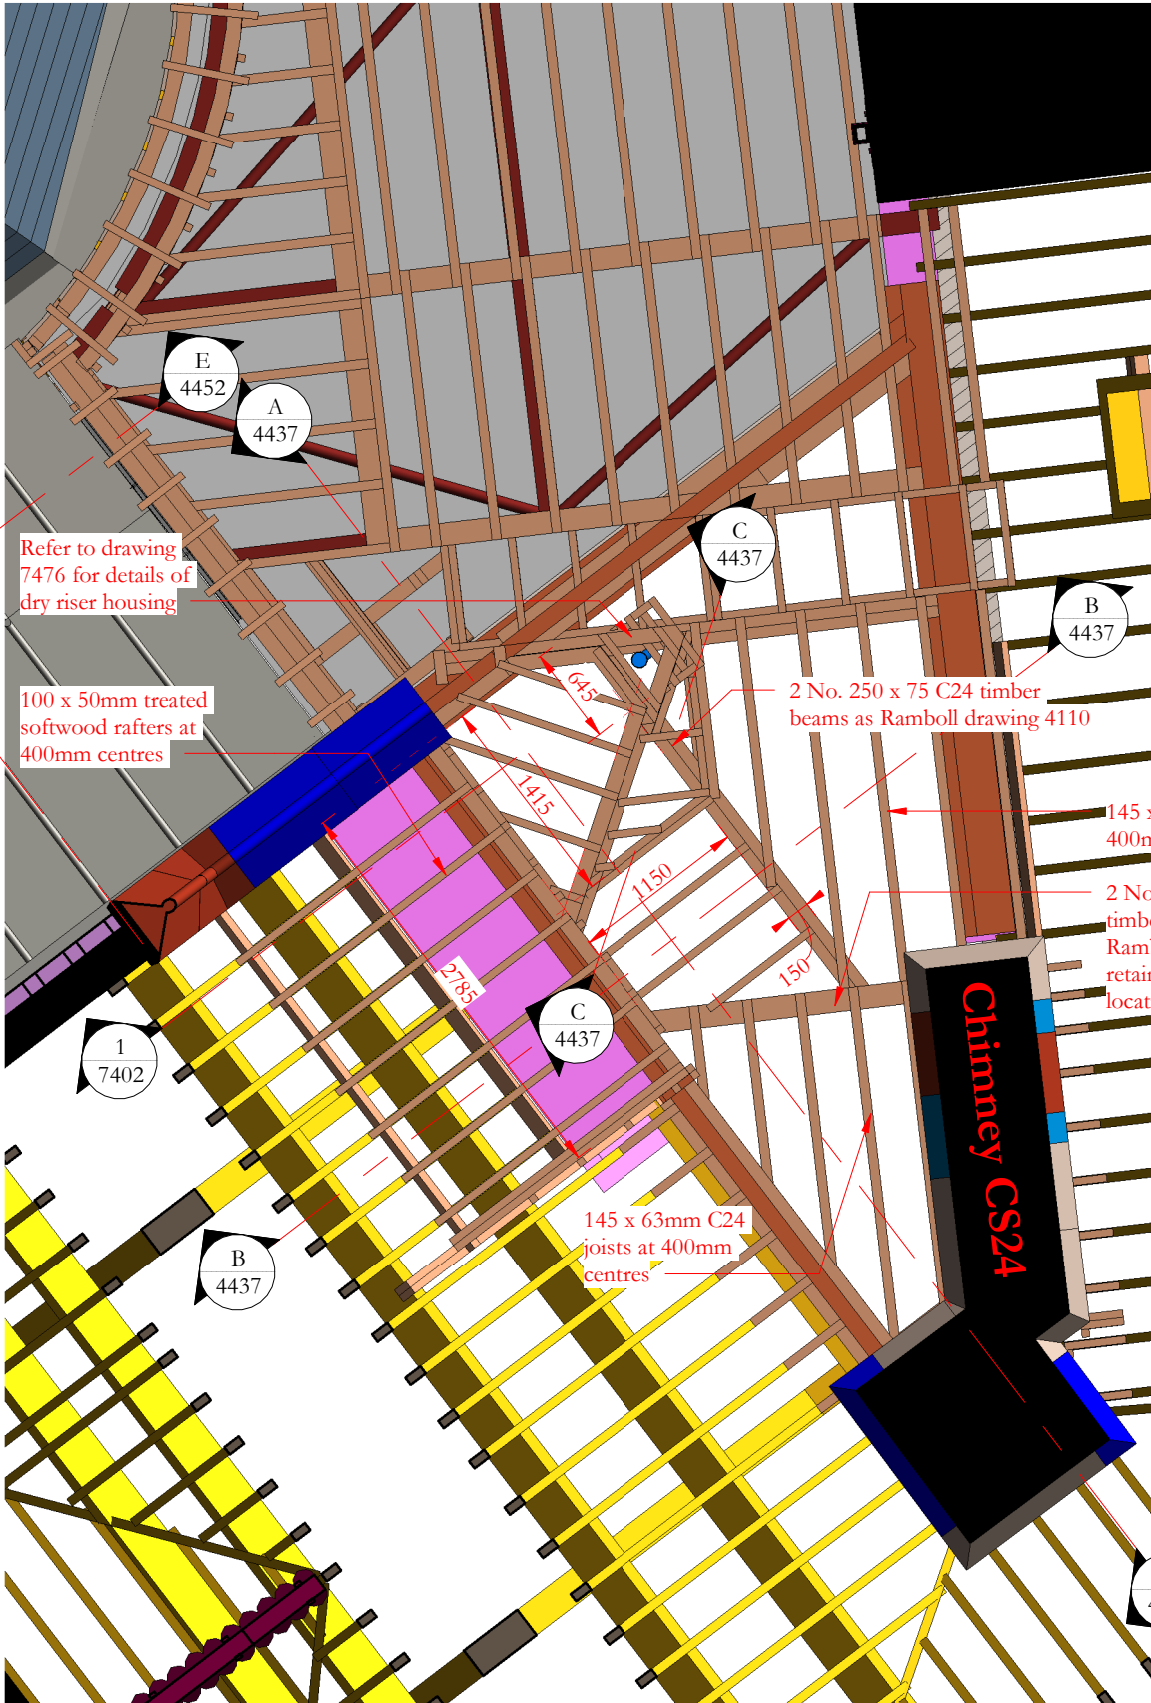

Plan showing joists and timber framing

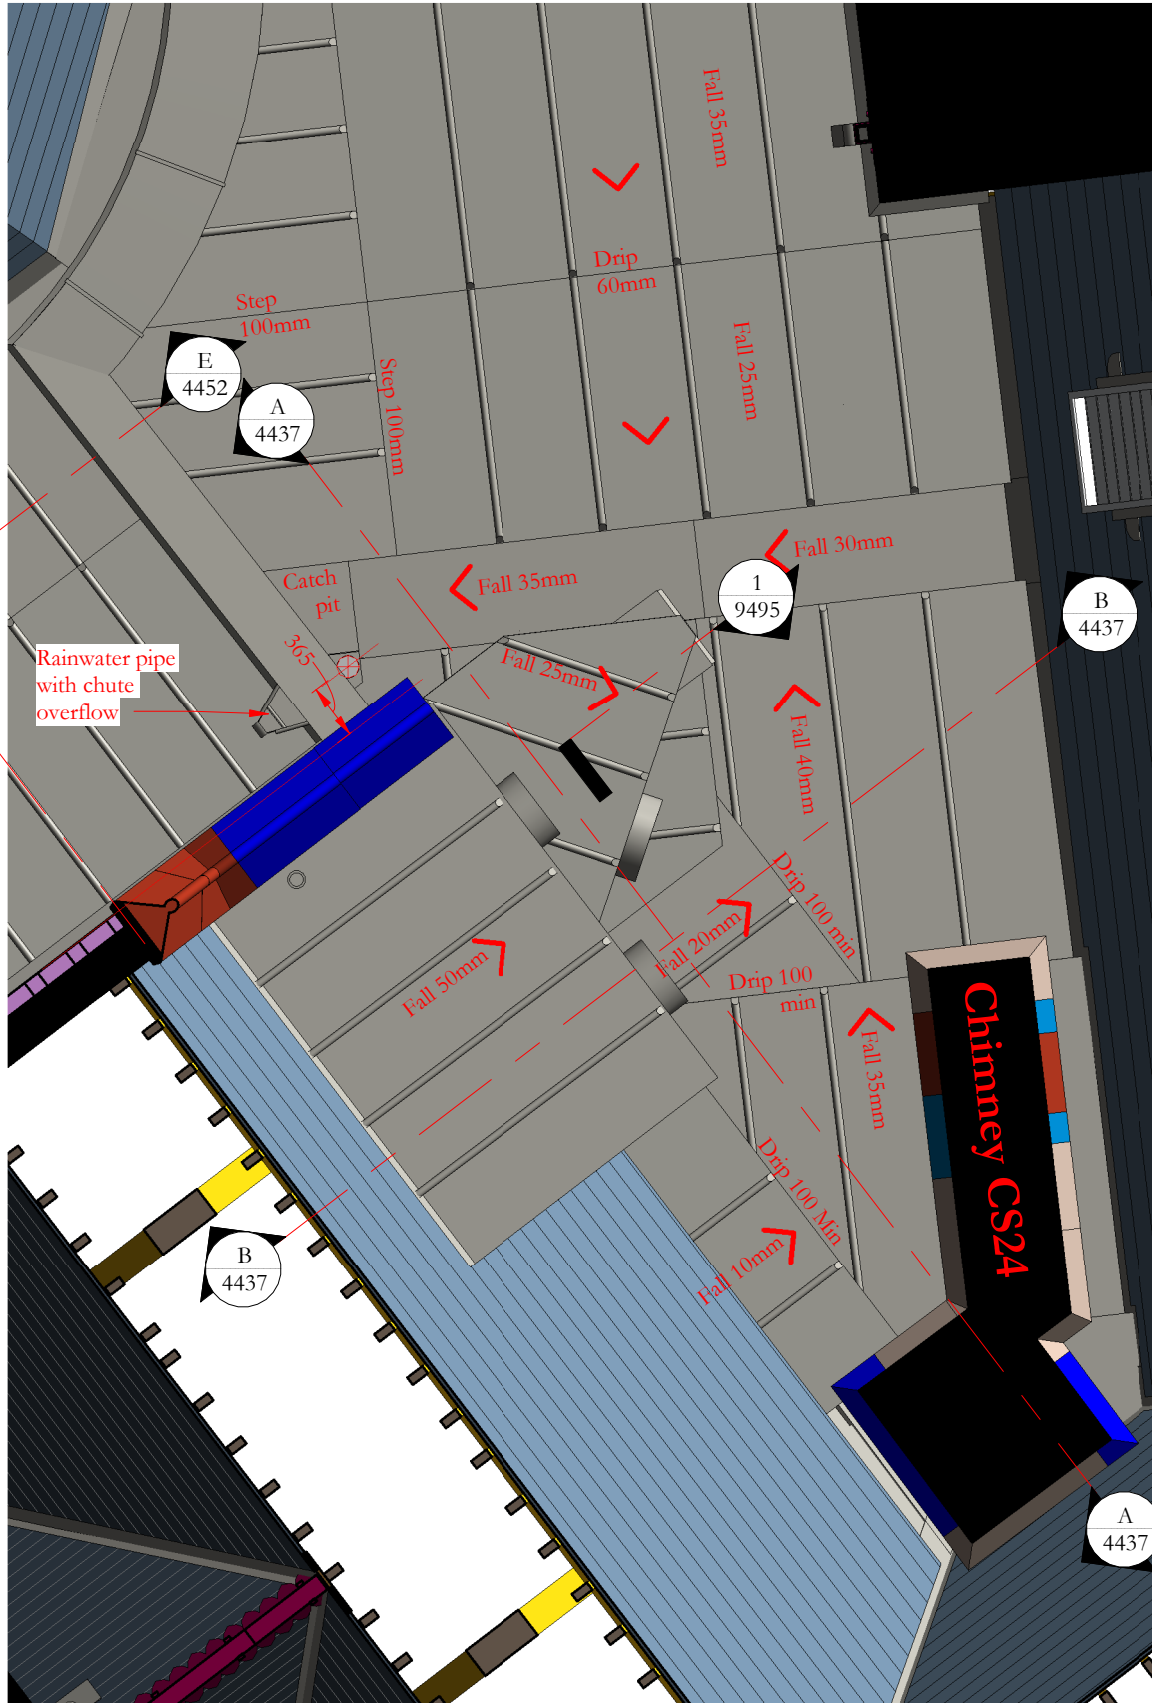

Plan showing lead roof

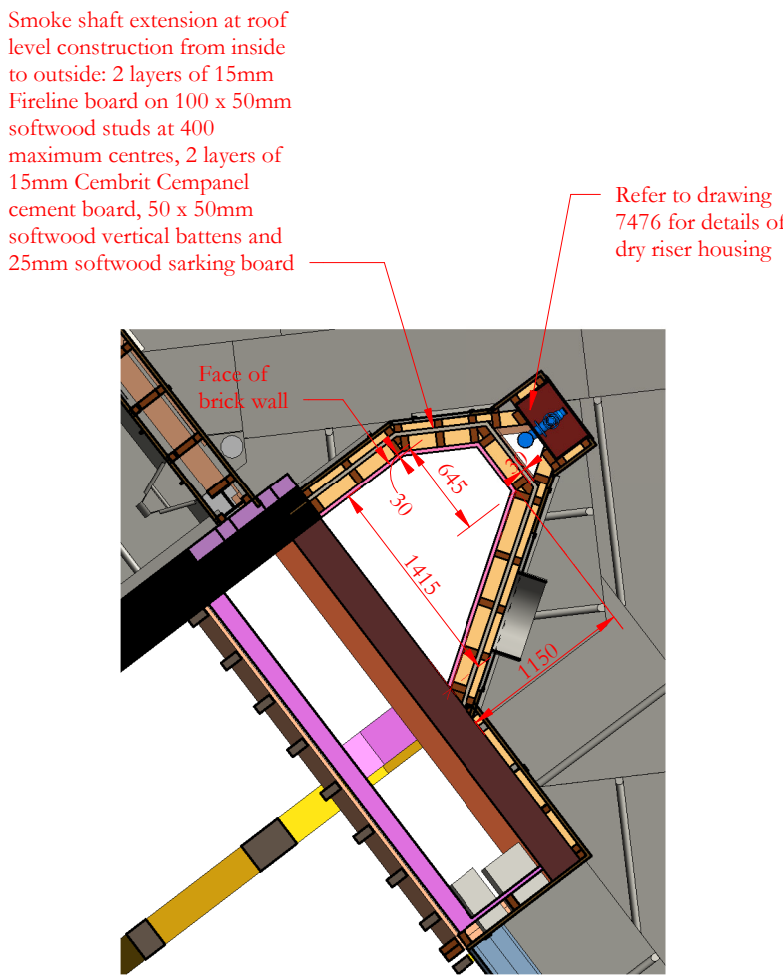


Plan through smoke vent extension at roof level

Scale Bars to be used as guidance only - refer to sheet size below

1:100	mm	1000	2000	3000	4000	5000	6000	7000	8000
1:200	mm	1000	2000	3000	4000	5000	6000	7000	8000
1:500	m	10	20	30	40	50	60	70	80
1:1250	m	10	20	30	40	50	60	70	80

Notes:
Drawings are based on survey data and may not accurately represent what is physically present.
Do not scale from this drawing. All dimensions are to be verified on site before proceeding with the work.
All dimensions are in millimeters unless noted otherwise.
Purcell shall be notified in writing of any discrepancies.

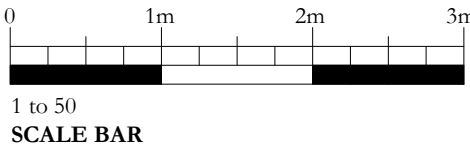

Revision 02: Dry riser housing added on north-east side of smoke shaft

Revision 01: Joist, stud and batten sizes added to details

02	02/05/2024	GR	JRC	See note in revision cloud
01	07/09/2023	JC	GR	See note in revision cloud
-	18/07/2023	JC	GR	First issue

ISSUE DATE APPROVED DRAWN DESCRIPTION



Project Office, Town Hall, MANCHESTER M60 2L1
+44 (0) 7970 097 432
www.purcelluk.com

PROJECT STATUS RIBA Stage 5

CLIENT Manchester City Council

PROJECT Our Town Hall

DRAWING TITLE ECRp01 plan and sections of roof at south with duct and vent penetrations

SIZE & SCALE A1: 1 : 50

DRAWING STATUS S4 Construction

JOB NUMBER 236959

DRAWING NO. OTH-PUR-TH-RF-DWG-A-4437 02

© PURCELL 2019. PURCELL ® IS THE TRADING NAME OF PURCELL ARCHITECTURE LTD.

02/05/2024 13:55:11