




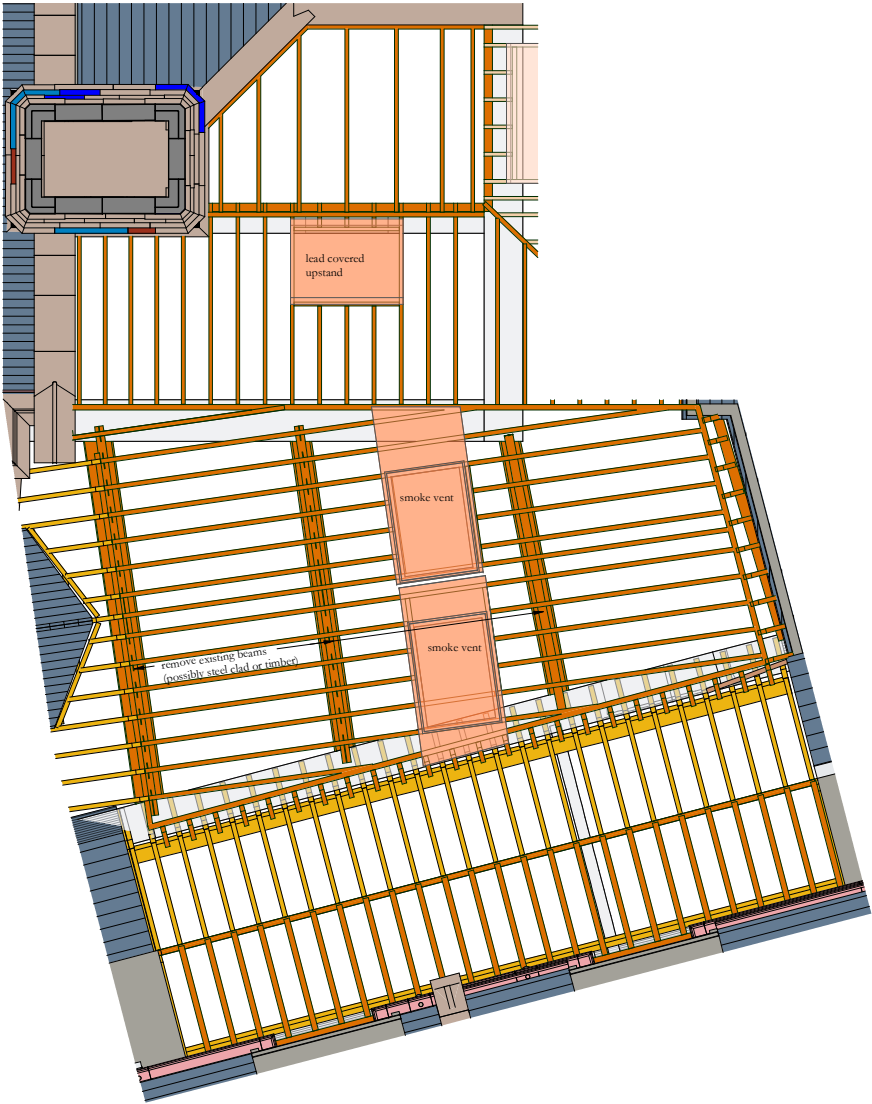


7a Plan Area 7
1 : 50

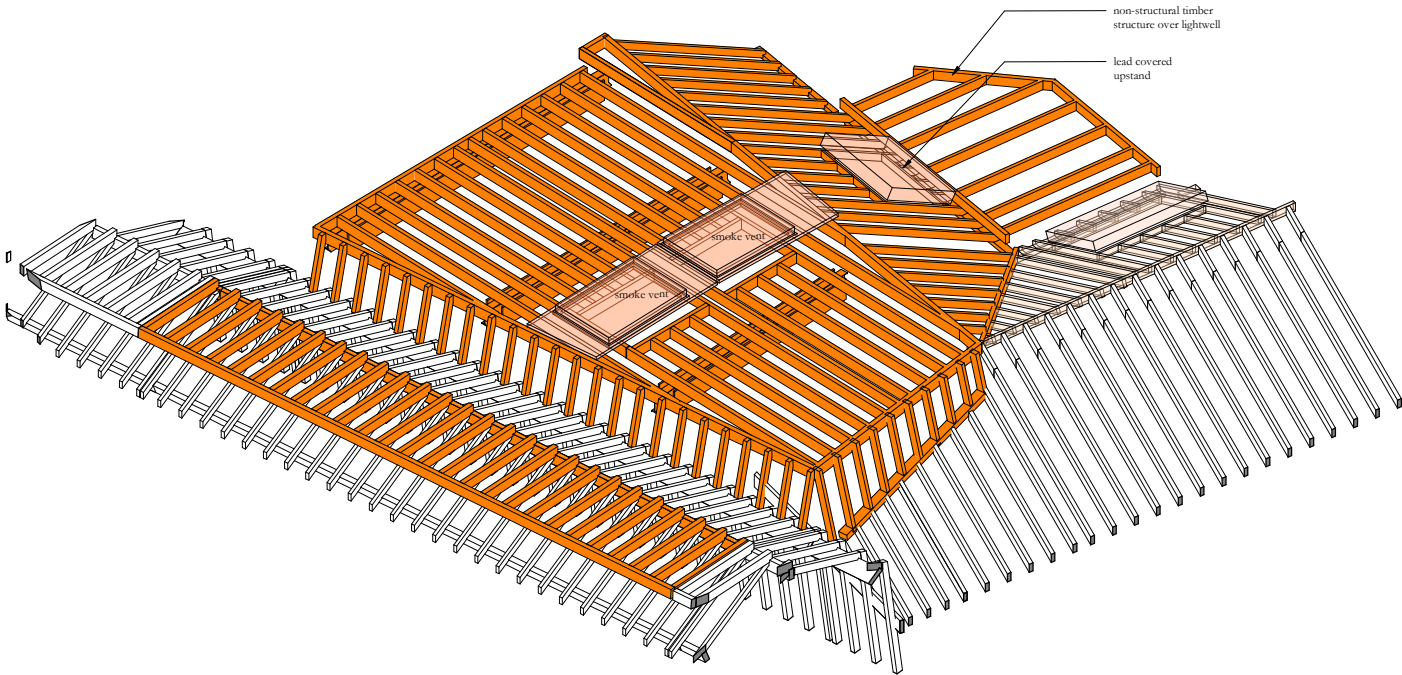

7b 3D View Area 7 - Structure Only

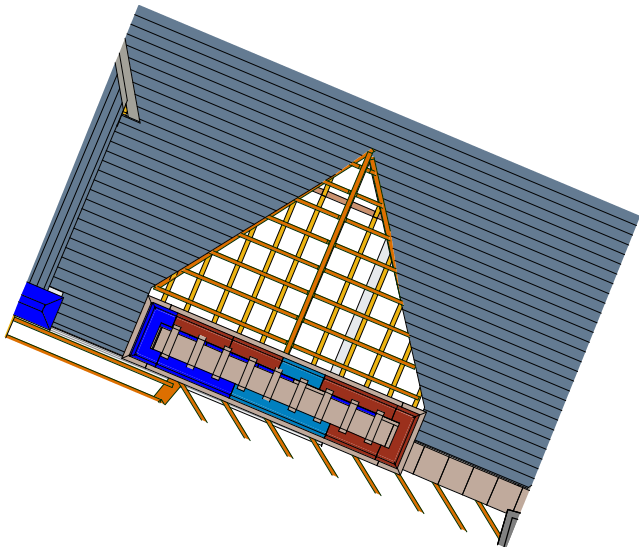

8 Plan Area 8
1 : 50

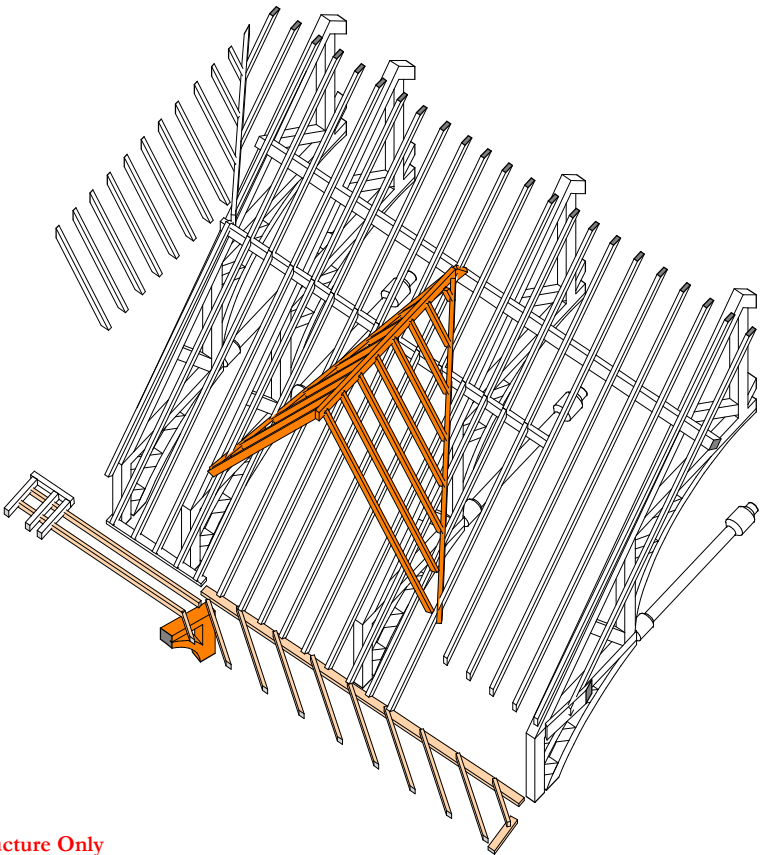

8a 3D View Area 8 - Structure Only

Scale Bars to be used as guidance only - refer to sheet size below									
1:100	mm	1000	2000	3000	4000	5000	6000	7000	8000
1:200	mm	1000	2000	3000	4000	5000	6000	7000	8000
1:400	mm	1000	2000	3000	4000	5000	6000	7000	8000
1:1250	mm	1000	2000	3000	4000	5000	6000	7000	8000

Notes:
Drawings are based on survey data and may not accurately represent what is physically present.
Do not scale from this drawing. All dimensions are to be verified on site before proceeding with the work.
All dimensions are in millimeters unless noted otherwise.
Purcell shall be notified in writing of any discrepancies.

Key Plan
FOR KEY PLAN REFER TO DRAWING NUMBERED:
OTH-PUR-TH-RF-DWG-A-4410

Notes:
This drawing indicates in orange the primary elements to be removed to facilitate the execution of the new works - refer to separate drawings. The proposed drawings should be referred to to determine if further removals are required above which are shown on these drawings. Refer also the the requirements of the proposed structural engineer's information and drawings. The structure shown is indicative only. The actual structure can only be fully determined once the existing coverings are removed. Roof coverings and sundry items such as walkways, ladders and handrails will be removed under a separate work package. Remove all ceilings attached to roof timbers being taken out.
Refer also to Specification section *Alteration and Demolition Specification* document numbered **OTH-PUR-TH-ZZ-SPE-A-0332**

ISSUE	DATE	APPROVED DRAWN	DESCRIPTION
13/02/2020	GR	AF	First issue



OUR
TOWN
HALL
PROJECT



PURCELL

Project Office, Room 308, Town Hall, MANCHESTER M60 2L1
+44 (0) 7970 097 432
www.purcelluk.com

PROJECT STATUS	Riba Stage 4
CLIENT	Manchester City Council
PROJECT	Our Town Hall
DRAWING TITLE	Roof Structure Alterations Sheet 4
SIZE & SCALE	A1: 1 : 50
DRAWING STATUS	TENDER

JOB NUMBER 236959

DRAWING NO. OTH-PUR-TH-RF-DWG-A-4414 -