SHEPPARD ROBSON

February 2025
Revision P02
Status S3 - Review and comment
UMRF-SRA-XX-XX-RP-A-00004

Facade Material Summary


INDICATIVE BRICK COLOURS

Westcroft Red Multi Brick
or similar



Kassandra Brown Brick
or similar




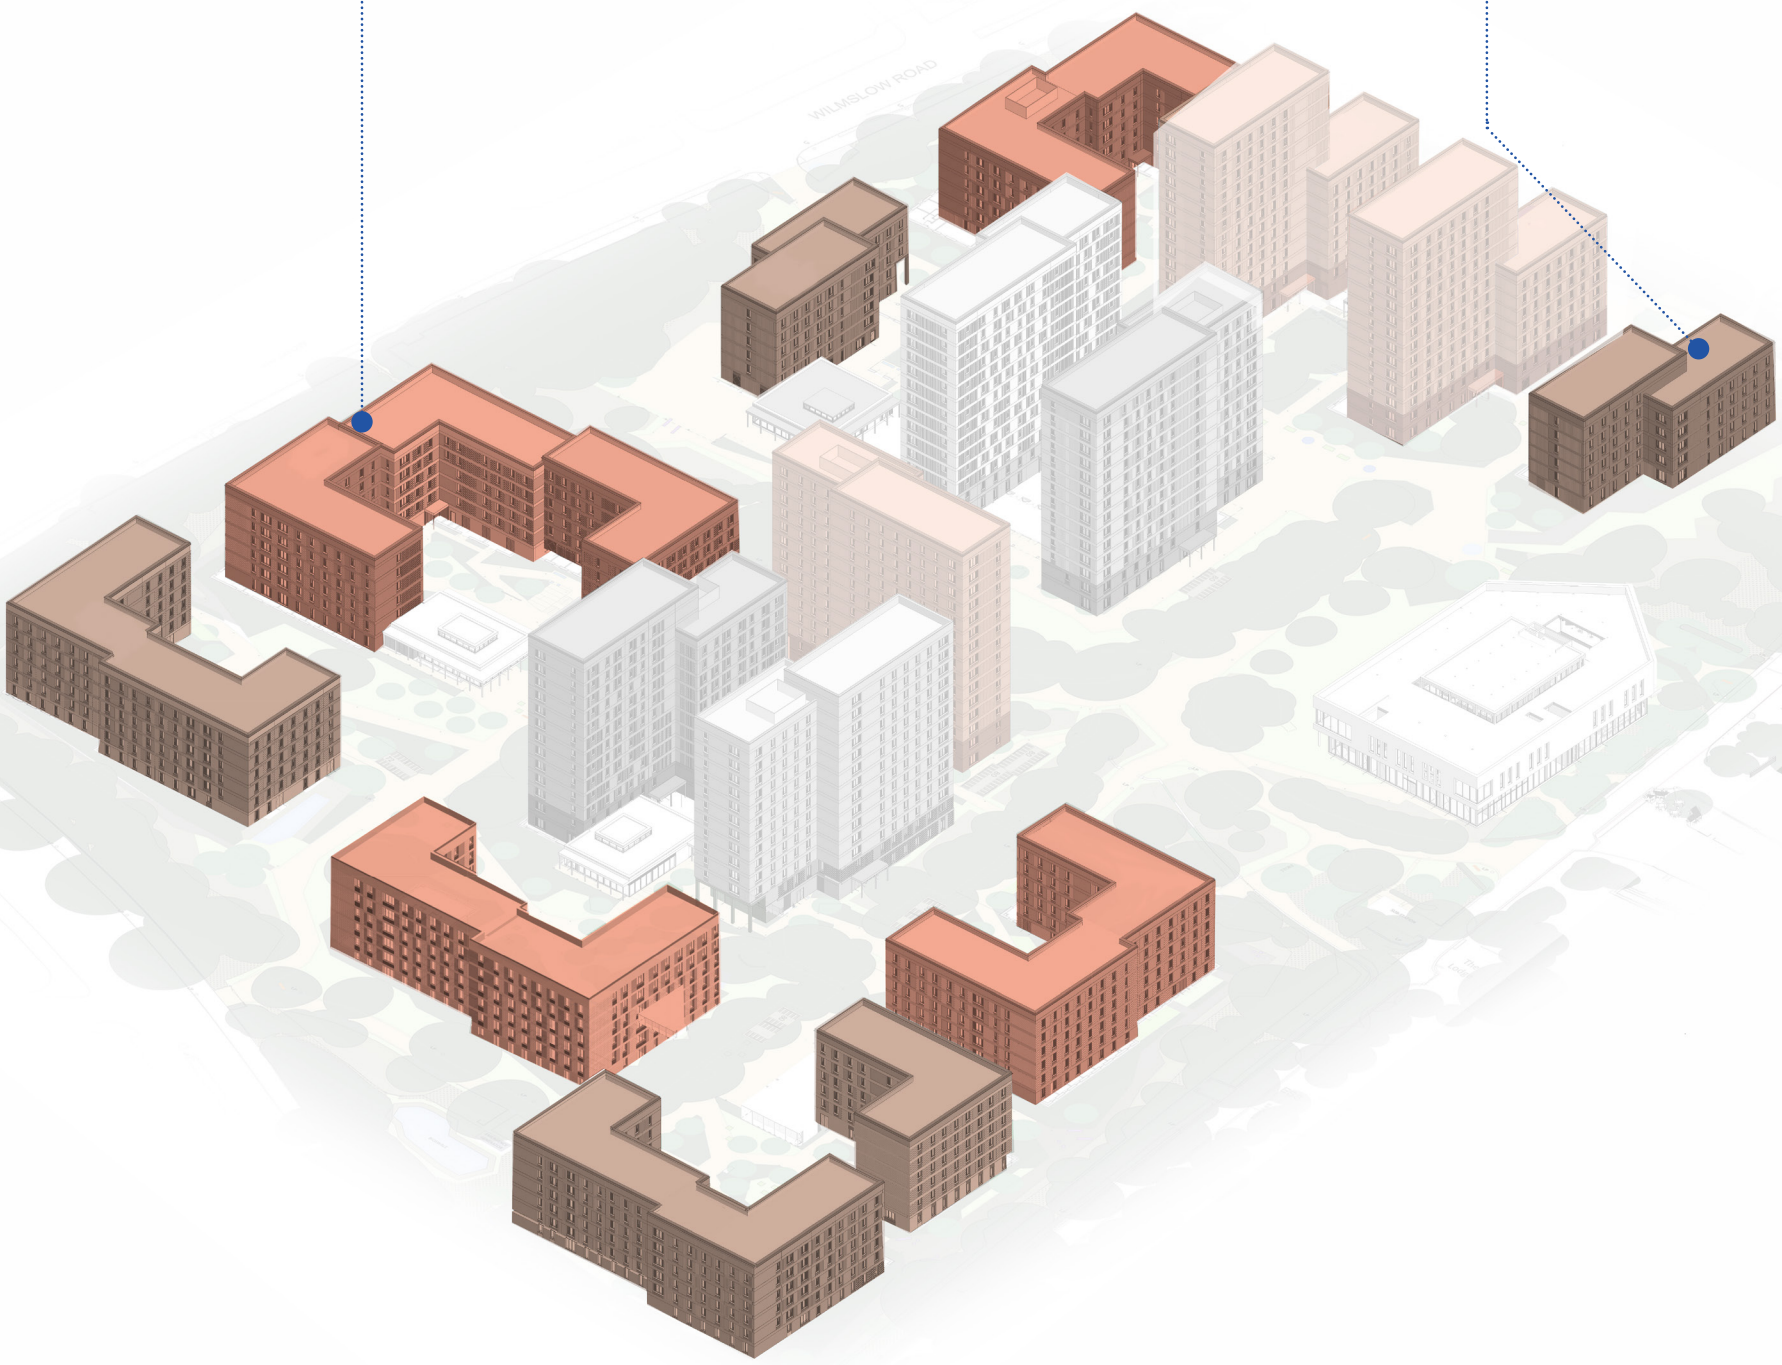

THE GARDEN WALL


INDICATIVE RECON STONE COLOURS

Acid Etched Finish
(C155 AE or similar)

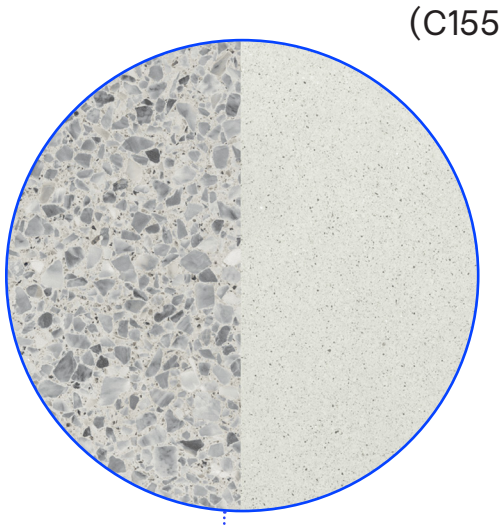


Polished Finish
(C155 P or similar)

Acid Etched Finish
(C190AE or similar)

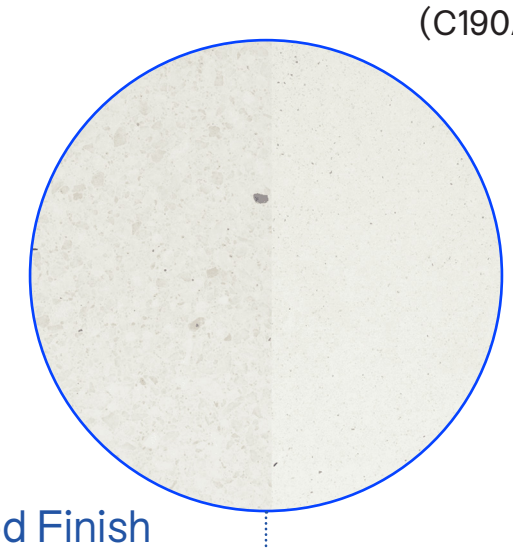


Polished Finish
(C195 P or similar)

Acid Etched Finish
(C288 BN12000 AE or similar)

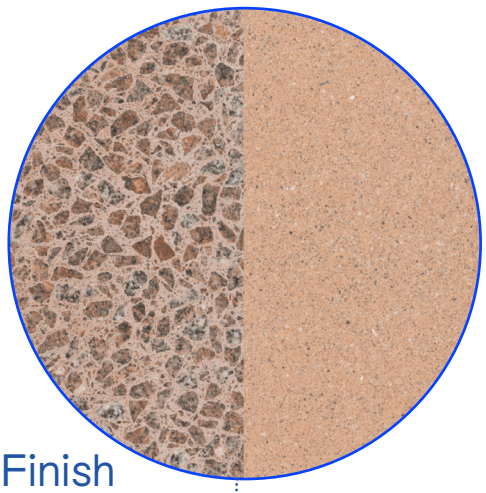

Polished Finish
(C288 BN12000 H or similar)

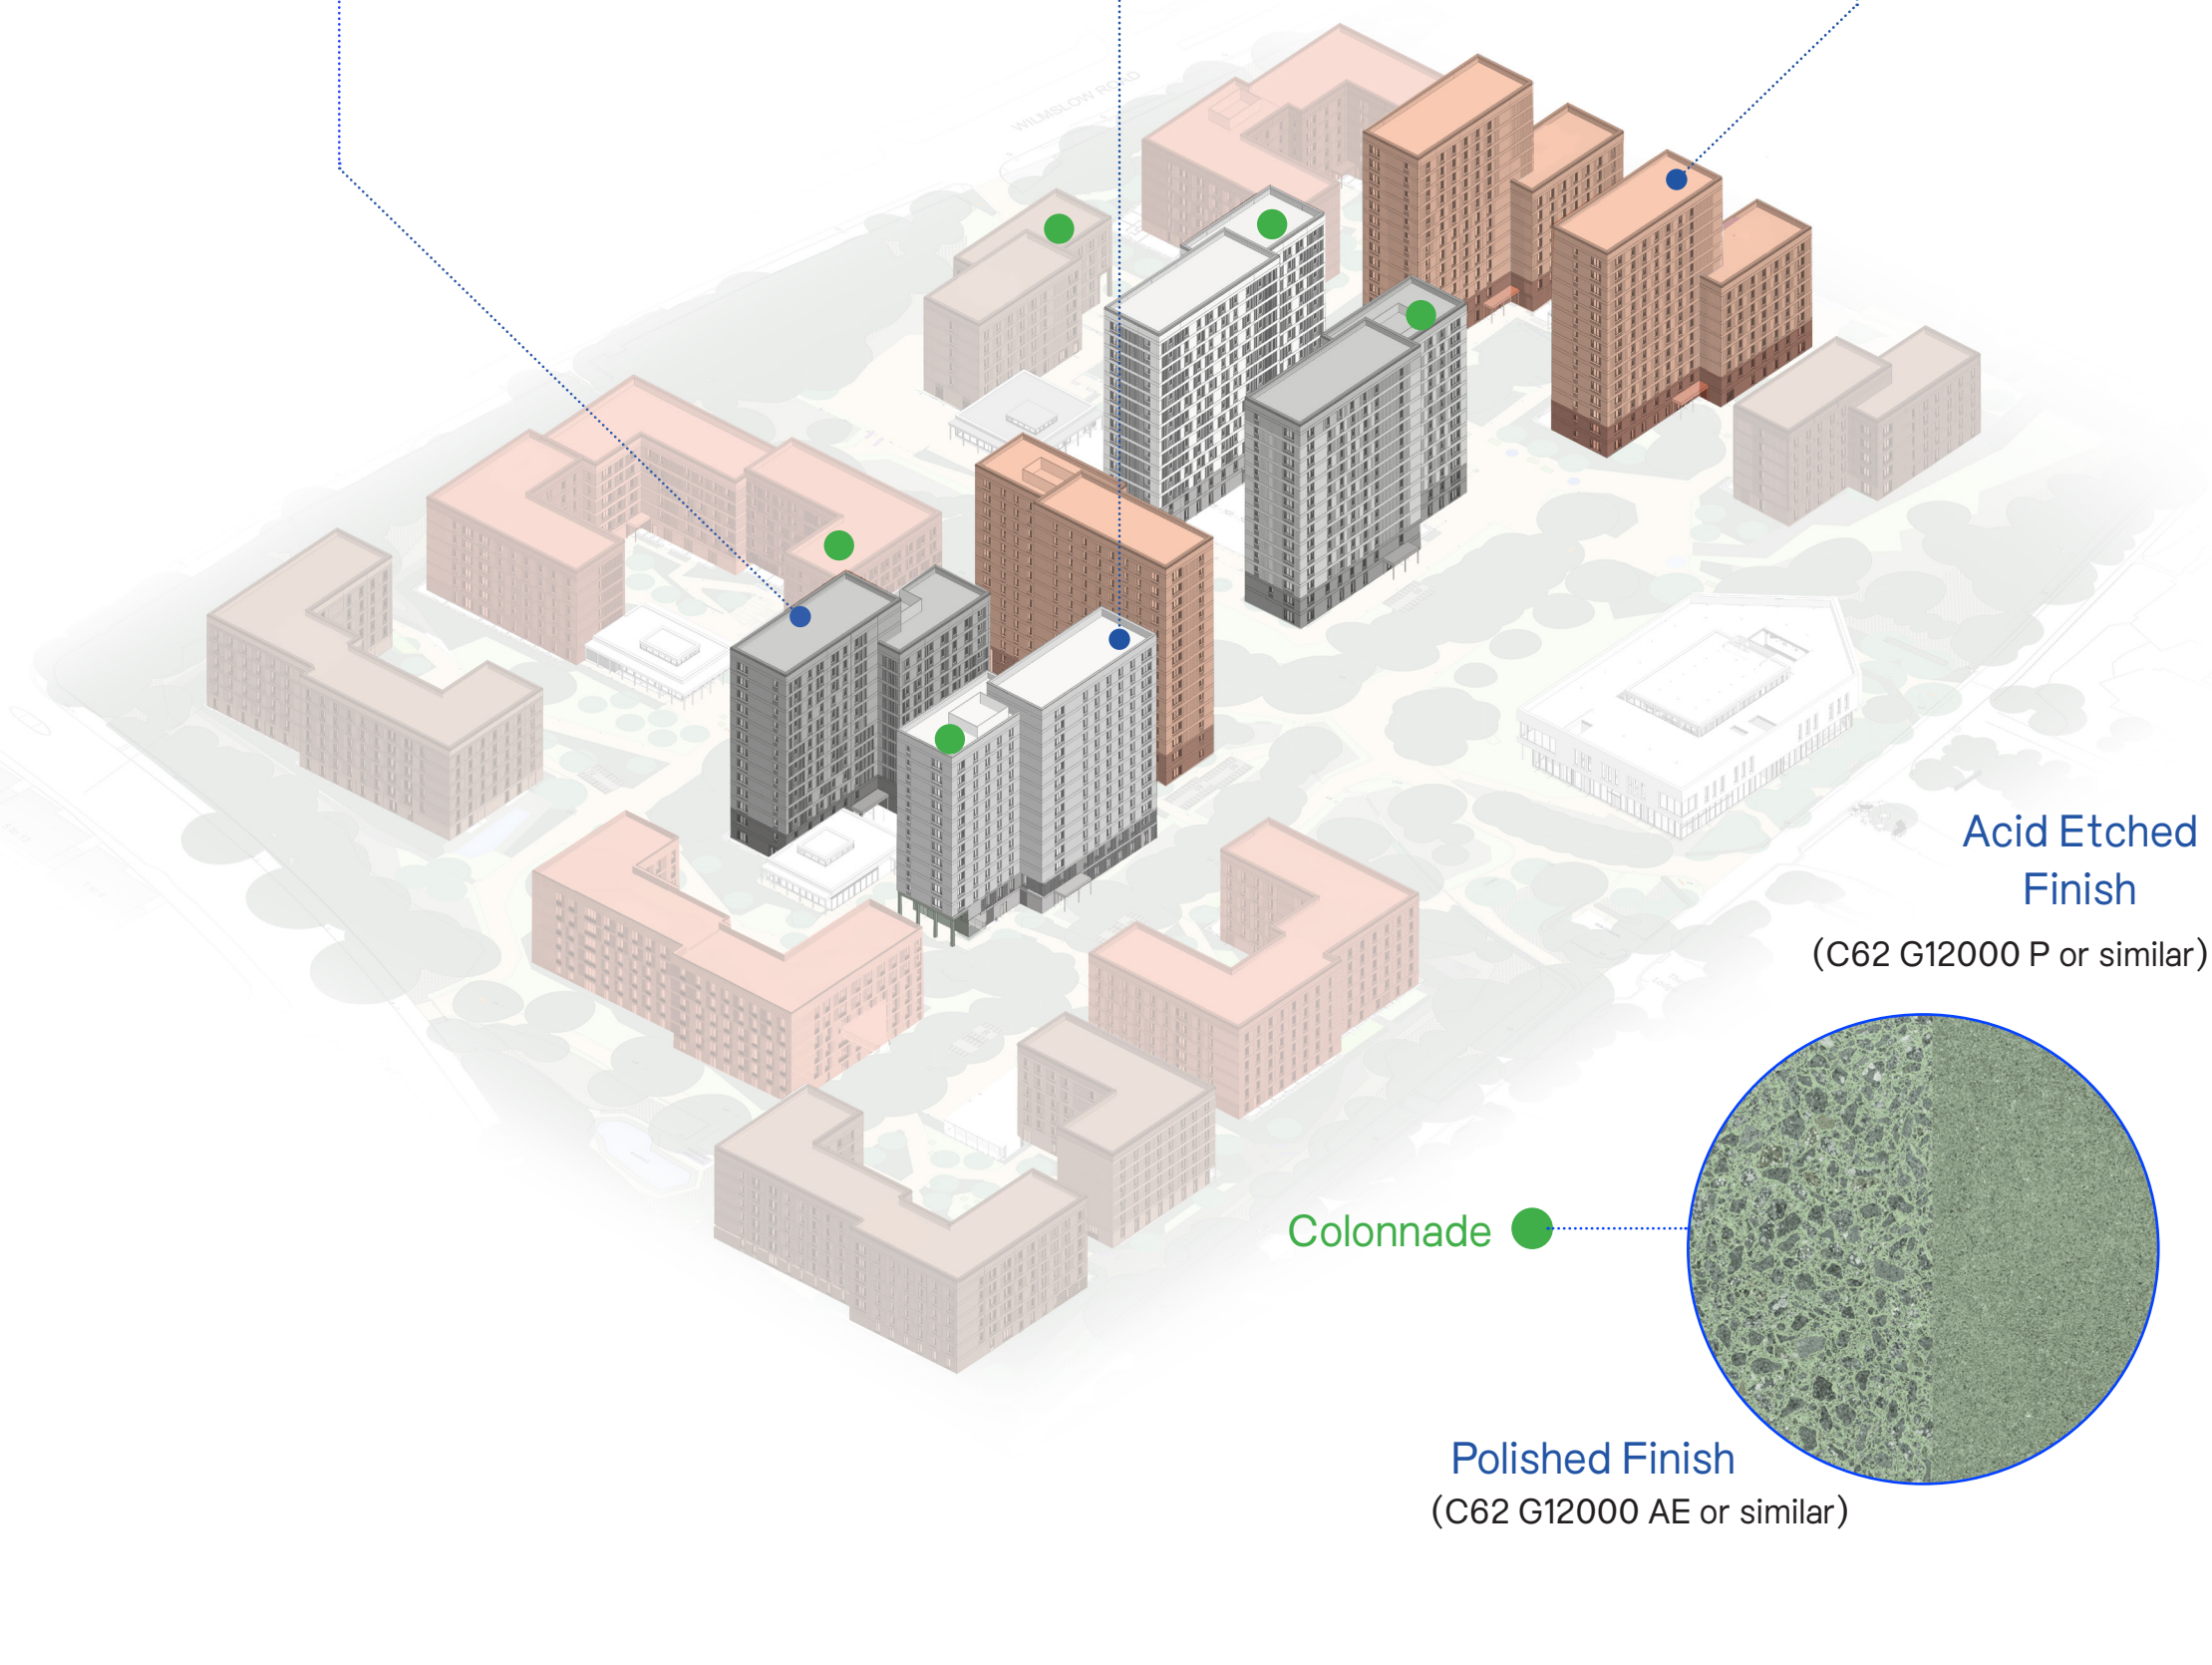

Acid Etched Finish
(C62 G12000 P or similar)


Colonnade

Polished Finish
(C62 G12000 AE or similar)


INDICATIVE GLAZED BRICK COLOURS

Glazed Brick


Neighbourhood 3

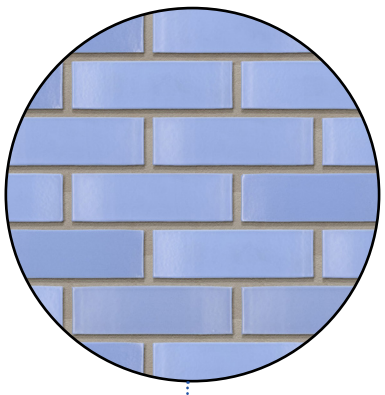

Neighbourhood 4

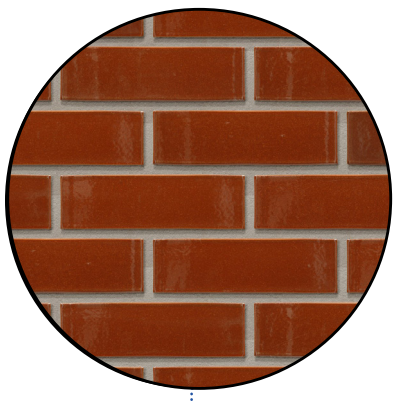

Neighbourhood 5

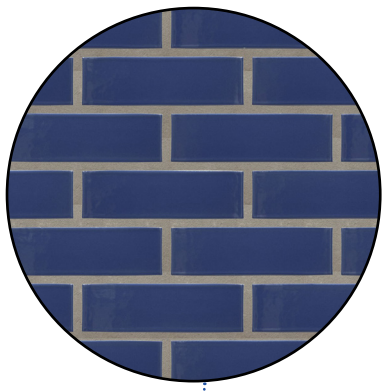

Neighbourhood 2



Neighbourhood 1

