




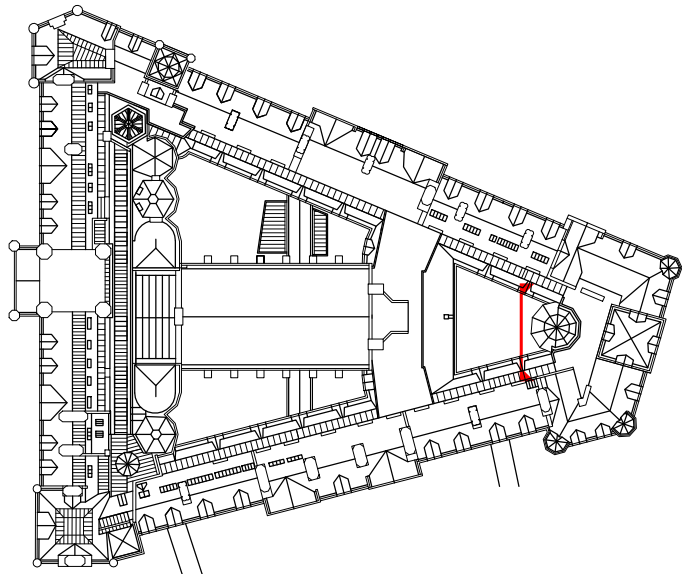


Key Plan_Cooper Street
Courtyard east roof elevation

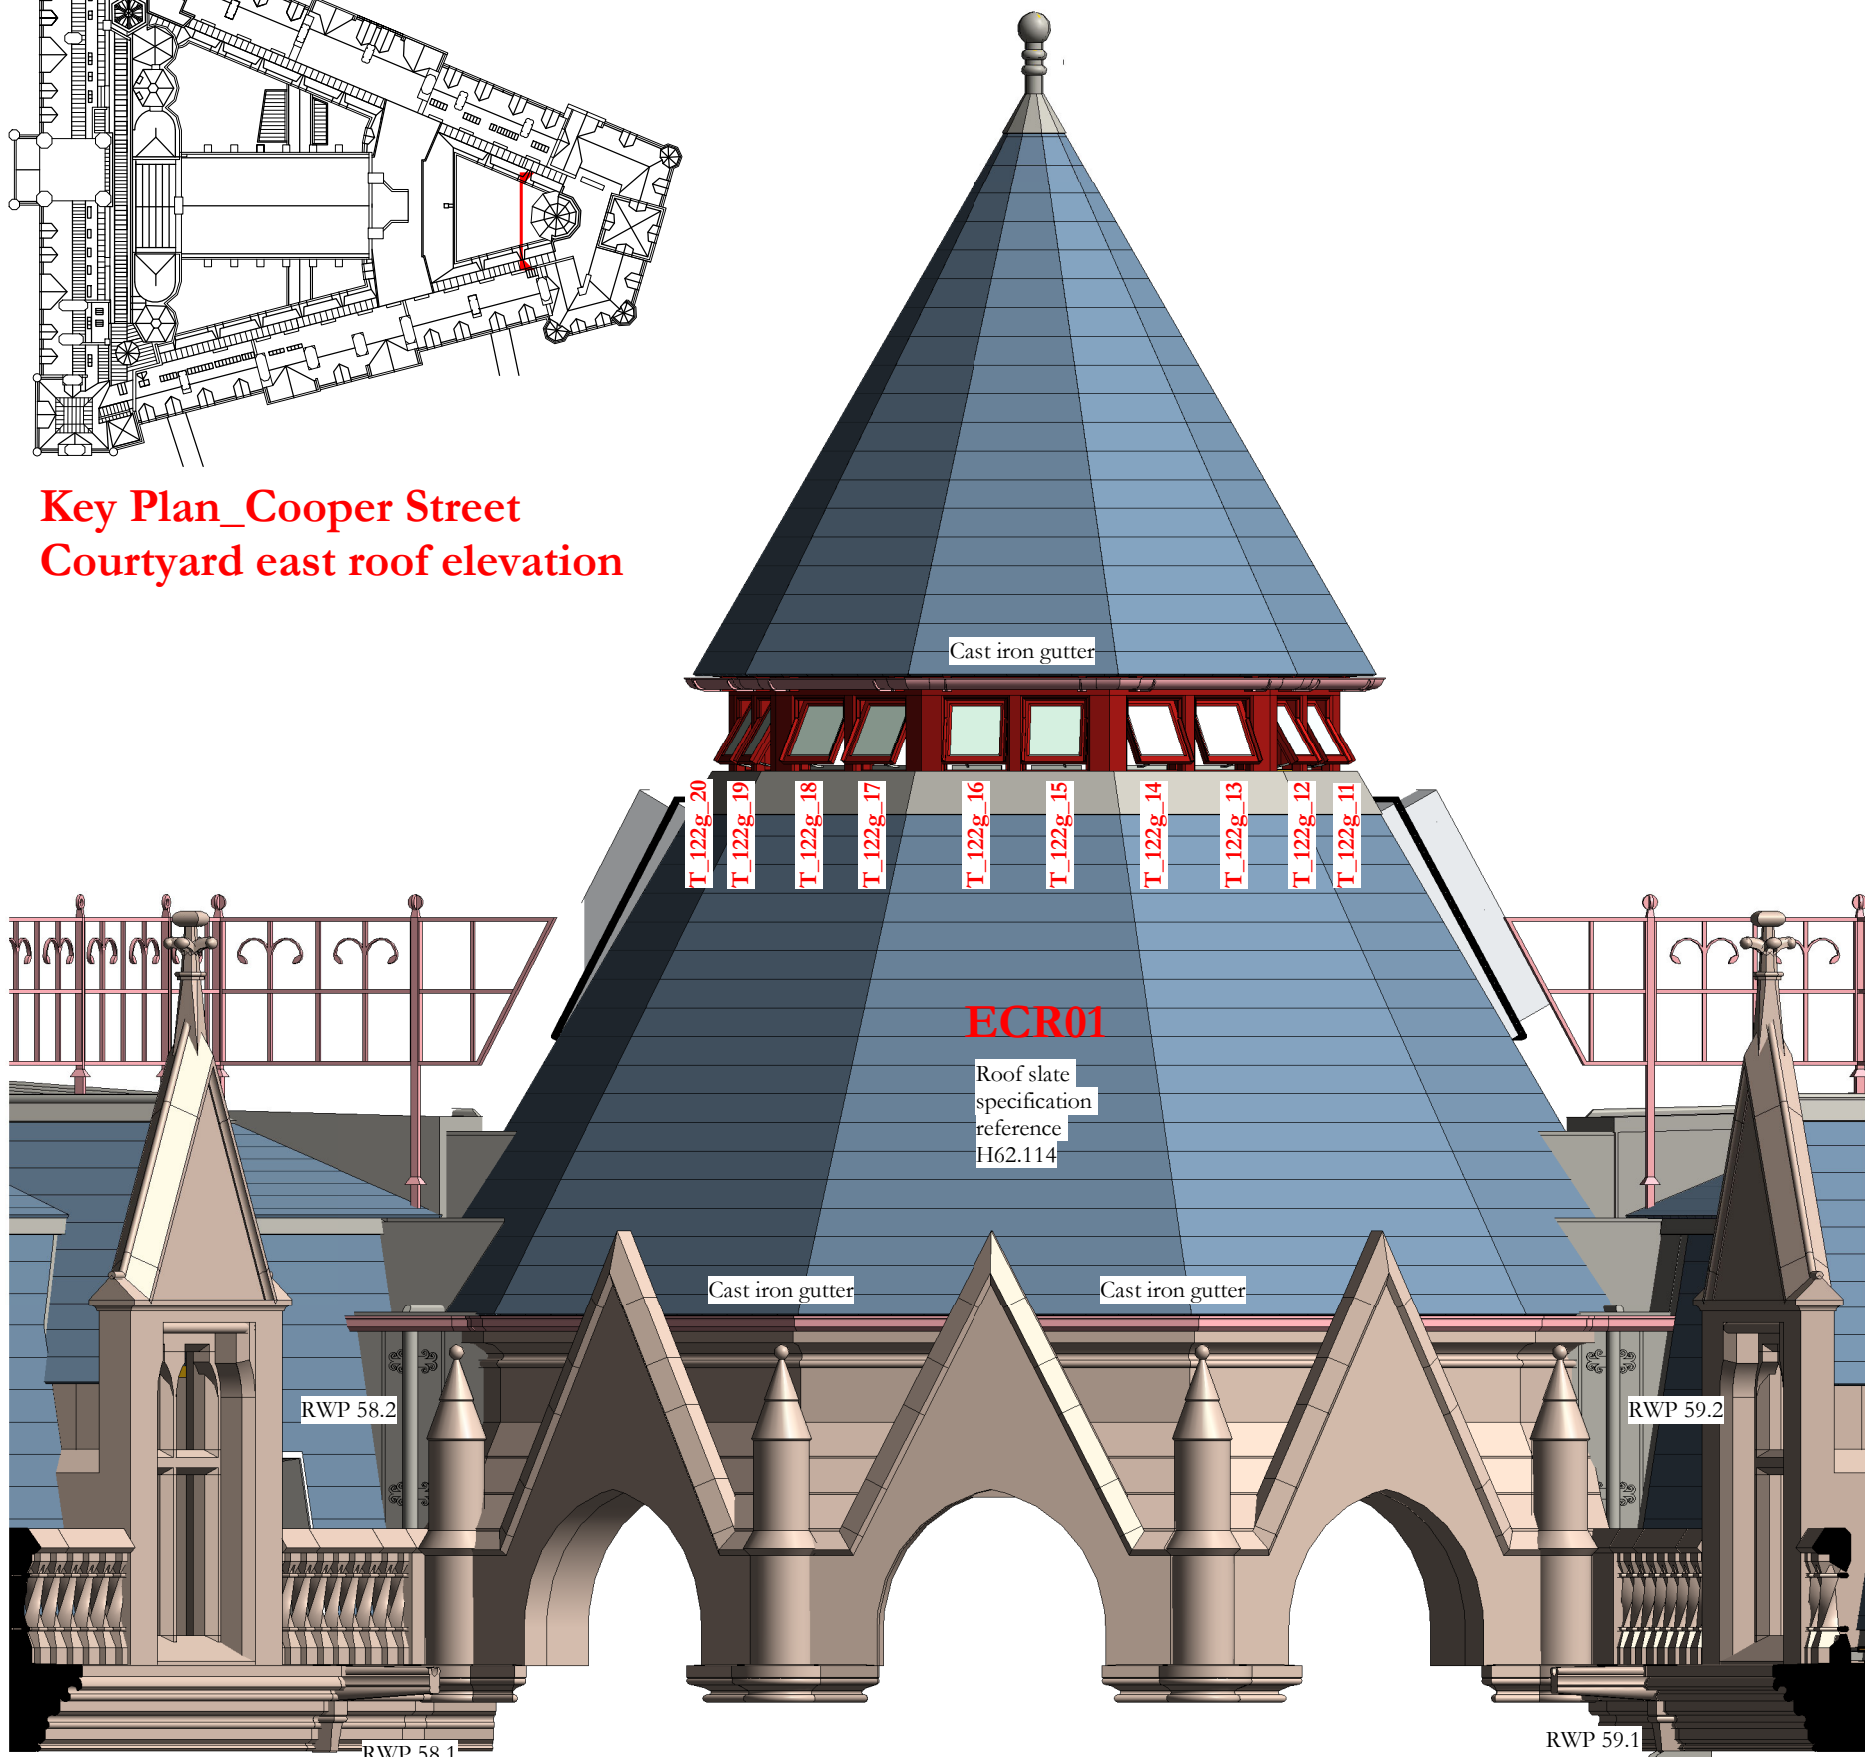

Cooper Street Courtyard east roof elevation
1 : 50

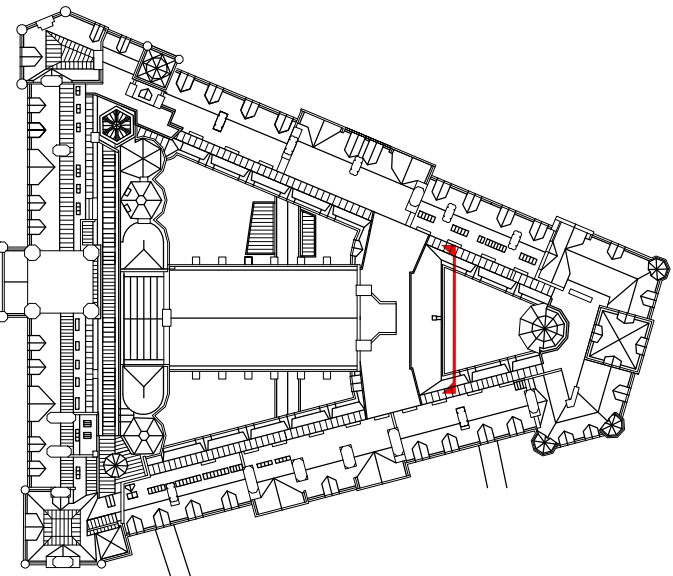

Key Plan_Cooper Street
Courtyard west roof elevation

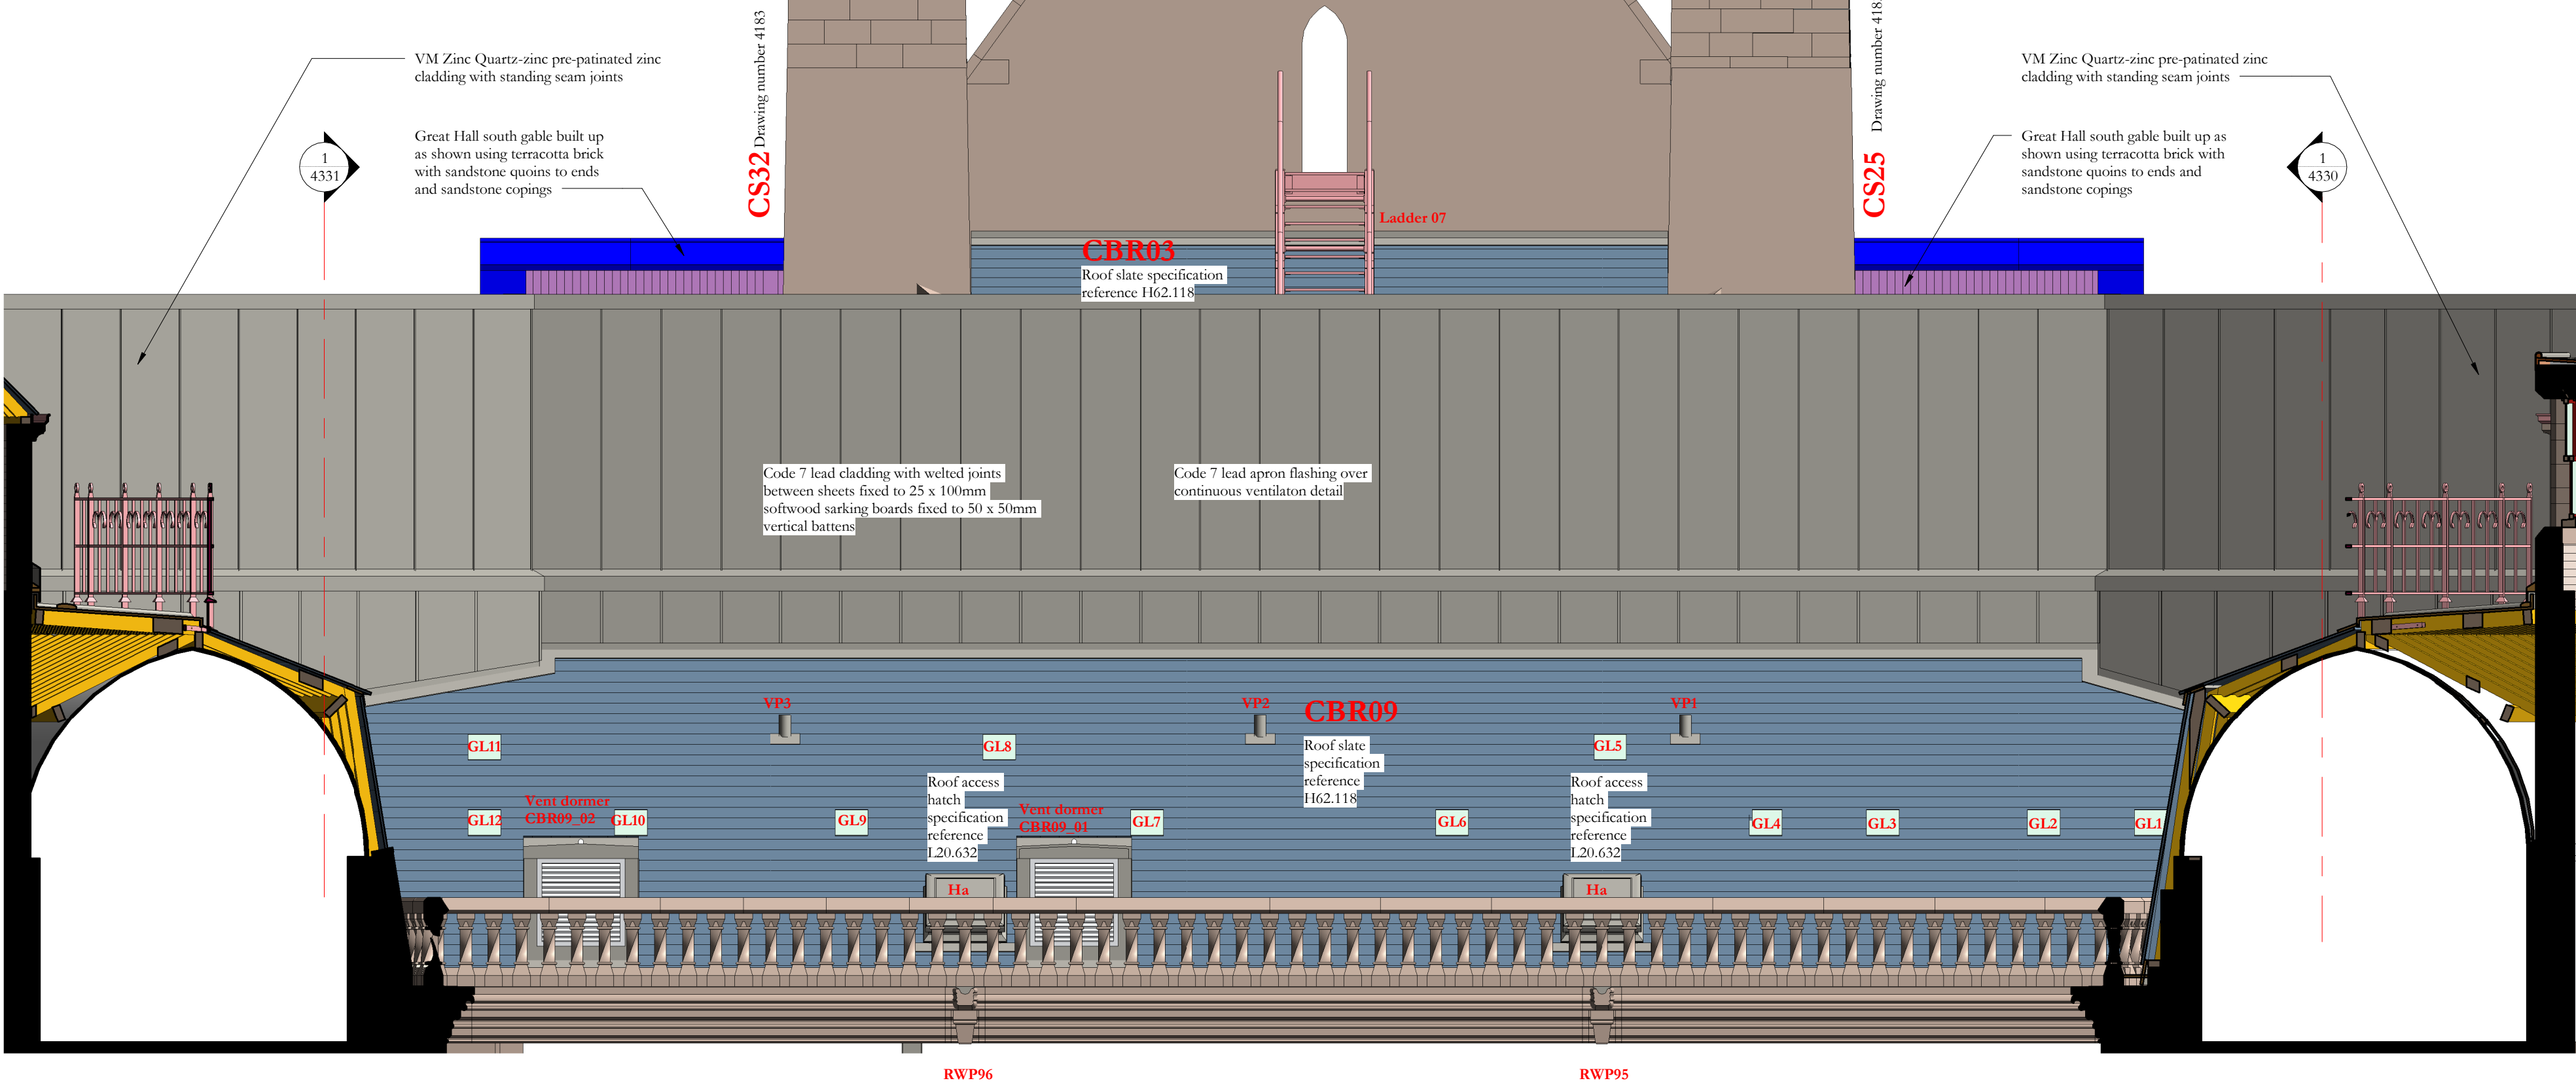

Cooper Street Courtyard west roof elevation
1 : 50

Scale Bars to be used as guidance only - refer to sheet size below							
1:100	mm	1000	2000	3000	4000	5000	6000
1:200	mm	1000	2000	3000	4000	5000	6000
1:500	m	15	30	45	60	75	90
1:1250	m	10	30	50	70	90	

Notes:
Drawings are based on survey data and may not accurately represent what is physically present.
Do not scale from this drawing. All dimensions are to be verified on site before proceeding with the work.
All dimensions are in millimeters unless noted otherwise.
Purcell shall be notified in writing of any discrepancies.

Key Plan


Revision 03:
Vent dormer reference CBR09_01 omitted added. Existing frameless glass lights GL11 to GL14 and new vent pipes VP01, VP02 and VP03 added to CBR09. Opening for smoke vent and openings for ducts CBRp01_Us2 and CBRp01_Us3 added to CBRp01. Existing stair added to CBR03. Plant screen changed from louvers to solid wall and extended to roofs and walls on north and south sides. Gables omitted from lead roofs to courtyards and substituted with guardrails.

Revision 02:
Rainwater pipe, window and vent dormer references added. Drawing re-issued for construction.

03	12/04/2021	GR	TK	See note in revision cloud
02	07/05/2020	GR	TK	Re-issued for construction, see note in cloud
01	11/06/2019	JC	GR	Key and new annotation added
ISSUE	DATE	APPROVED	DRAWN	DESCRIPTION



OUR
TOWN
HALL
PROJECT

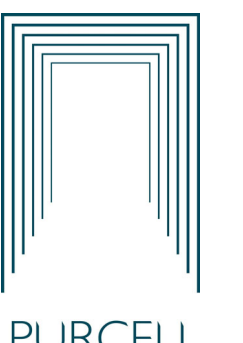

PURCELL

Project Office, Town Hall, MANCHESTER M60 2L1
+44 (0) 7970 097 432
www.purcelluk.com

PROJECT STATUS	Riba Stage 5
CLIENT	Manchester City Council
PROJECT	Our Town Hall
DRAWING TITLE	Cooper Street Courtyard east and west roof elevations
SIZE & SCALE	A1:As indicated
DRAWING STATUS	S4 - Construction

JOB NUMBER 236959

DRAWING NO. REV

OTH-PUR-TH-RF-DWG-A-4325 03