This drawing is protected by copyright and the information contained therein is the property of William McCall.
The drawing must not be copied and the information contained therein may not be used or disclosed without written permission of and in the manner permitted by William McCall.

0 1 2 3 4 5M
Scale 1:50@ A1
0 1 2 3 4 5 6 7 8 9 10M
Scale 1:100@ A1

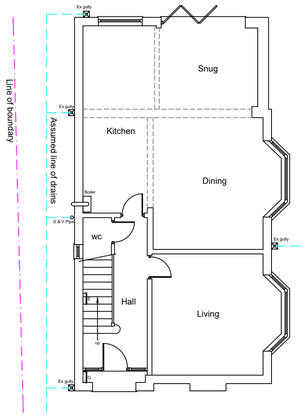

Existing Ground Floor Plan

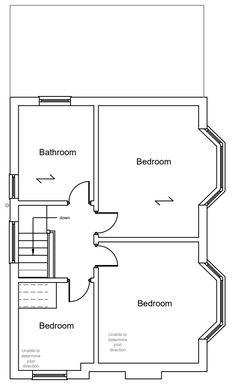

Existing First Floor Plan

1:100

Existing Front Elevation

Existing Side Elevation

Existing Rear Elevation

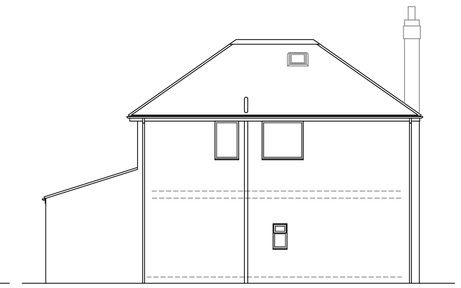

Existing Side Elevation

1:100

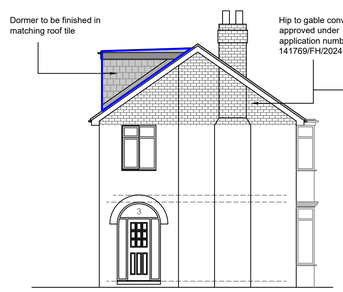

Proposed Front Elevation

Proposed Side Elevation

Proposed Rear Elevation

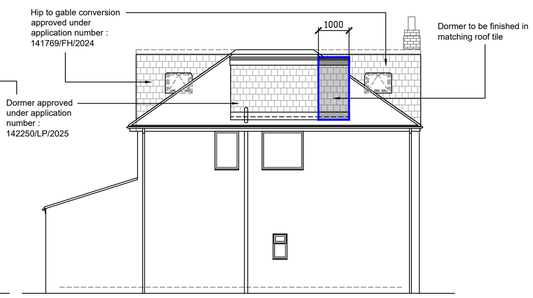

Proposed Side Elevation

1:100

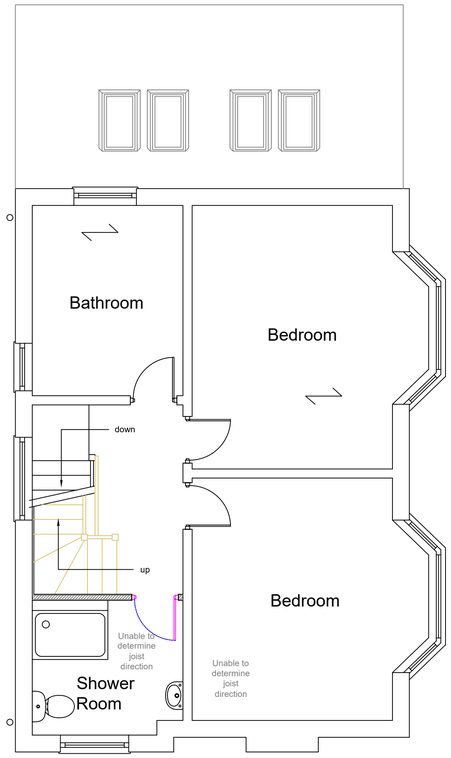

Proposed First Floor Plan

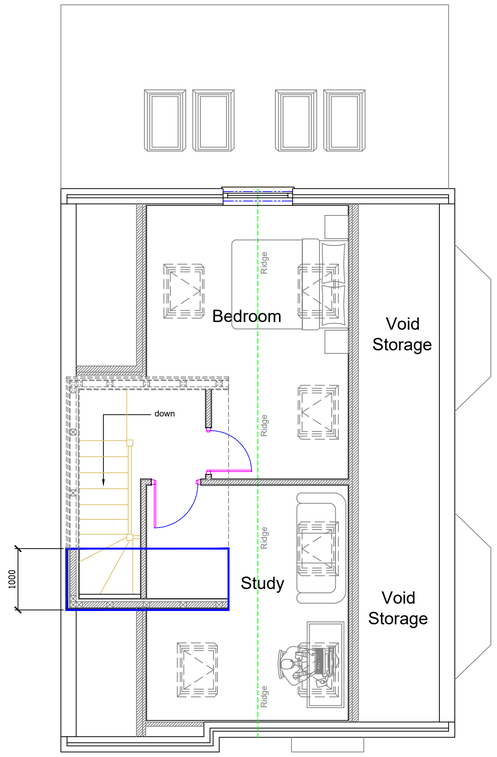

Proposed Second Floor Plan

1:50

Stage :-	Householder Planning		
Project Title :-	Proposed Dormer Loft Conversion		
Drawing Title :-	Existing & Proposed Plans & Elevations		
Client :-	Ms C Dougal		
Drwg No :- 12/24/118HP1	1 of 2	Date :- Dec '24	Rev :-
Scale :- 1:100 & 1:50@A1		Drawn:- SCM	Checked :-
Site Address :-	3 Willoughby Avenue, Didsbury, Manchester, M20 6AS		

The Old Post Room
34 Chew Valley Road
Greenfield
Saddleworth
OL3 7DA
Tel: 01457 871202
www.william-mccall.com | enquiries@william-mccall.com

A1