


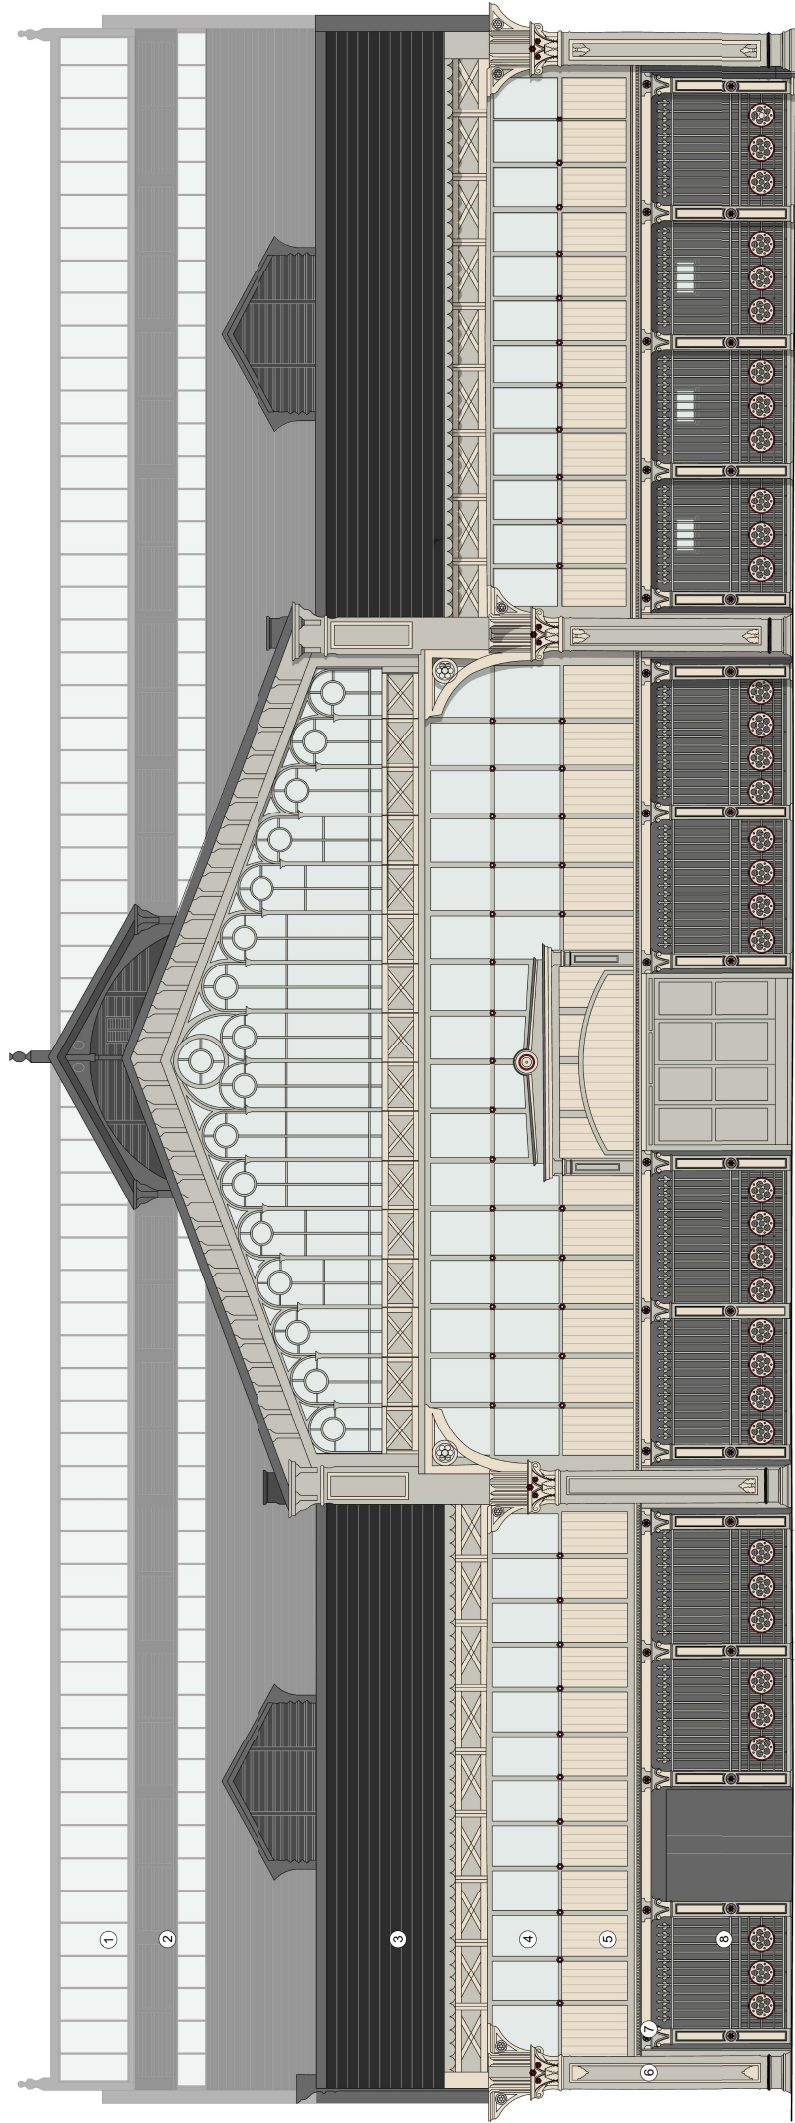


Detailed Elevation - East Facing, Byrom Street

Key:

- 1 Rooflights
- 2 Existing timber louvers locally repaired and repainted dark grey
- 3 Proposed new roof slate, 800 x 300mm Cedar Slates
- 4 Existing glazing replaced where damaged with like for like, all glazing to be cleaned and applied film to be removed
- 5 Restoration white colour match Dulux Metal Shield (Metal), Weather Shield (Timber)
Colour Code: 53Y775K4; Sain
- 6 Arden colour match Dulux Metal Shield (Metal), Weather Shield (Timber)
Colour Code: 50B04104; Sain
- 7 Red painted features, Barn red colour match, Dulux Metal Shield (Metal);
Colour Code: 30YR0734; Sain
- 8 Existing masonry cleaned and painted with Ronseal external masonry paint, colour TBC

Notes:
Do not scale from this drawing.
All dimensions are in millimetres unless otherwise noted.
All dimensions to be checked on site before proceeding.
All dimensions to be checked on site before proceeding.
All dimensions and discrepancies to be reported in writing to Project 3 Architects Ltd.
Areas indicated on this drawing are approximate and not to scale.
© Project 3 Architects Limited Registered in England & Wales Number 08021795.

Rev.	Date:	Description:	By:
P01	24/07/23	Final Issue	wo
P02	25/03/24	spec. updated	ws

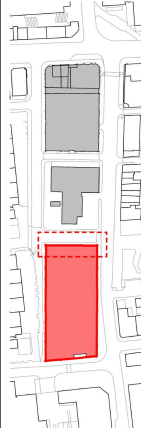

PROJECT 3 architects

Project: Lower Campfield
Liverpool Road, Manchester
Detailed Elevations
East Facing
Status: PLANNING
Scale @ ISO A1: 1:50
Drawing Number: 0774-P3A-XX-XX-DR-A-05055
Revision: P02
0161 233 0575
mail@project3architects.com
www.project3architects.com