

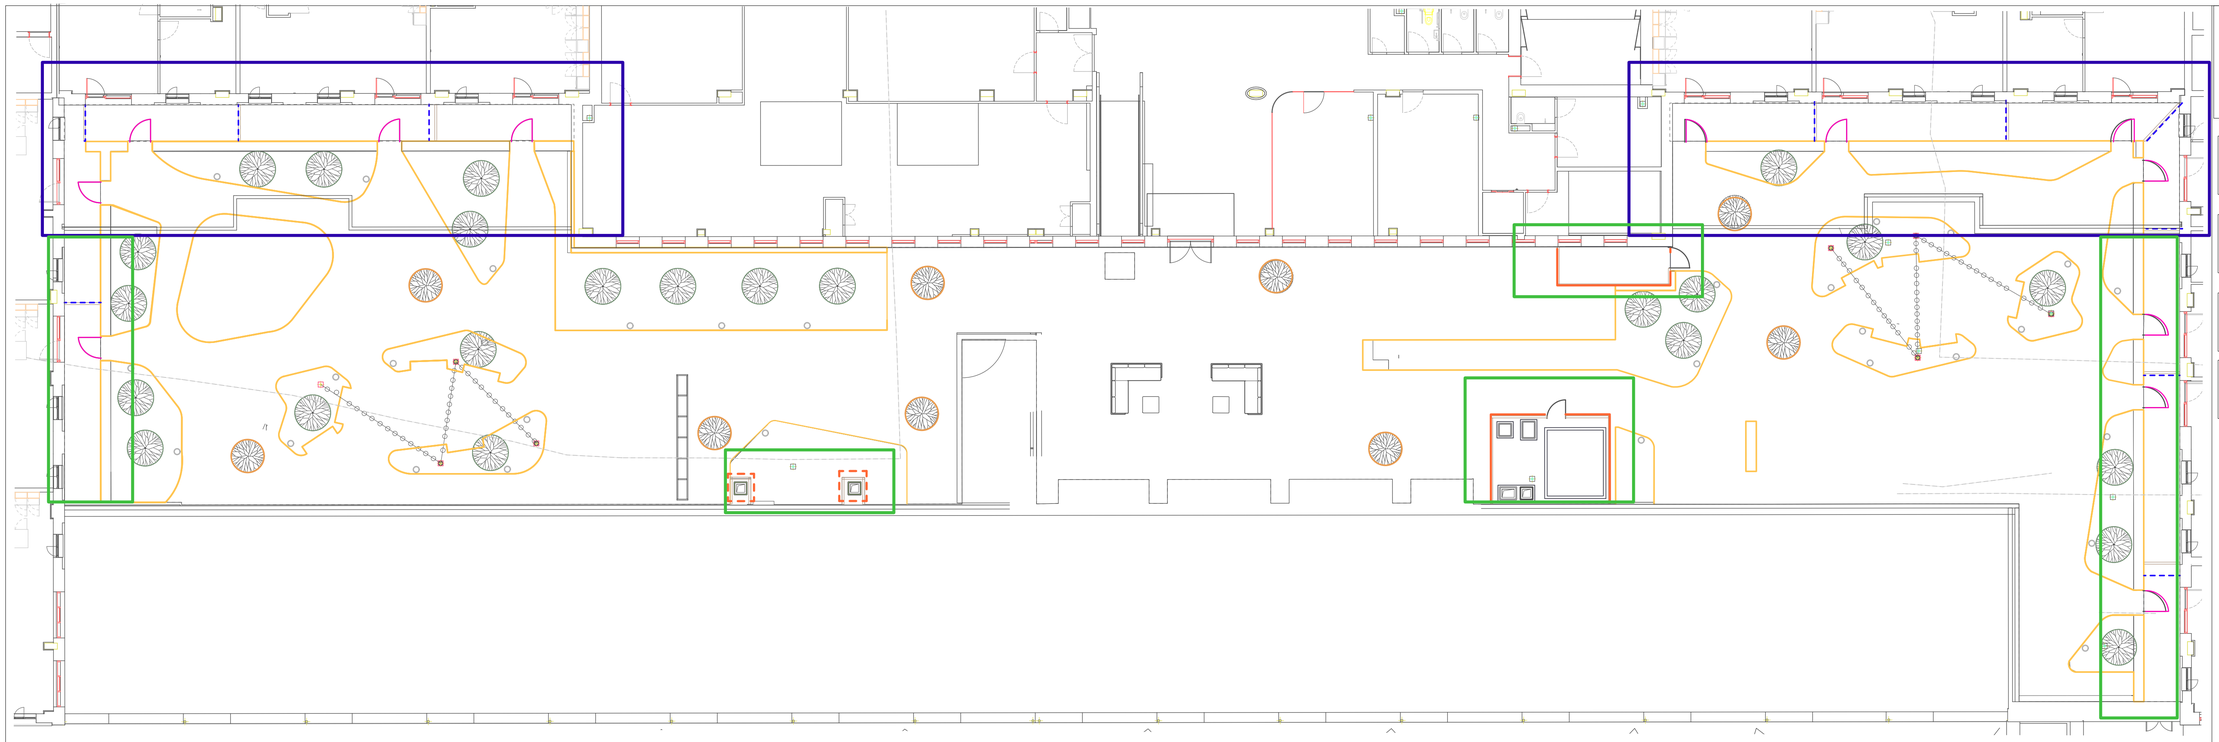


1 Podium GA
Scale: 1:150

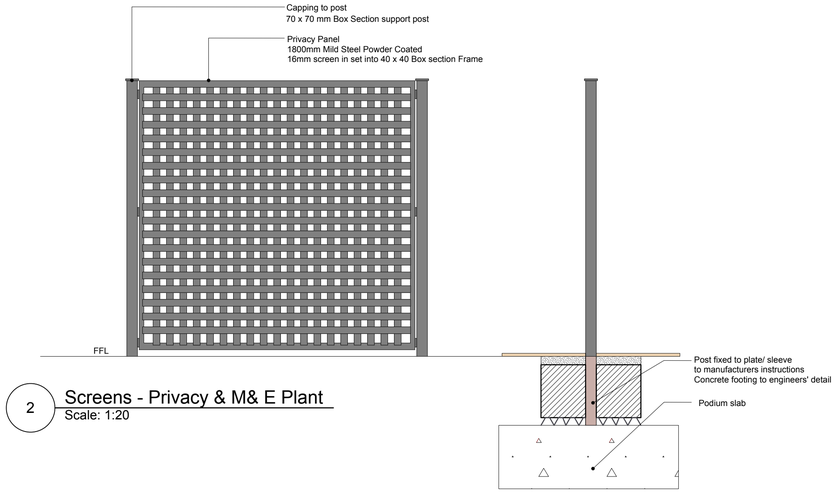

2 Screens - Privacy & M& E Plant
Scale: 1:20

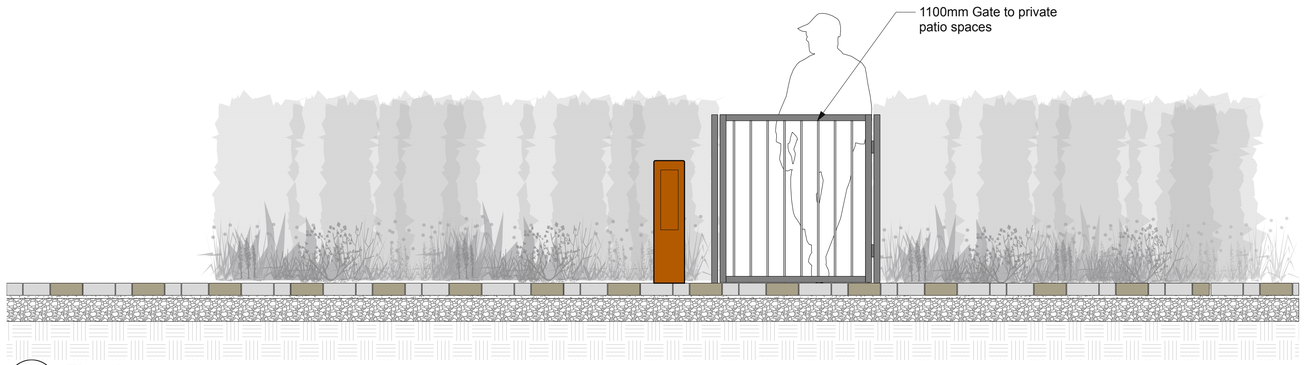

3 Elevation
Scale: 1:20

RAILING / SCREENS SUPPORT POST TYPES:

- TYPE1 - Standard Root fixing - to Engineers detail
- TYPE 2- Base Plate fixing to Engineers detail

No dimensions are to be scaled from this drawing. All dimensions are to be checked on site.
Area measurements for indicative purposes only.

This drawing is the property of Wright Landscapes Limited. No part of the drawing may be reproduced in any manner without permission from Wright Landscapes Limited.

All Wright Landscapes drawings to read in conjuction with architectual / engineers plans & details.

PRIVATE PATIO SCREENS
- Steel Decorative Panels fixed to support posts
- Pattern to TBC
- Height: 1800mm
- Colour: RAL 8029

M& E EQUIPMENT SCREENS
- Steel Decorative Panels fixed to support posts
- Pattern to match privacy screens
- Height: 1800mm
- Colour: RAL 8029

A.C. UNIT SCREENS
- Steel Decorative Panels fixed to support posts
- Pattern to match privacy screens
- Height: 800mm
- Colour: RAL 8029

GATES TO PRIVATE PATIOS
- Steel Box Section Fencing
- Finish: Powder Coated
- Colour: RAL 8029
- Size: 1100mm High
- Supplier: HMS Welding or similar approved

Revision	Date	Description	Drawn	Approved
S5-P04	14-04-25	For Construction	SB	NW
S5-P03	06-03-25	Changes to key	SB	NW
S5-P02	24-02-25	Railing Types Fixings added	SB	NW
S5-P01	14-02-25	First Issue	SB	CB

WRIGHT LANDSCAPES LIMITED

E: info@wrightlandscapes.co.uk
W: www.wrightlandscapes.co.uk
T: 01244 541959

HEAD OFFICE
Pickmere Lane, Pickmere, Knutsford,
WA16 0JL

CLIENT	DOMIS CONSTRUCTION
PROJECT	WATERHOUSE GARDENS
DRAWING TITLE	Podium Railings/ Screens
DATE	14/02/2025
SCALE	AS NOTED
DRAWN	SB
SIZE	A1
APPROVED	CB
WORKSTAGE	Stage 5
DRAWING NUMBER	1174-WRI-XX-XX-DR-L-0034
SUITABILITY	S5
REVISION	P04

© Wright Landscapes Limited