EXISTING EXTERNAL ELEVATION CORNER ENTRANCE

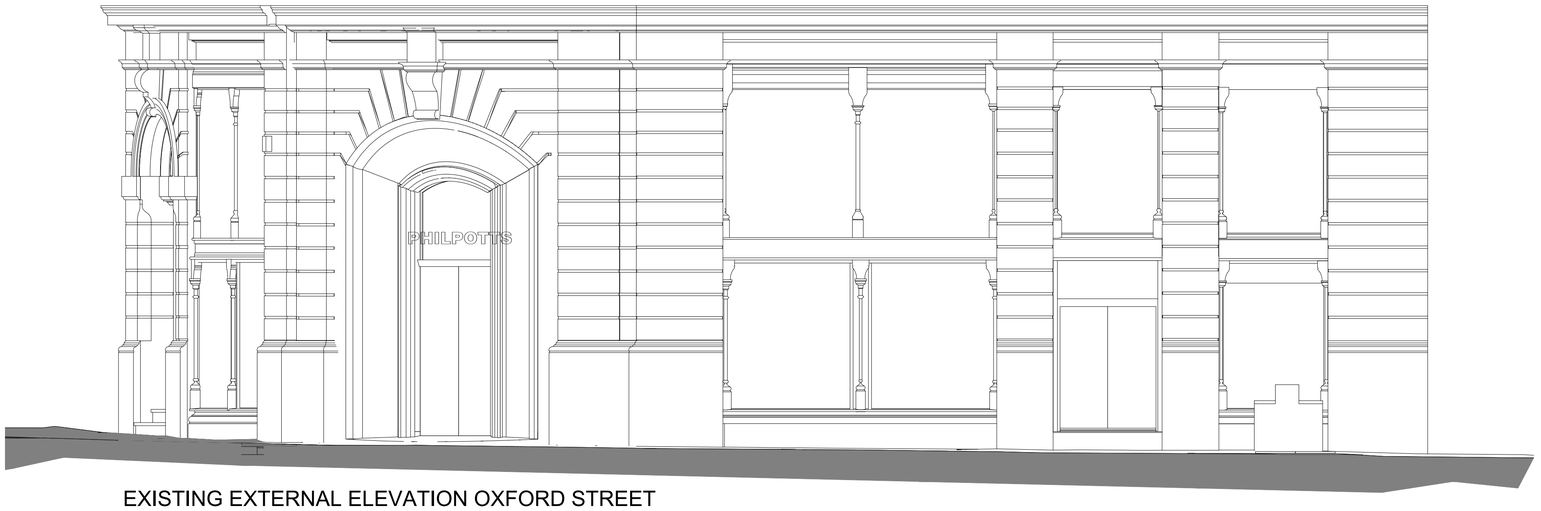

EXISTING EXTERNAL ELEVATION OXFORD STREET

EXISTING EXTERNAL ELEVATION PORTLAND STREET

Do not scale off this drawing. All dimensions to be checked on site prior to manufacture and construction. This drawing is the property of Bradley Architecture Ltd and should not be reproduced without permission. All discrepancies to be brought to the attention of the architect immediately. This drawing to be read in conjunction with the specification / bill of quantities and related drawings

REVISIONS

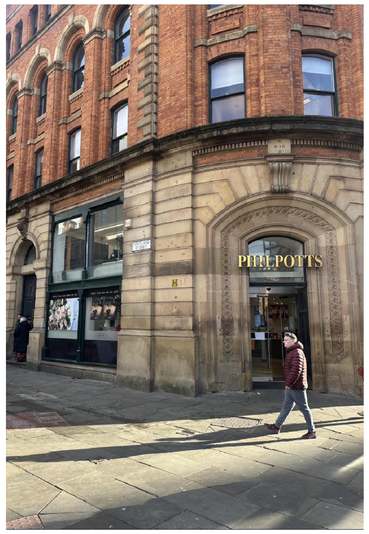

BLANK STREET

bradley | architecture

BLANK STREET

131 PORTLAND ST.
MANCHESTER

EXISTING ELEVATIONS

MAY 25	1:50 @ A1
BS01	AV01

7 CLAREBANK CRESCENT, EDINBURGH EH6 7NL – TEL: 0131 344 4267