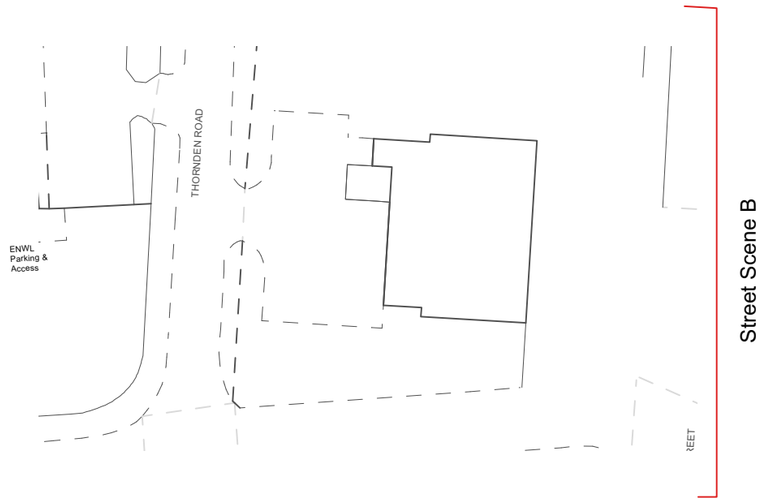


Street Scene B

Application Extent

Drawing Title: Existing Street Scene B
Date: 09.06.2025
Drawing no: 1349-AP-202
Scale: 1:200 @ A3
Drawn: NS

revision:
revision notes:

0m 2m 4m 10m 20m

Jigsaw®

DK-Architects
26 Old Haymarket
Liverpool
L1 6ER
0151 231 1209 T
mail@dk-architects.com E
www.dk-architects.com W