

Do not scale off this drawing. All dimensions to be checked on site prior to manufacture and construction. This drawing is the property of Bradley Architecture Ltd and should not be reproduced without permission. All discrepancies to be brought to the attention of the architect immediately. This drawing to be read in conjunction with the specification / bill of quantities and related drawings

REVISIONS

800 mm




PROPOSED EXTERNAL ELEVATION CORNER ENTRANCE

NEW FASICA SIGN
CENTRED ABOVE DOOR

PLEASE NOTE: BLADE SIGN IS BEING SUPPLIED
BY THE LANDLORD & A SEPERATE APPLICATION
HAS BEEN SUBMITTED BY THEM FOR THIS

NEW BLADE PROJECTING SIGN

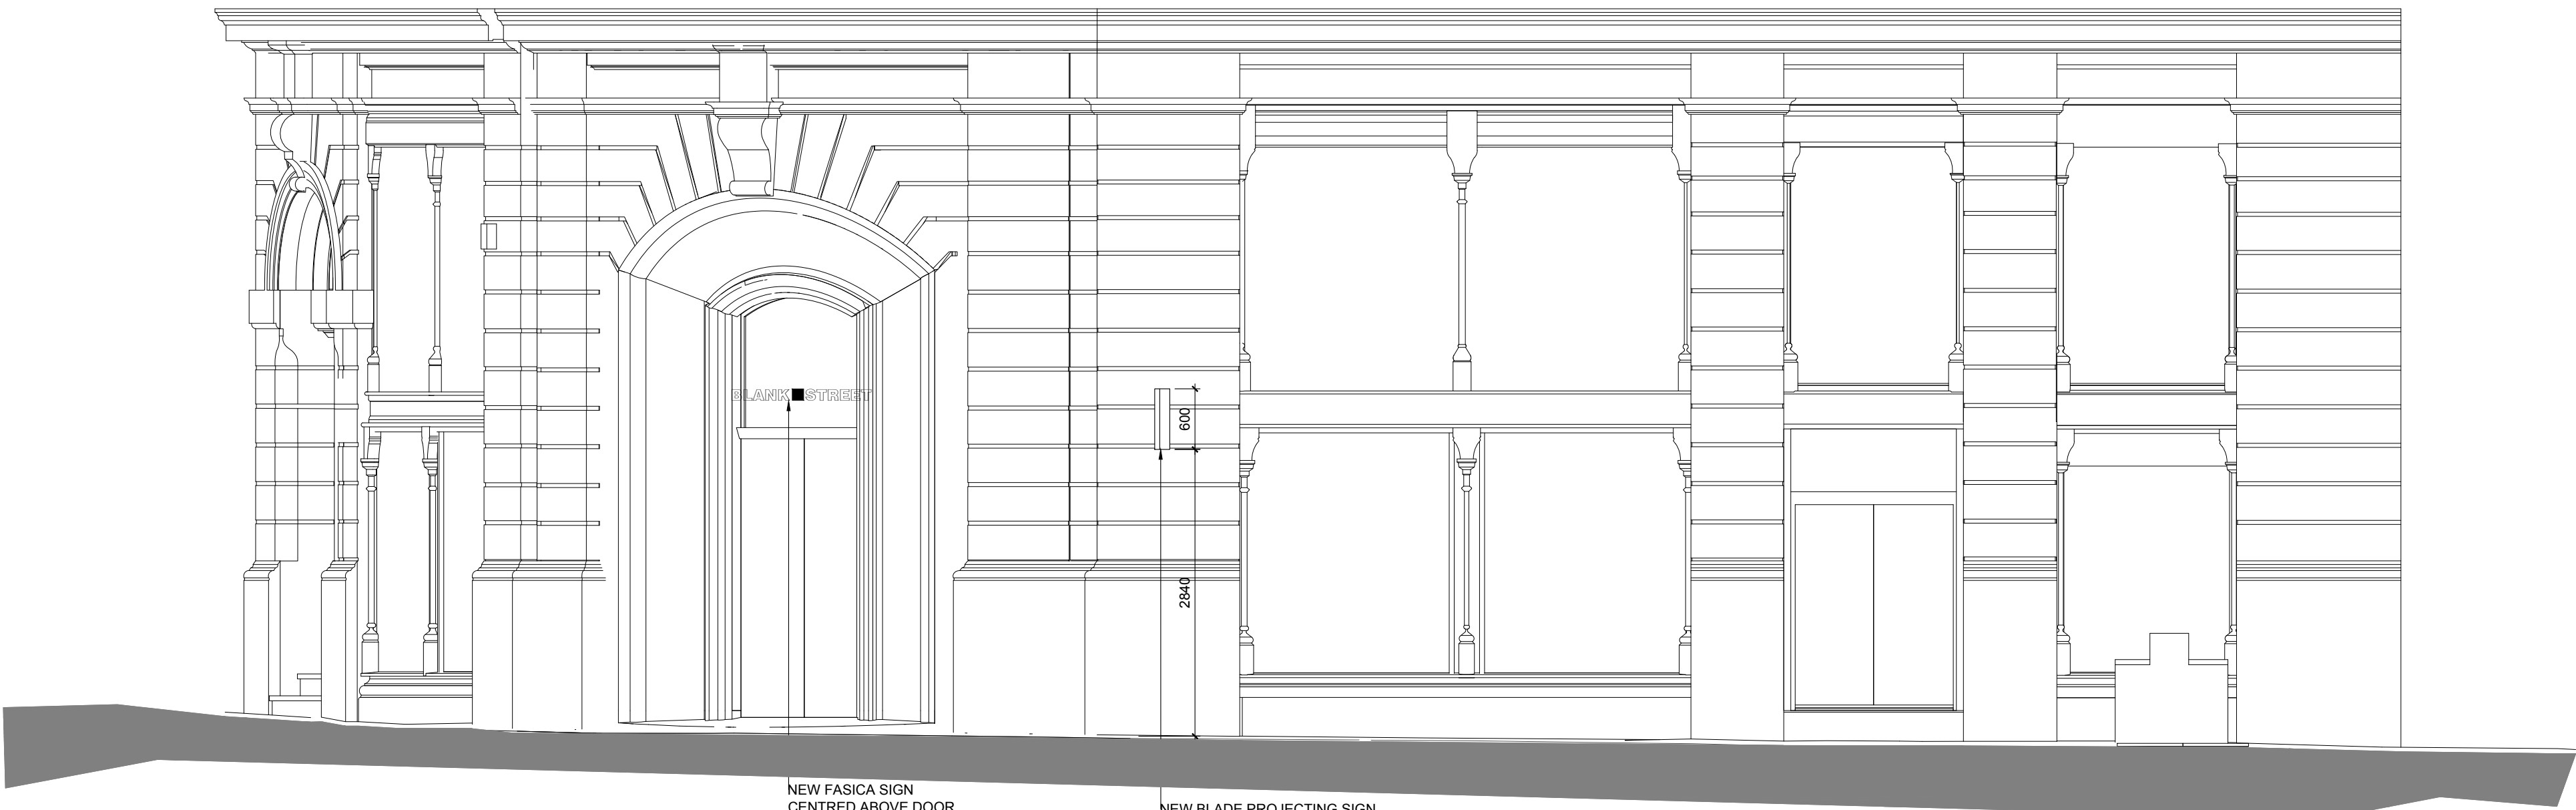

PROPOSED EXTERNAL ELEVATION OXFORD STREET

NEW FASICA SIGN
CENTRED ABOVE DOOR

NEW BLADE PROJECTING SIGN



PROPOSED EXTERNAL ELEVATION PORTLAND STREET

NEW BLADE PROJECTING SIGN

BLANK
STREET

bradley | architecture

BLANK STREET

131 PORTLAND ST.
MANCHESTER

PROPOSED ELEVATIONS

MAY 25

BS01

1:50 @ A1

AV02

7 CLAREBANK CRESCENT, EDINBURGH EH6 7NL - TEL: 0131 344 4267