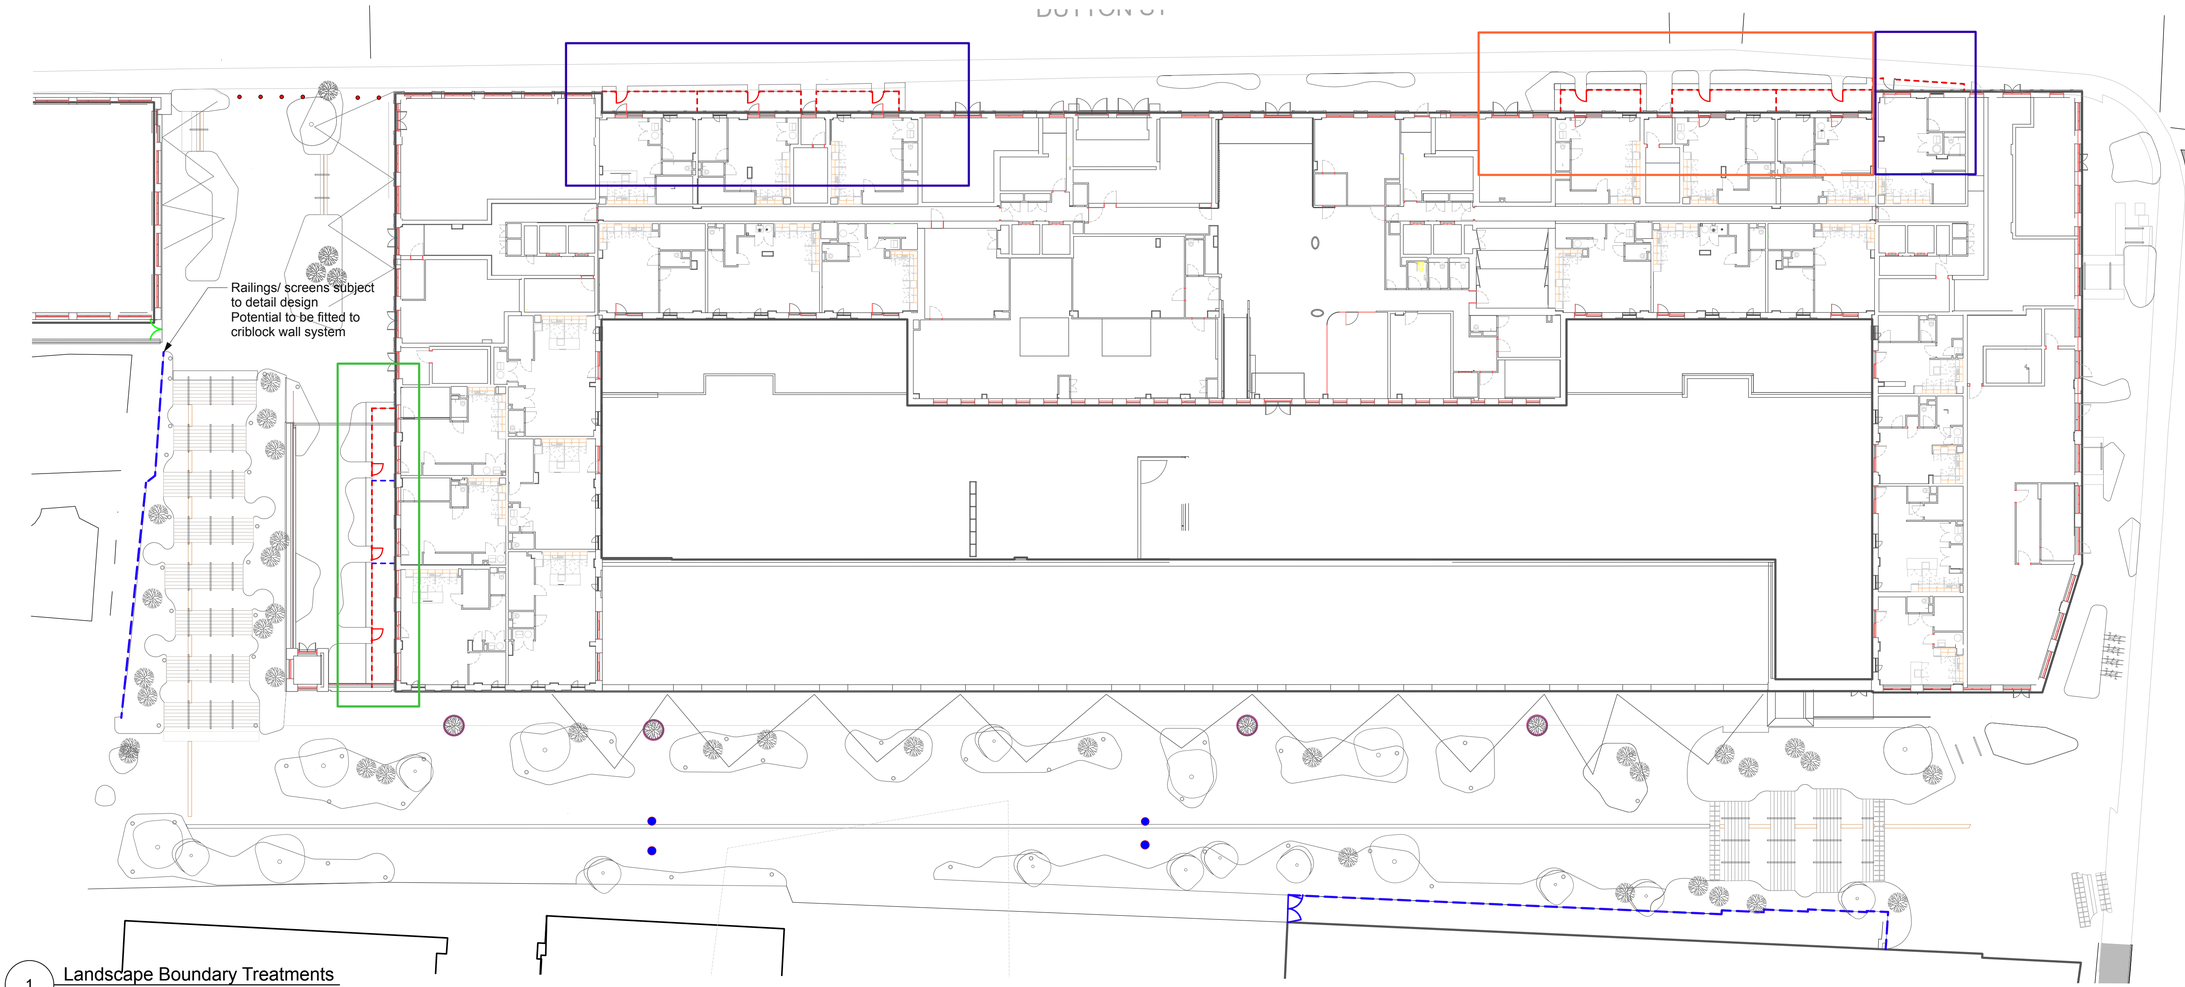



1 Landscape Boundary Treatments
Scale: 1:250

**RAILING SUPPORT POST TYPES:**

TYPE1 - Standard fixing - to fabricators design

TYPE 2 - Support posts extended to suit sloping ground conditions
Railing positionde to top of small retaining wall

TYPE 3 - Limited below ground depth - build up on slab
Fixing to be determined by Engineer

No dimensions are to be scaled from this drawing. All dimensions are to be checked on site.
Area measurements for indicative purposes only.

This drawing is the property of Wright Landscapes Limited. No part of the drawing may be reproduced in any manner without permission from Wright Landscapes Limited.

All Wright Landscapes drawings to read in conjuction with architectual / engineers plans & details.

**RETRACTABLE MECHANICAL BOLLARD**
- STOPPY B115/500
- Galvanised steel
- Powder coated to RAL 7015 - Anthracite Grey
- Size: 500mm high
- Supplier: Contractors choice

**RETRACTABLE BOLLARDS**
- Rhino RT/SS5 Telescopic Bollard
- Stainless Steel
- Size: 900mm high
- Supplier: Rhino Security

**LOW FENCING**
- Steel Box Section Fencing
- Finish: Powder Coated
- Colour: RAL 9017 - Traffic Black
- Size: 1100mm High
- Supplier: HMS Welding

**GATES**
- Gates to match low fencing
- Finish: Powder Coated
- Colour: RAL 9017 - Traffic Black
- Size: 1100mm High
- Supplier: HMS Welding

**RAILINGS**
- Railings
Main Steps & Adjacent to college
- Finish: Powder Coated
- Colour: RAL 8029 - Pearl Copper
- Size: 2000mm high
- Supplier: TBC

**GATES**
- Gates to match railings
- Finish: Powder Coated
- Colour: RAL 8029 - Pearl Copper
- Size: 2000mm high
- Supplier: TBC

**PRIVATE PATIO SCREENS**
- Steel Decorative Panels fixed to support posts
- Pattern to TBC
- Height: 1800mm
- Colour: RAL 8029

| Revision | Date | Description | Drawn | Approved |
|---|---|---|---|---|
| S5-P10 | 17-06-25 | Updates to notes | SB | NW |
| S5-P09 | 02-06-25 | General updates | SB | NW |
| S5-P08 | 26-02-25 | Railings/ screen to main steps changed to match Trinity Way steps | SB | NW |
| S5-P07 | 25-02-25 | Railing types/ heights changed | SB | NW |
| S5-P06 | 23-02-25 | Support post fixing details updated to suit below ground conditions/ levels | SB | NW |
| S5-P05 | 17-02-25 | High Railings/ Screens to Steps added Door Guard Protection added | SB | NW |
| S5-P04 | 07-02-25 | Railing Locations changed to Dutton ST | SB | NW |
| S5-P03 | 13-11-24 | For Construction | SB | NW |
| S4-P02 | 27-02-24 | Amendment to layout | NW | CB |
| S4-P01 | 07-02-24 | First Issue | NW | CB |

**WRIGHT LANDSCAPES LIMITED**

**E**: info@wrightlandscapes.co.uk

**W**: www.wrightlandscapes.co.uk

**T**: 01244 541959

**HEAD OFFICE**
Pickmere Lane, Pickmere, Knutsford,
WA16 0JL

**CLIENT** DOMIS CONSTRUCTION

**PROJECT** WATERHOUSE GARDENS

**DRAWING TITLE** Boundary Treatments Plan

| | |
|---|---|
| **DATE** 06/02/2024 | **SCALE** AS NOTED |
| **DRAWN** NW | **SIZE** A1 |
| **APPROVED** CB | **WORKSTAGE** Stage 5 |

**DRAWING NUMBER** 1174-WRI-XX-XX-DR-L-0032 **SUITABILITY** S5 **REVISION** P10

© Wright Landscapes Limited