Do not scale from this drawing. All dimensions to be checked on site prior to manufacture and construction. This drawing is the property of Harrison Ince Holdings Limited and should not be reproduced without permission.
All discrepancies to be brought to the attention of the architect immediately.
This drawing is to be read in conjunction with the specification / bill of quantities and related drawings.

REVISIONS

-	FIRST ISSUE	24.03.2025	NS

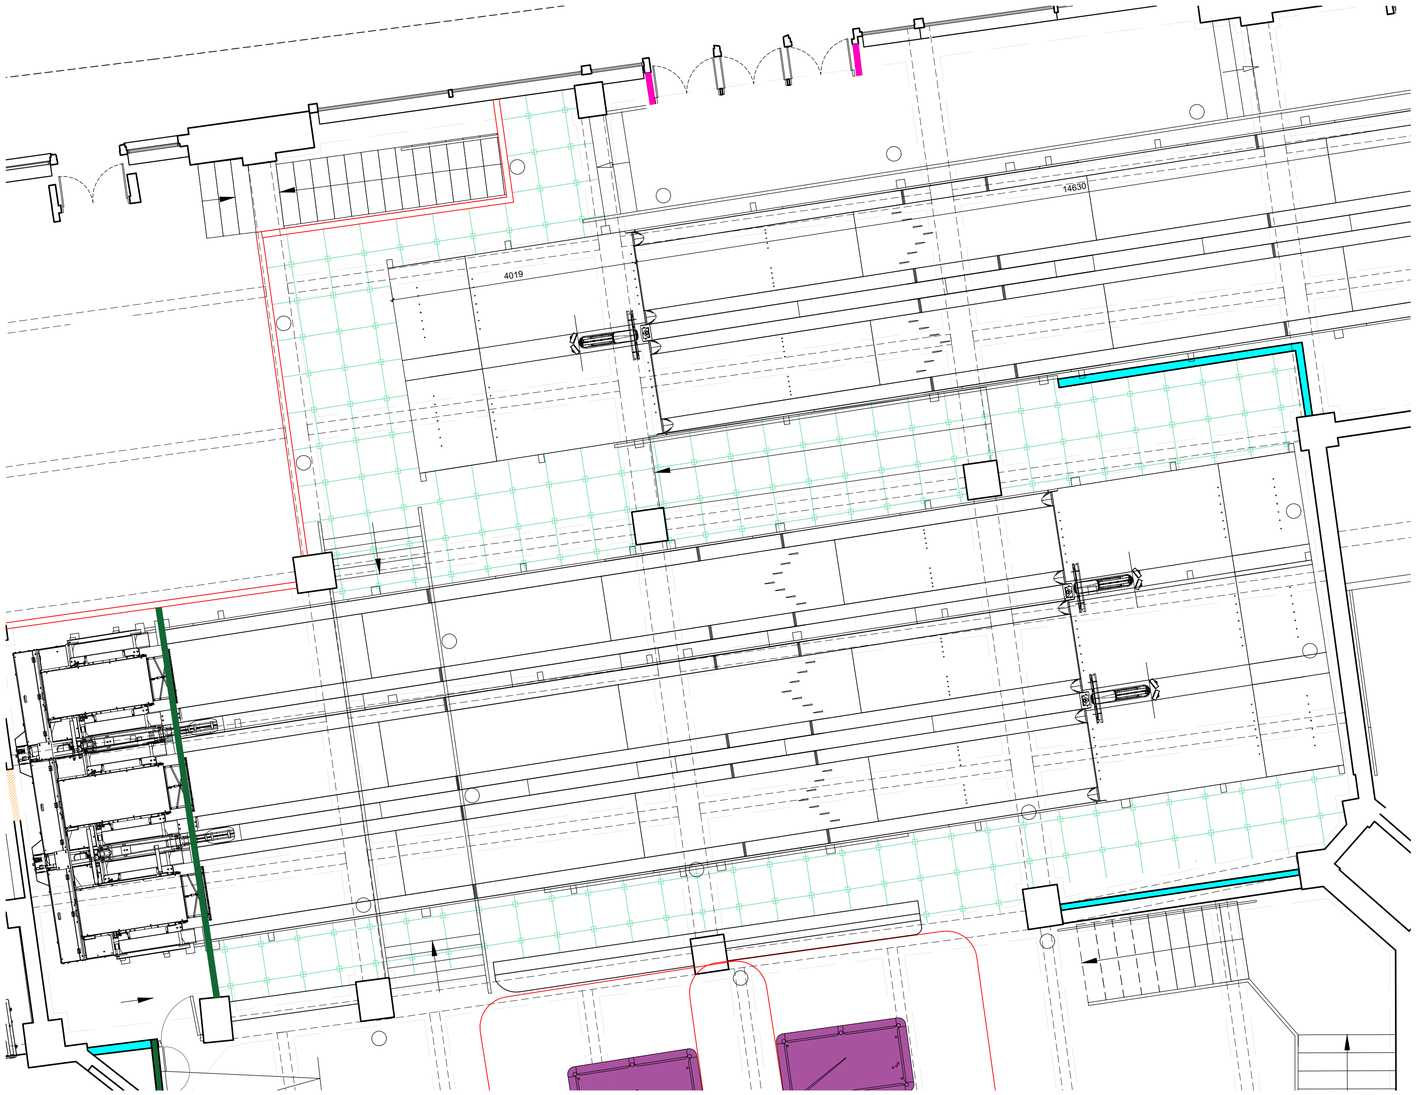

PROPOSED RAISED DECK AREA CONSTRUCTION
1:50

KEY:

RAISED DECK CONSTRUCTION +350MM - +574MM (BOWLING)

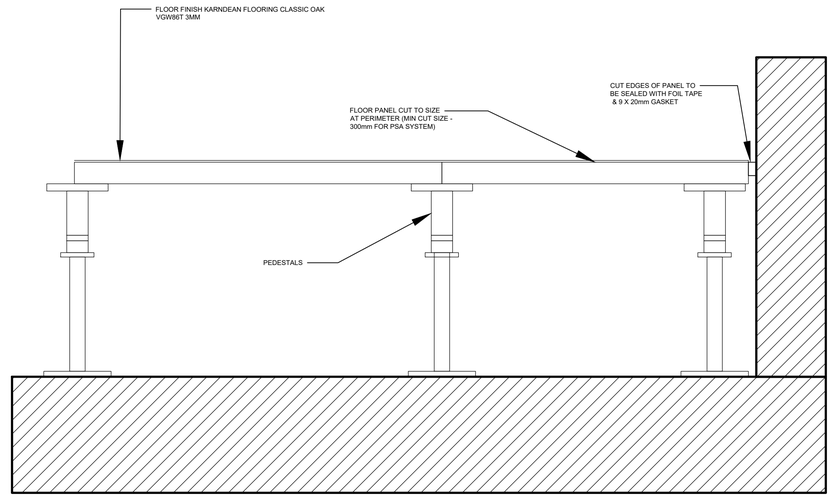

PROPOSED RAISED DECK DETAIL
1:5

@1:20 scale

0 200mm 1m

100mm 500mm 2m

HARRISON INCE
ARCHITECTS INTERIOR DESIGNERS

SECOND FLOOR
EASTGATE
2 CASTLE STREET
MANCHESTER
M3 4LZ
TEL: 0161 236 3650
EMAIL: enquiries@harrison-ince.co.uk

CLIENT	PINS SOCIAL CLUB		
PROJECT	SUNLIGHT HOUSE LITTLE QUAY ST, MANCHESTER M3 3HP		
TITLE	RAISED FLOOR DETAIL (BOWLING AREA GROUND FLOOR)		
DATE	MARCH 2025	SCALE	1:50/1:5 @ A1
JOB NO.	PINS	DWG. NO.	AD108
DRAWN	CAD/NS	CHECKED	

Do not scale from this drawing. All dimensions to be checked on site prior to manufacture and construction. This drawing is the property of Harrison Ince Holdings Limited and should not be reproduced without permission.
All discrepancies to be brought to the attention of the architect immediately.
This drawing is to be read in conjunction with the specification / bill of quantities and related drawings.

REVISIONS

-	FIRST ISSUE	20.03.2025	NS
A	CLIENT ISSUE	23.04.25	GW
B	REVISED COMMENTS	24.04.25	GW
C	DETAIL REVISED	29.04.25	GW

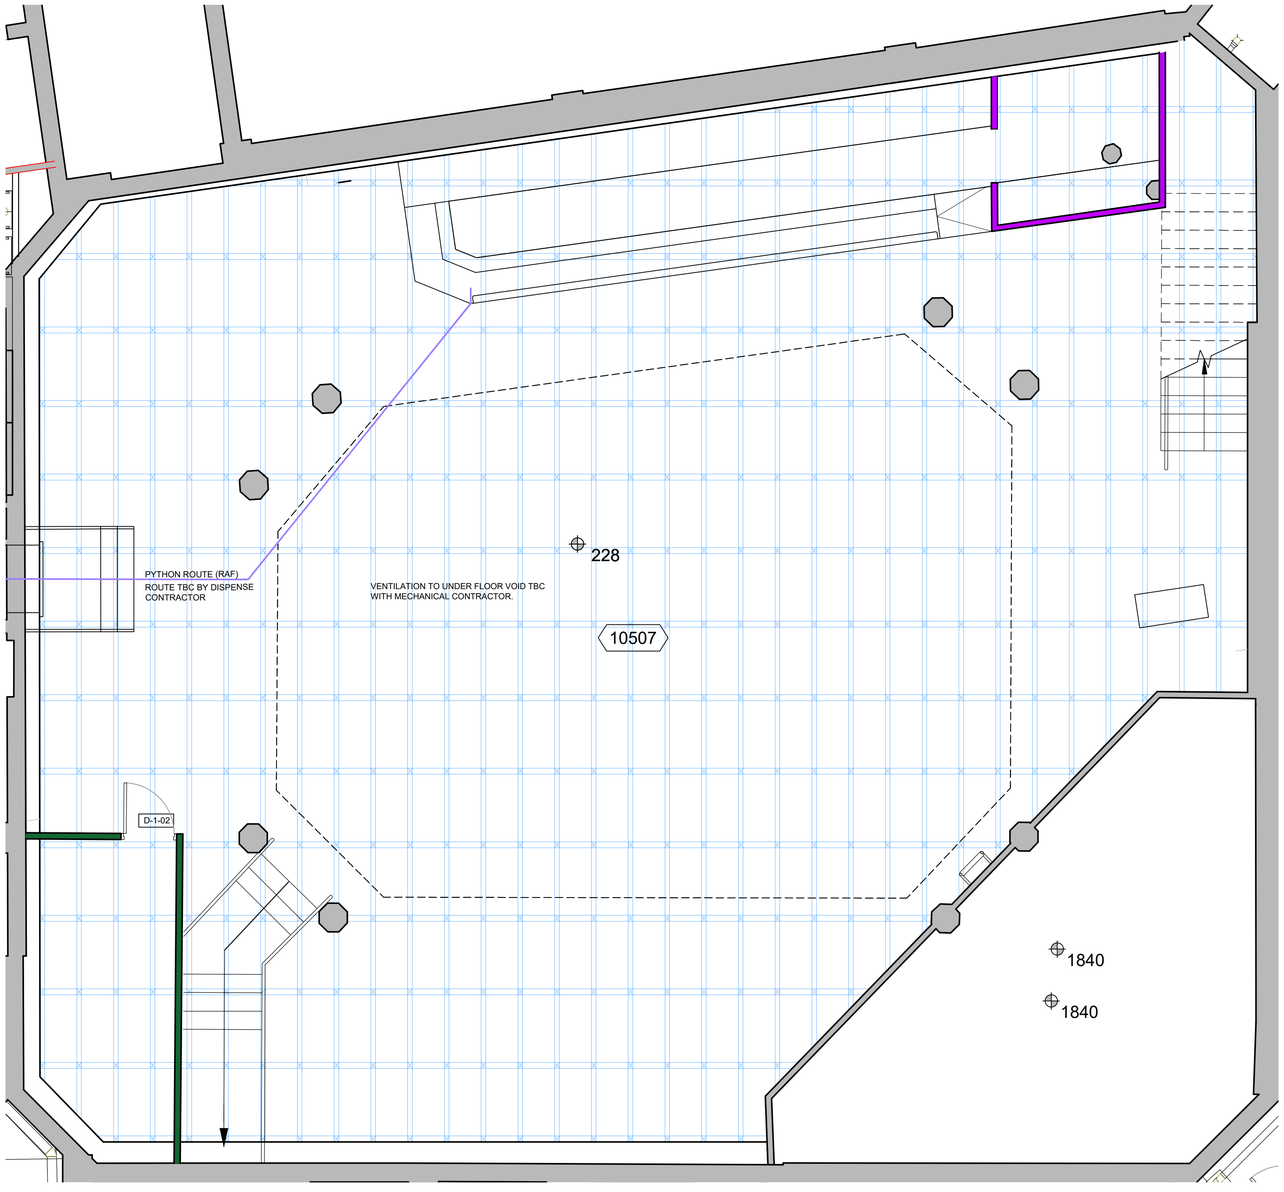

KEY:

RAISED DECK CONSTRUCTION +200MM - +319MM (POOL)

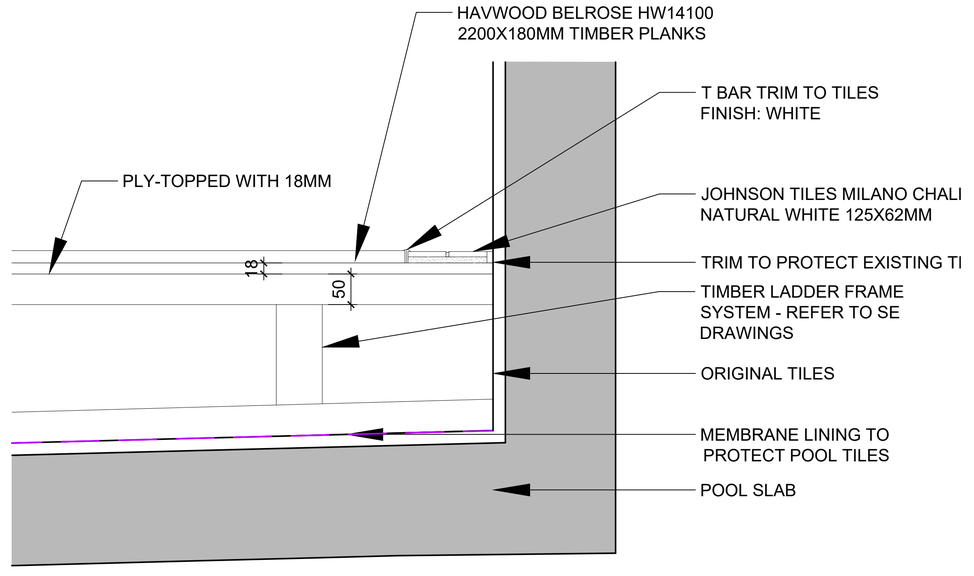

PROPOSED RAISED DECK AREA CONSTRUCTION
1:50

PROPOSED RAISED DECK DETAIL - POOL EDGE
1:10

@1:20 scale

0 200mm 1m

100mm 500mm 2m

HARRISON INCE
ARCHITECTS INTERIOR DESIGNERS

CLIENT: PINS SOCIAL CLUB

PROJECT: SUNLIGHT HOUSE
LITTLE QUAY ST, MANCHESTER M3 3HP

TITLE: RAISED FLOOR DETAIL
(POOL)

DATE	APRIL 2025	SCALE	1:50/1:20 @ A1
JOB NO.	PINS	DWG. NO.	AD109 C
DRAWN	CAD/NS	CHECKED	

SECOND FLOOR
EASTGATE
2 CASTLE STREET
MANCHESTER
M3 4LZ
TEL: 0161 236 3650
EMAIL: enquiries@harrison-ince.co.uk

Do not scale from this drawing. All dimensions to be checked on site prior to manufacture and construction. This drawing is the property of Harrison Ince Holdings Limited and should not be reproduced without permission.
All discrepancies to be brought to the attention of the architect immediately.
This drawing is to be read in conjunction with the specification / bill of quantities and related drawings.

REVISIONS

-	FIRST ISSUE	20.03.2025	NS

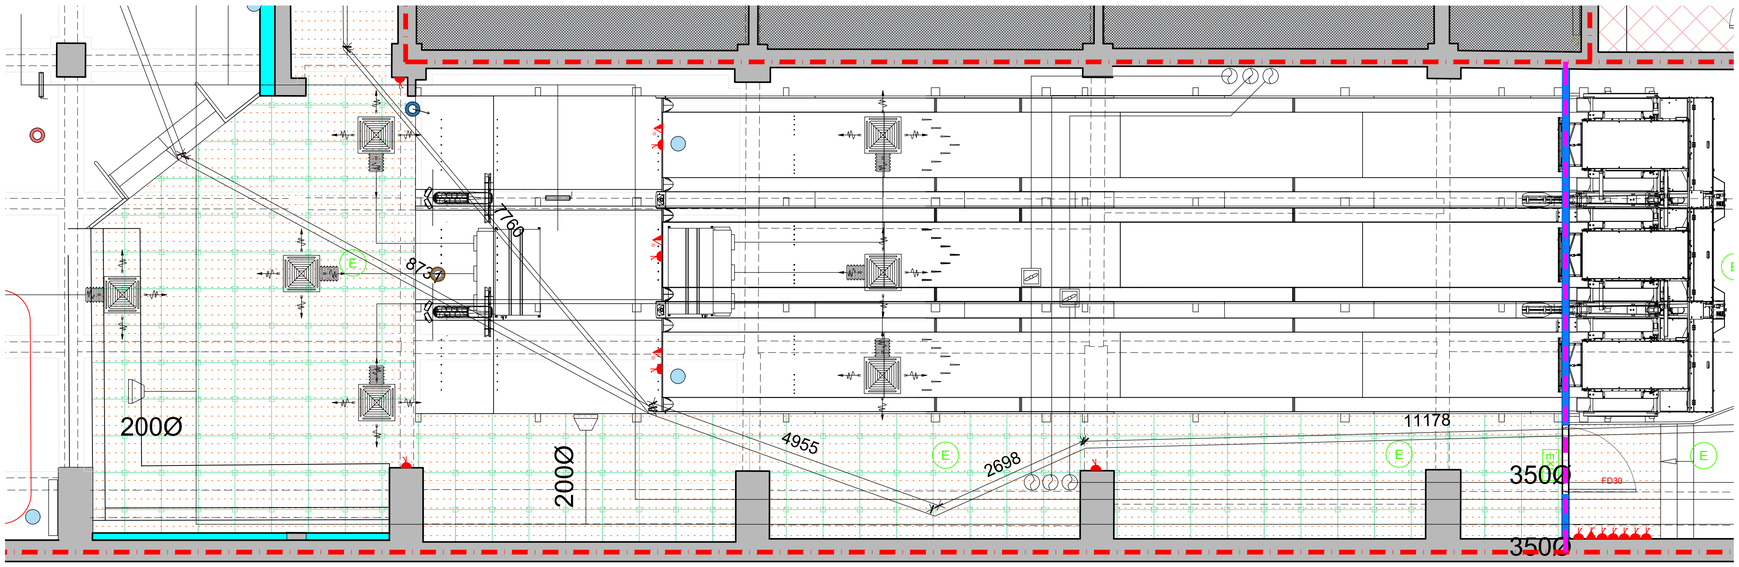

KEY:

RAISED DECK CONSTRUCTION +350MM - +574MM (BOWLING)

PROPOSED RAISED DECK AREA CONSTRUCTION
1:50

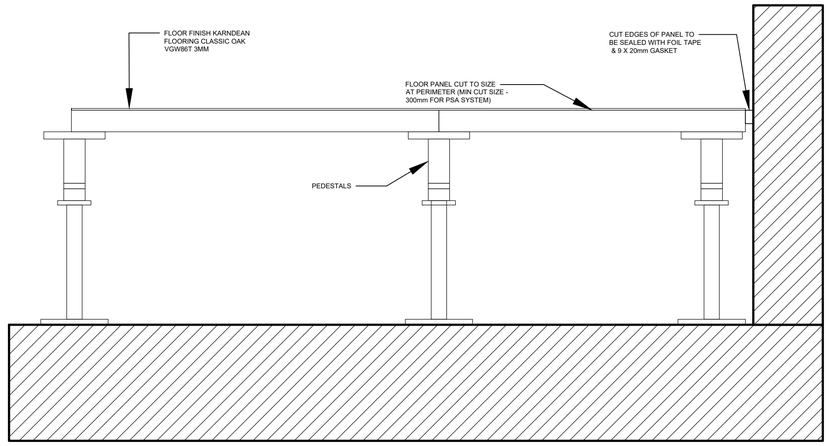

PROPOSED RAISED DECK DETAIL
1:5

@1:20 scale
0 200mm 1m
100mm 500mm 2m

HARRISON INCE
ARCHITECTS INTERIOR DESIGNERS

SECOND FLOOR
EASTGATE
2 CASTLE STREET
MANCHESTER
M3 4LZ
TEL: 0161 236 3650
EMAIL: enquiries@harrison-ince.co.uk

CLIENT	PINS SOCIAL CLUB		
PROJECT	SUNLIGHT HOUSE LITTLE QUAY ST, MANCHESTER M3 3HP		
TITLE	RAISED FLOOR DETAIL (BOWLING AREA BASEMENT)		
DATE	MARCH 2025	SCALE	1:50/1:5 @ A1
JOB NO.	PINS	DWG. NO.	AD110
DRAWN	CAD/NS	CHECKED	