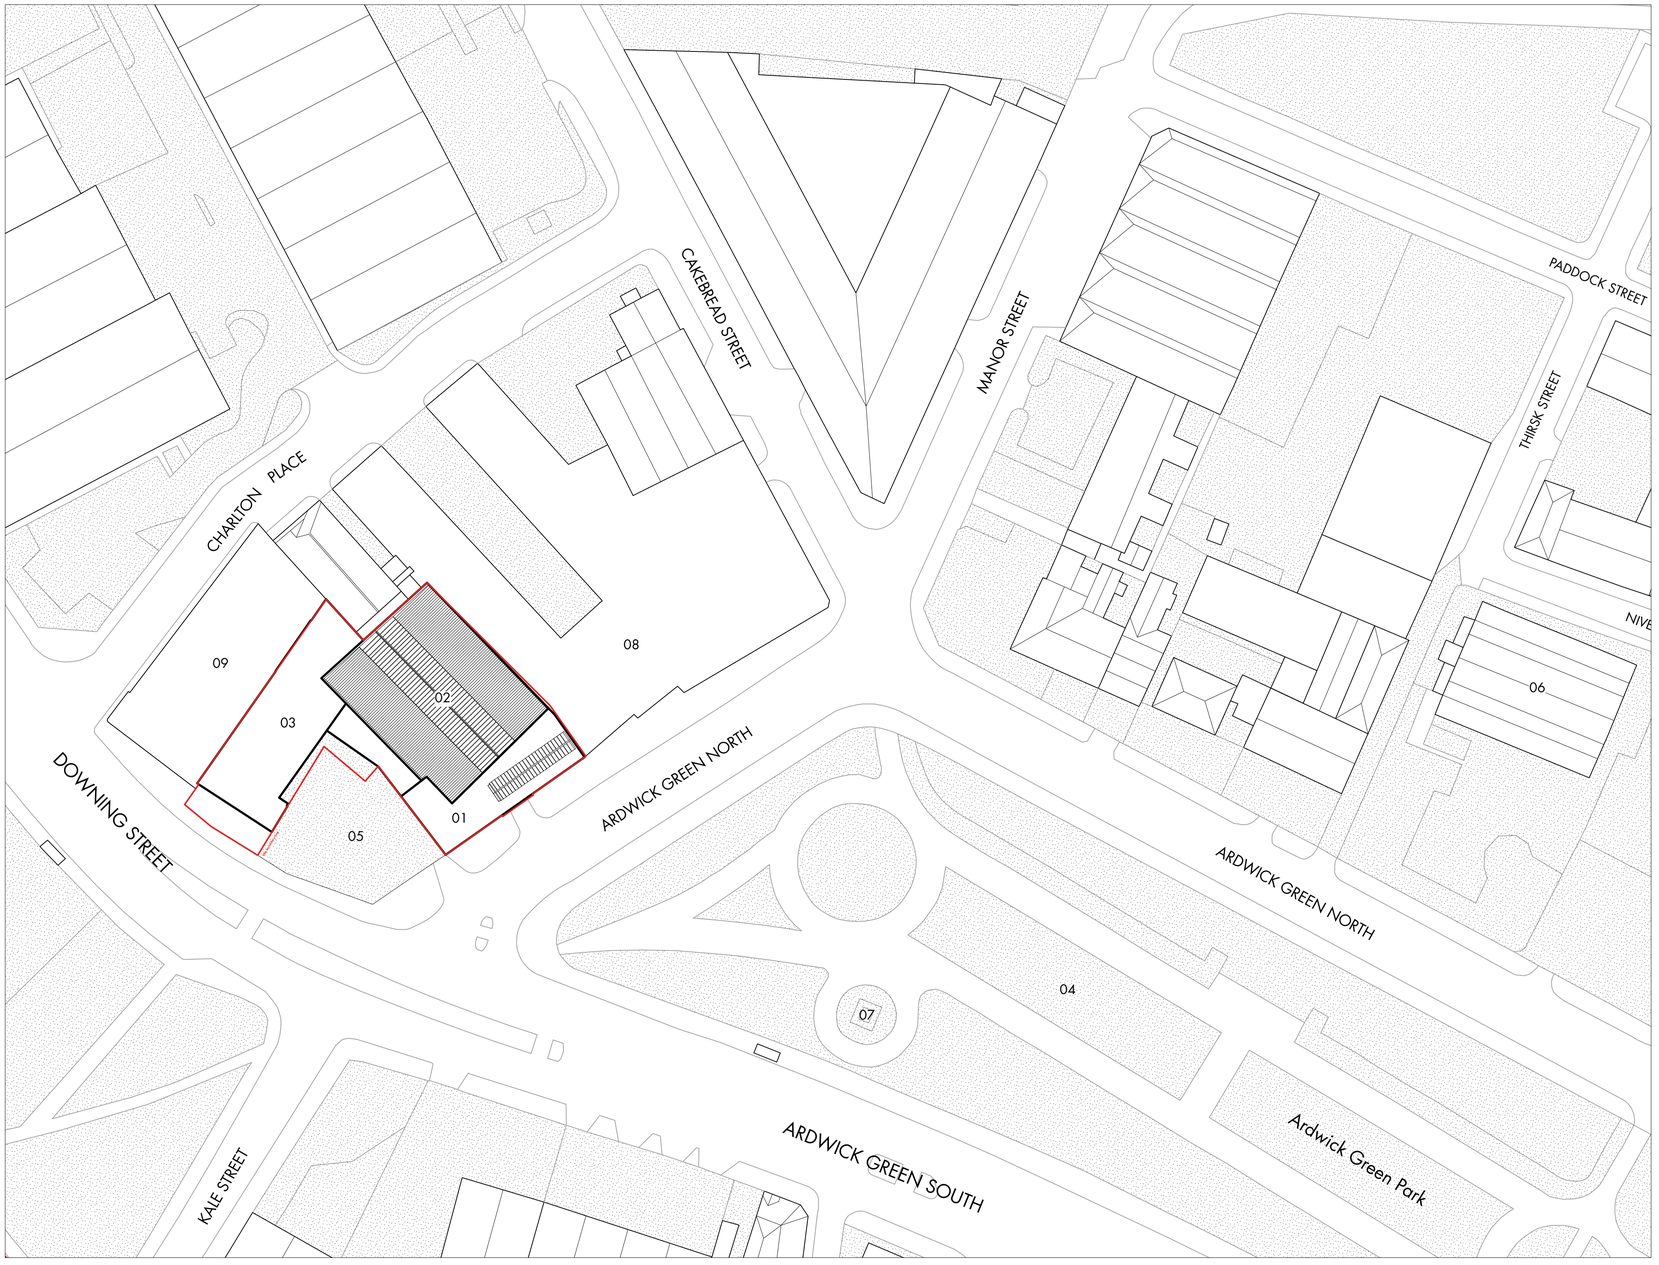


1:500
0m 10m 20m 30m 40m 50m

01 ardwick barracks
02 the drill hall
03 1956 garage building
04 ardwick green
05 car park
06 st. thomas centre
07 war memorial
08 tanzaro house
09 spirit studios

notes
for general arrangement plans refer to drawings 039100 series

009001 • location plan

P01 • planning issue — 13 05 25 • le • dj
rev • description — issued • drawn • checked

shedkm
+44 (0)151 709 8211
+44 (0)207 253 8881

project	ardwick barracks
client	fabric church
drawing number	2411-SKM-Z0-ZZ-D-A-009001 **P01**
scale	1:500 @ A1
status	**information**

location plan

do not scale from this drawing • all dimensions are to be set out and checked on site prior to starting construction • any discrepancy found between information given on this drawing and that given elsewhere or recorded on site shall be brought to the attention of the project architect immediately