


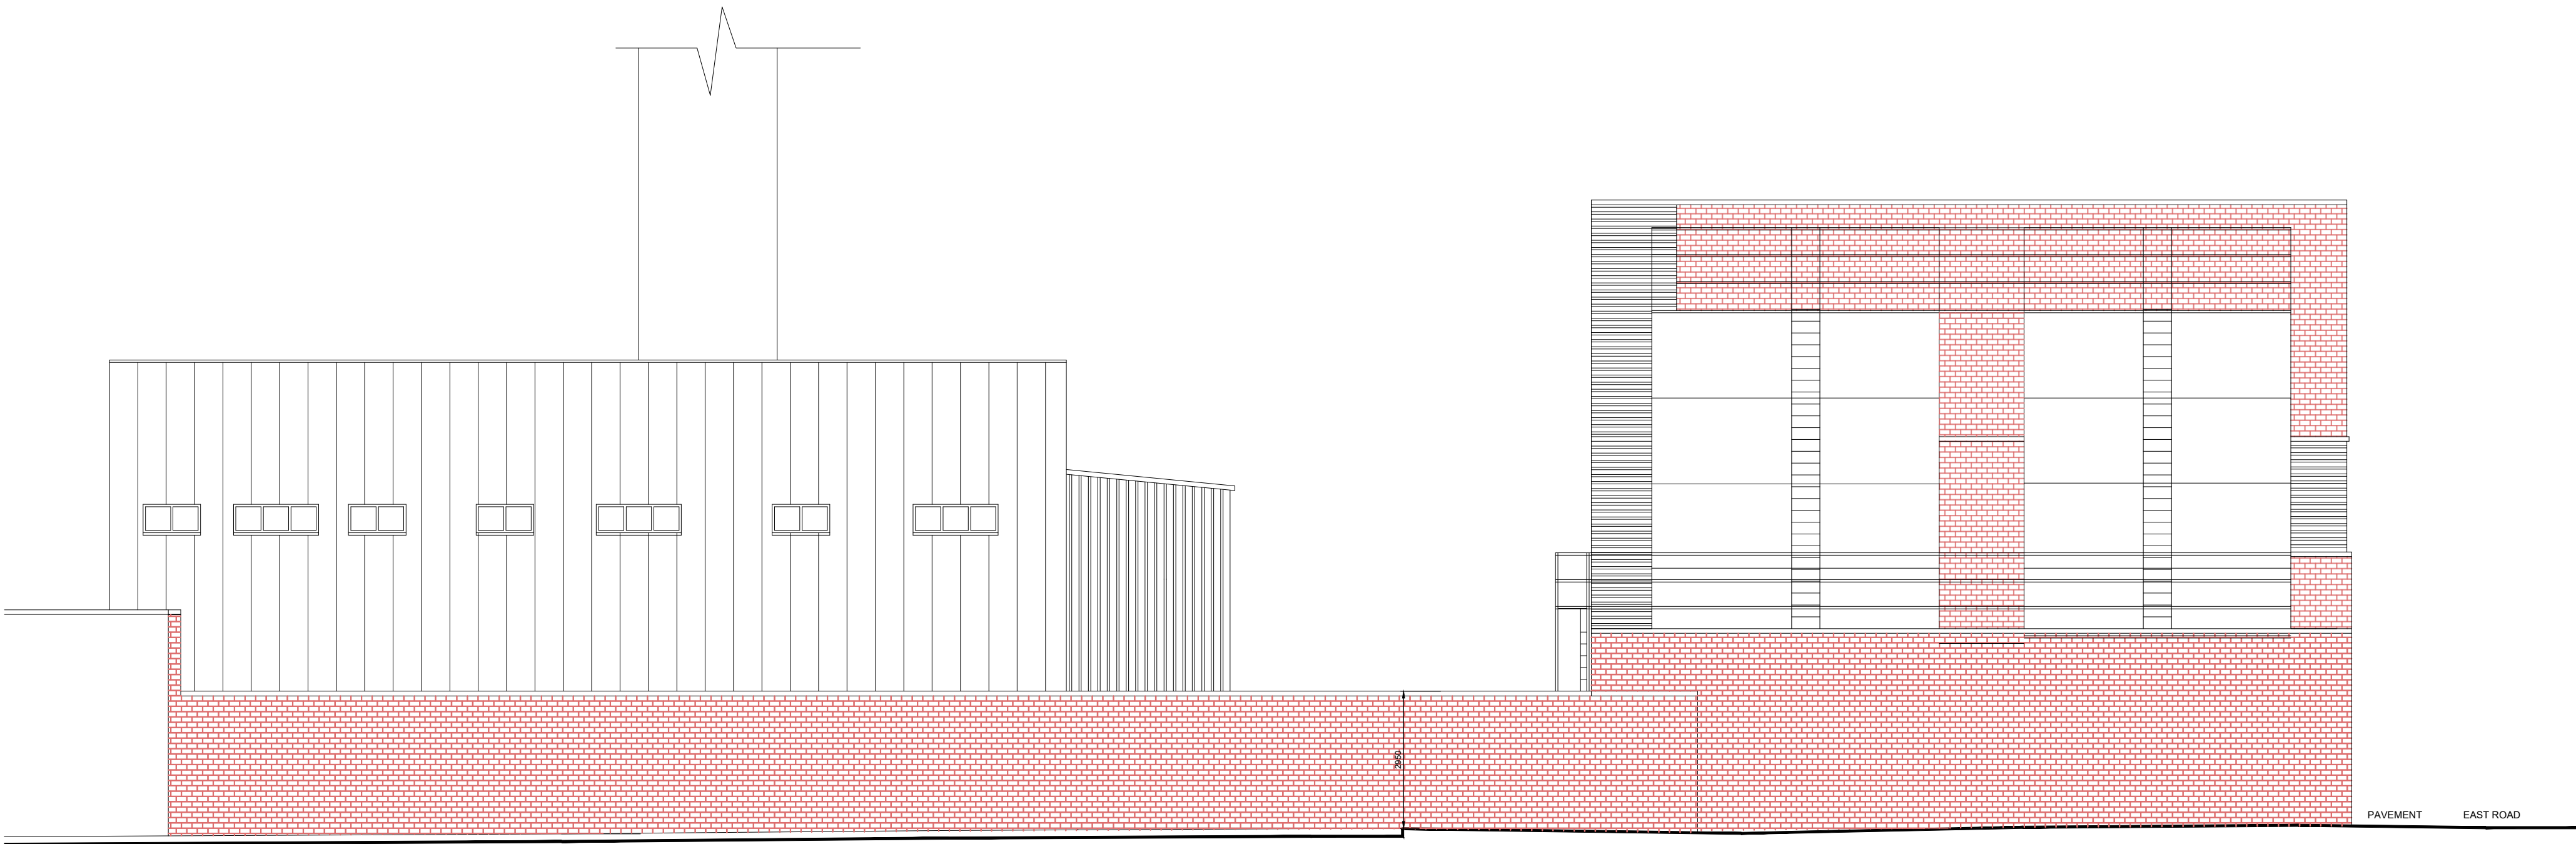

EXISTING ELEVATION ALONG NORTH ROAD - (A-A)



EXISTING SECTIONAL ELEVATION (B-B)

A	Issued for Planning Submission	30.05.25	CR	LH
--	Issued for Comment	25.03.25	CR	LH
rev.	description	date	by	ckd

DO NOT SCALE. Use annotated dimensions only. Any discrepancies to be reported to Sodexo. All dimensions to be checked on site by Contractor prior to construction. Any queries relating to drawings should be discussed with Sodexo drawing office prior to work commencing.

CONTACT: ArchitecturalTeam.50.UK@sodexo.com



FOR APPROVAL

client NHS Trust	date 20.04.2025
address Manchester University Hospital Oxford Road Campus M13 9WL	drawn by C Ritchie
title Existing Elevation & Section DSS310 Generator Project	scale 1:100 @ A2
dwg. no. 00-DR-A-00-003-A	job no. TSP25-002