

Scale Bars to be used as guidance only - refer to sheet size below									
1:100	mm	0	1000	2000	3000	4000	5000	6000	7000
1:200	mm	0	500	1000	1500	2000	2500	3000	3500
1:500	m	0	5	10	15	20	25	30	35
1:1250	m	0	10	20	30	40	50	60	70

Notes:
Drawings are based on survey data and may not accurately represent what is physically present.
Do not scale from this drawing. All dimensions are to be verified on site before proceeding with the work.
All dimensions are in millimeters unless noted otherwise.
Purcell shall be notified in writing of any discrepancies.

Revision 03: Additional notes and setting out dimensions added to sections BC and BD

Revision 02: Setting out and details added for gutter ER02ng1

Revision 01: Re-issued for construction no change

ISSUE	DATE	APPROVED	DRAWN	DESCRIPTION
03	09/02/2024	JC	GR	See note in revision cloud
02	13/11/2023	JC	GR	See note in revision cloud
01	07/05/2020	GR	TK	See note in revision cloud
-	15/01/2020	GR	TK	First Issue



Project Office, Town Hall, MANCHESTER M60 2L1
+44 (0) 7970 097 432
www.purcelluk.com

PROJECT STATUS RIBA Stage 5

CLIENT Manchester City Council

PROJECT Our Town Hall

DRAWING TITLE General Arrangement Roof Sections BA, BC and BD

SIZE & SCALE A1:As indicated


DRAWING STATUS S4 Construction

JOB NUMBER 236959


DRAWING NO. OTH-PUR-TH-RF-DWG-A-4385 03

© PURCELL 2019. PURCELL ® IS THE TRADING NAME OF PURCELL ARCHITECTURE LTD.


09/02/2024 09:58:52

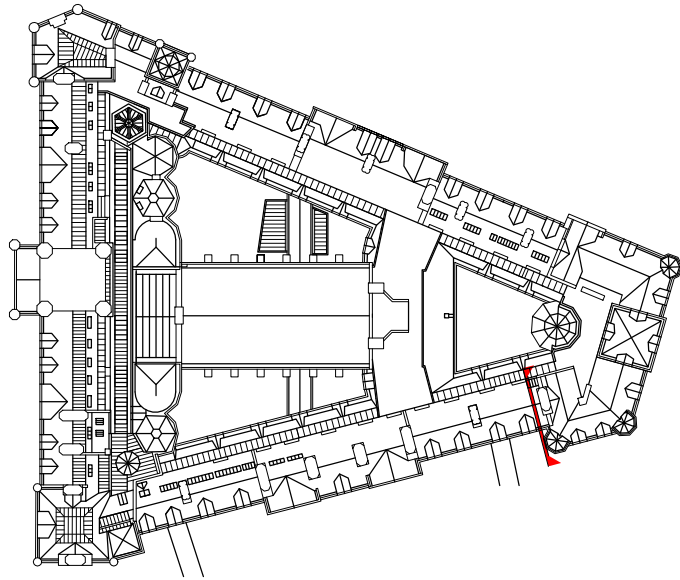


Key plan_Section BA

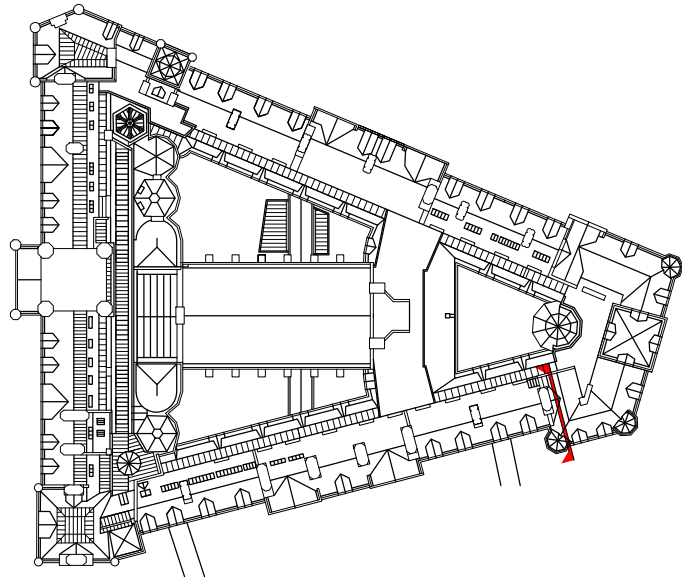

Key plan_Section BC

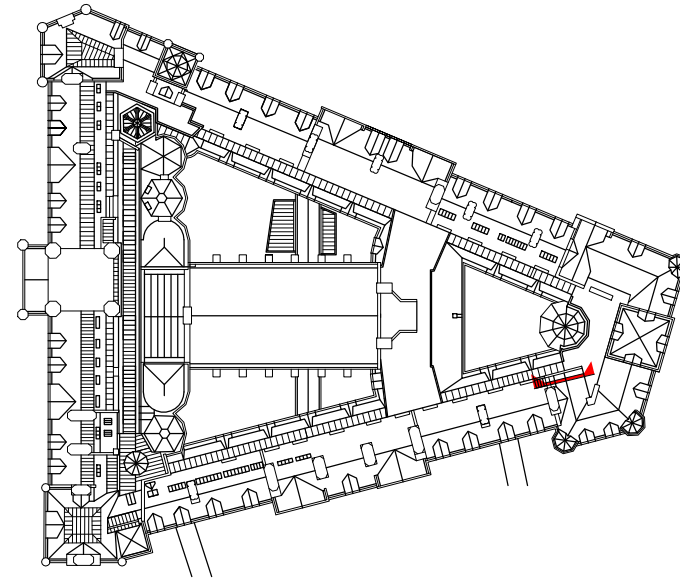


Key plan_Section BD

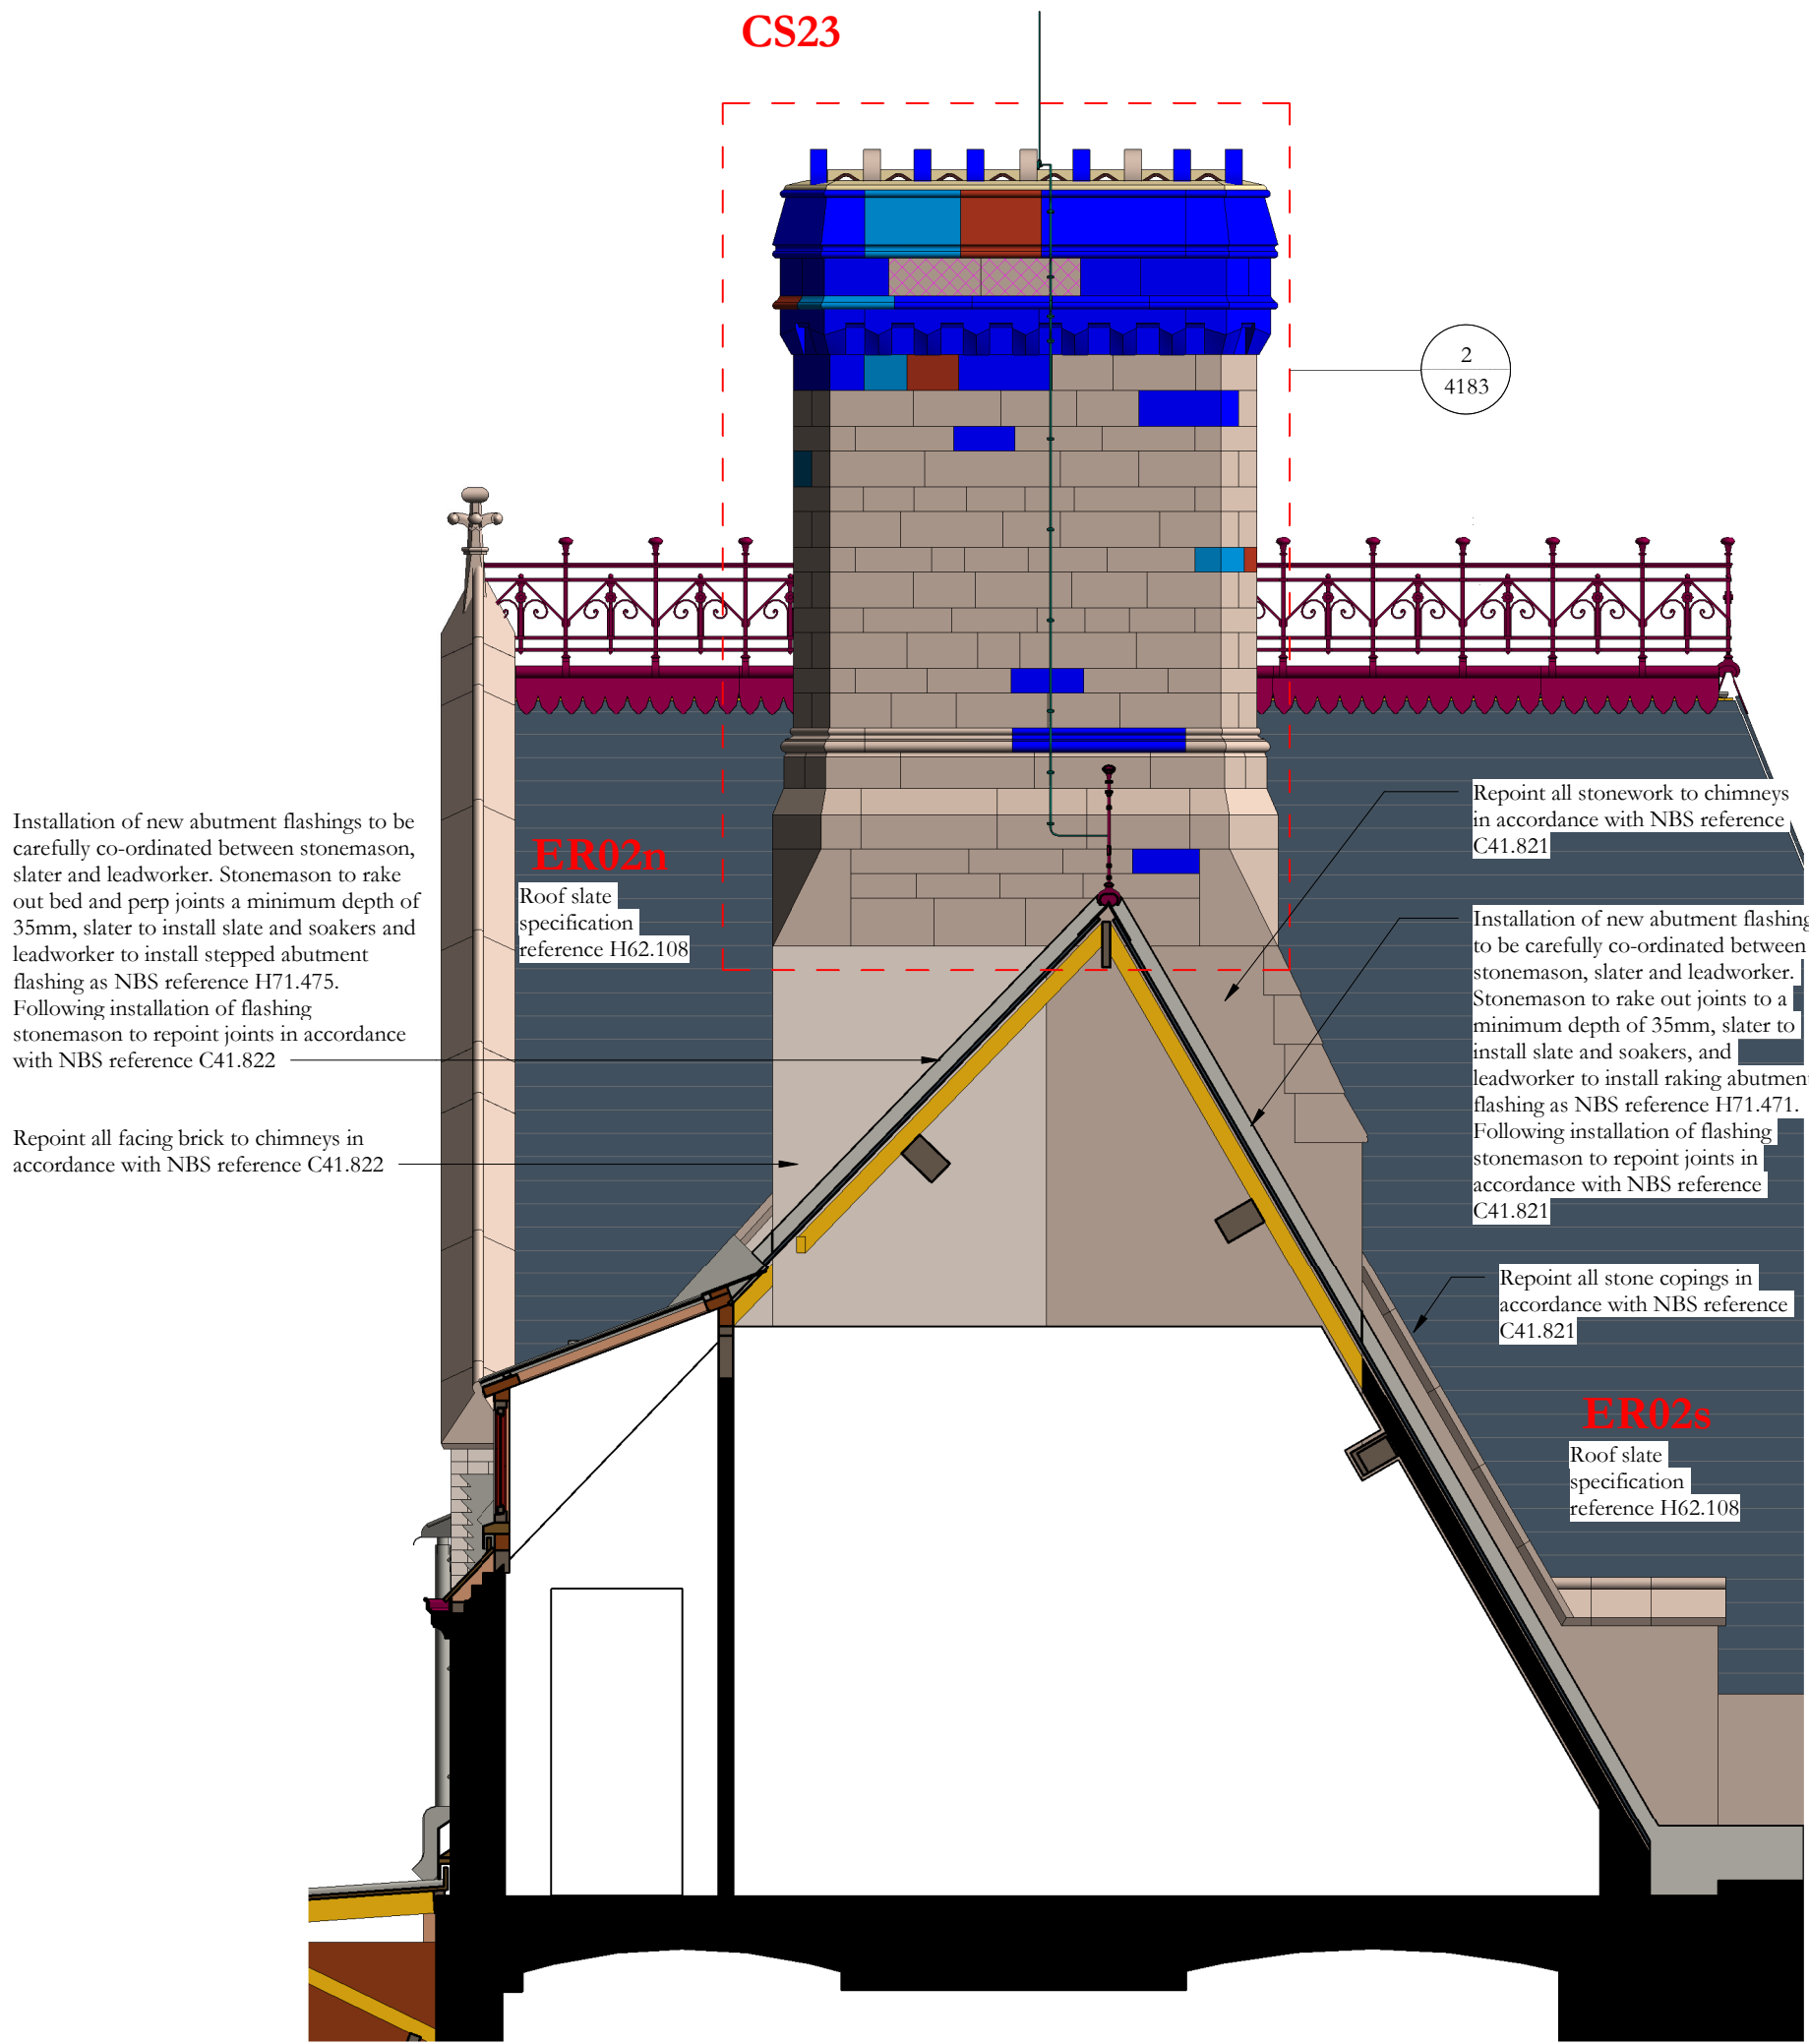

Section BA

1 : 50

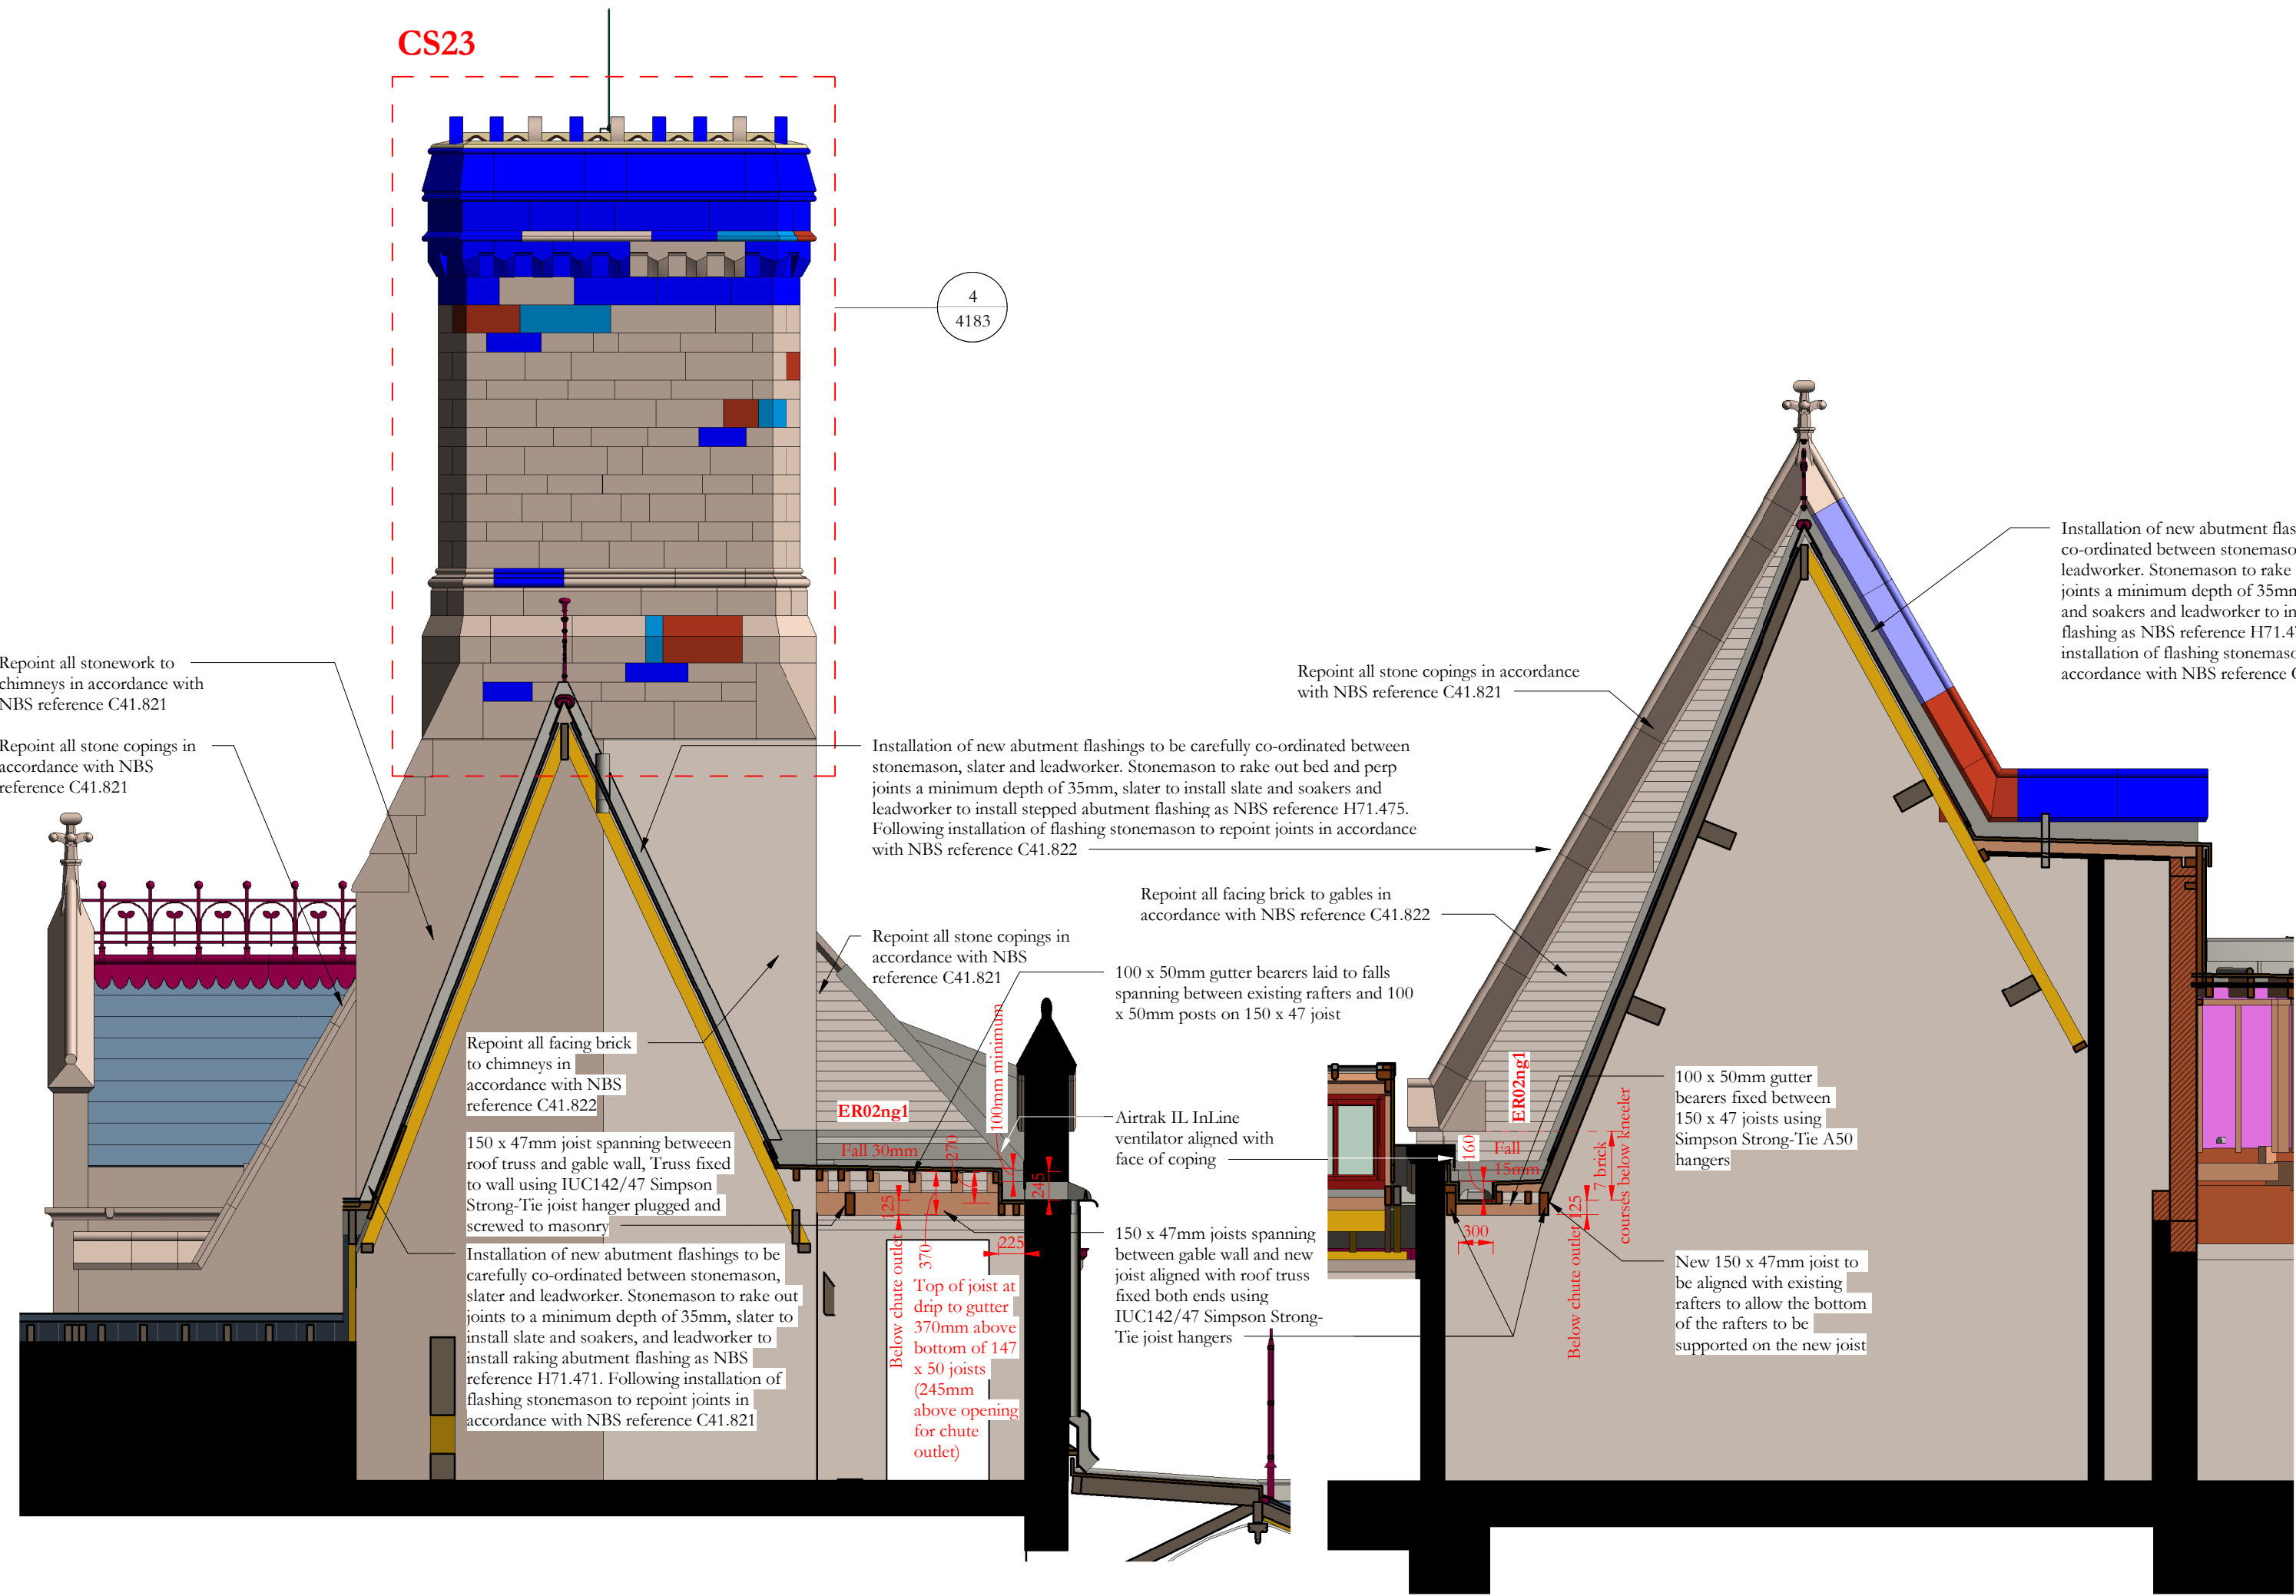


Section BC

1 : 50

Section BD

1 : 50

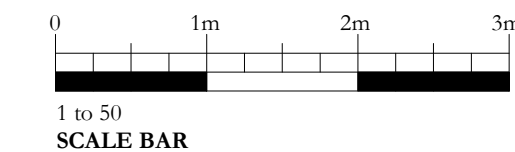

1 to 50
SCALE BAR