




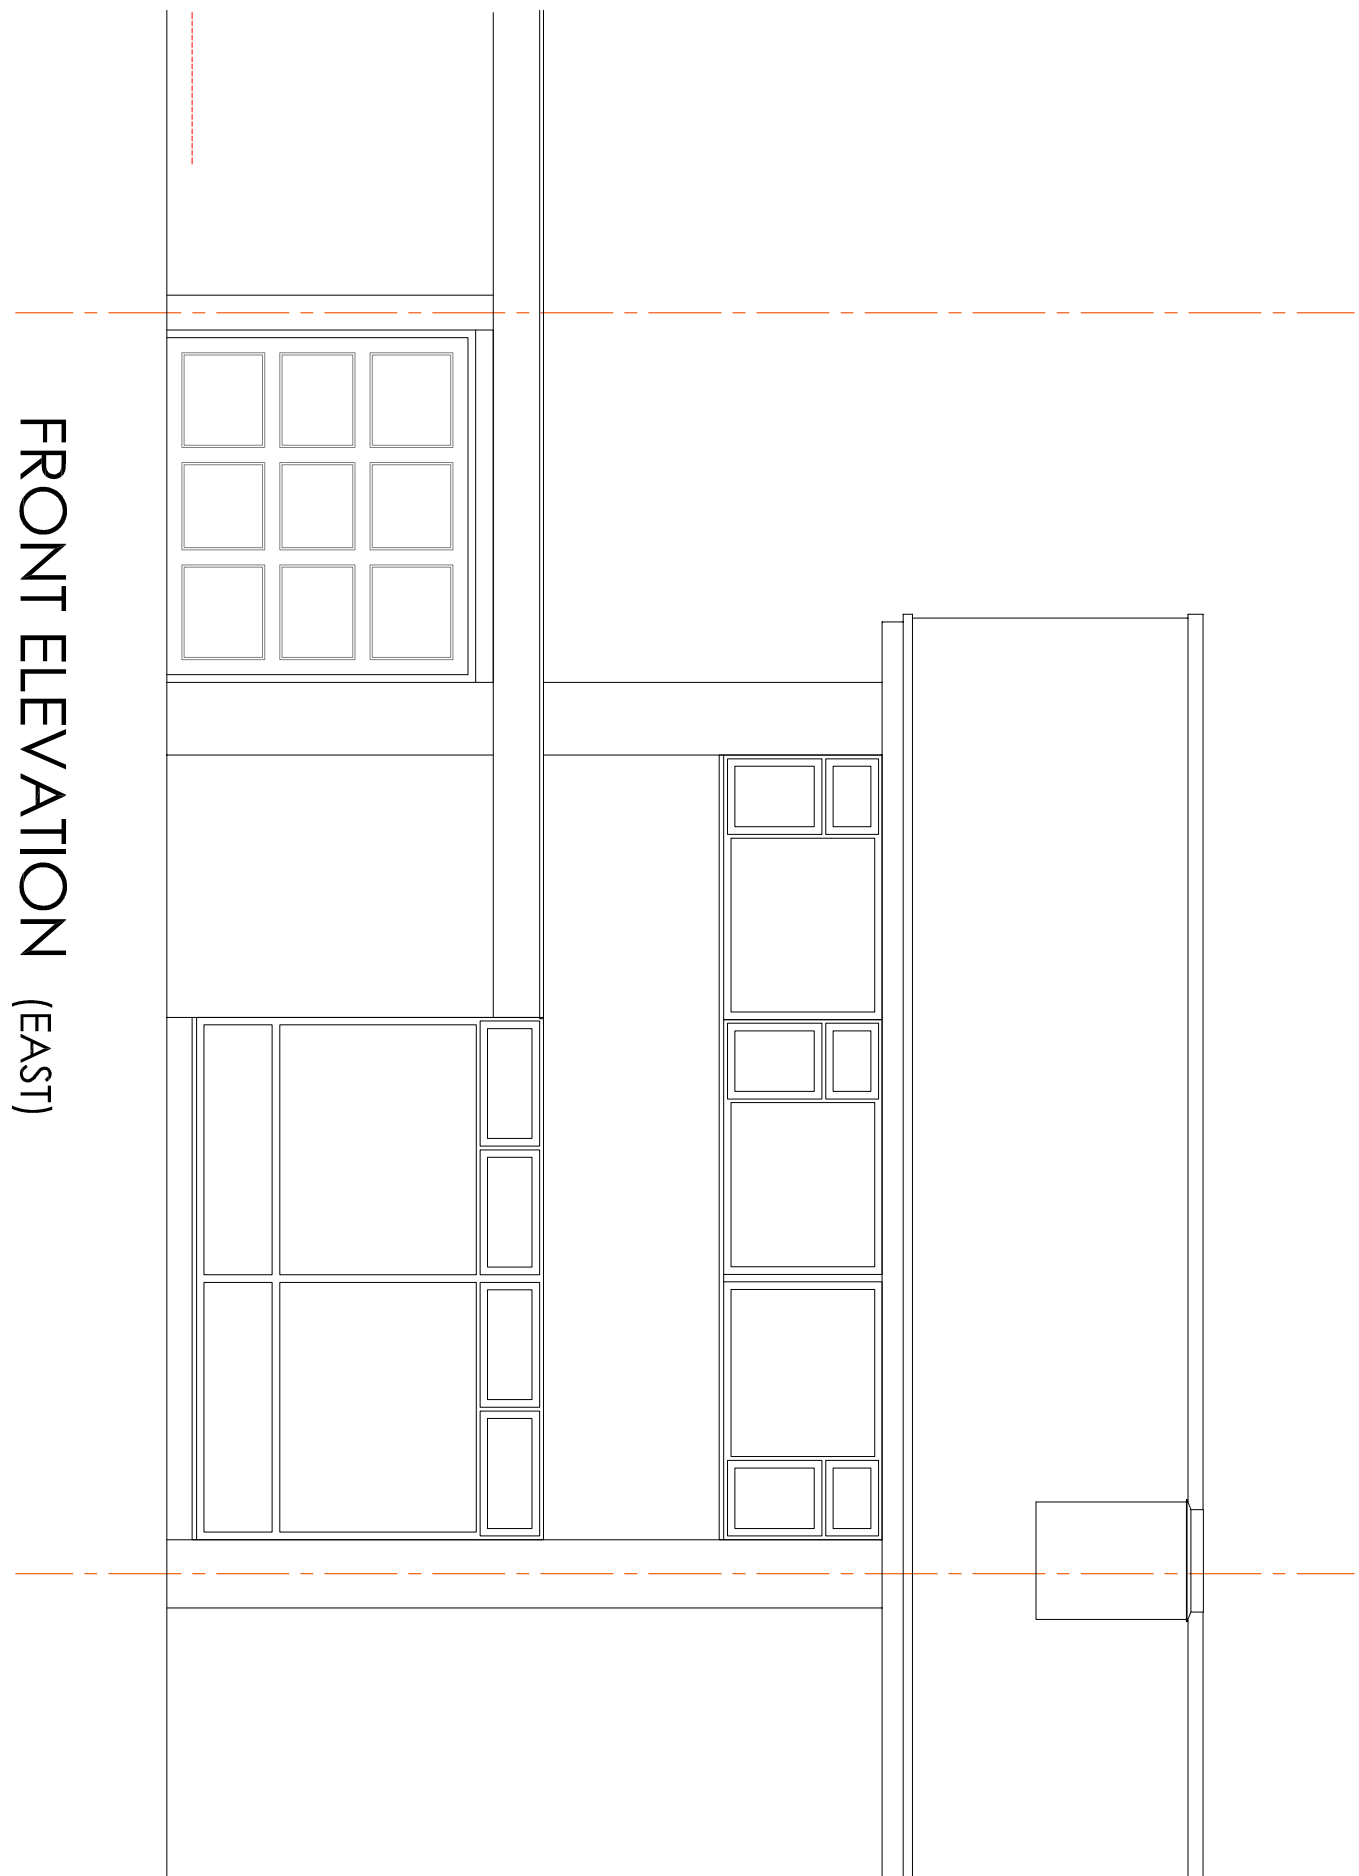


FRONT ELEVATION (EAST)

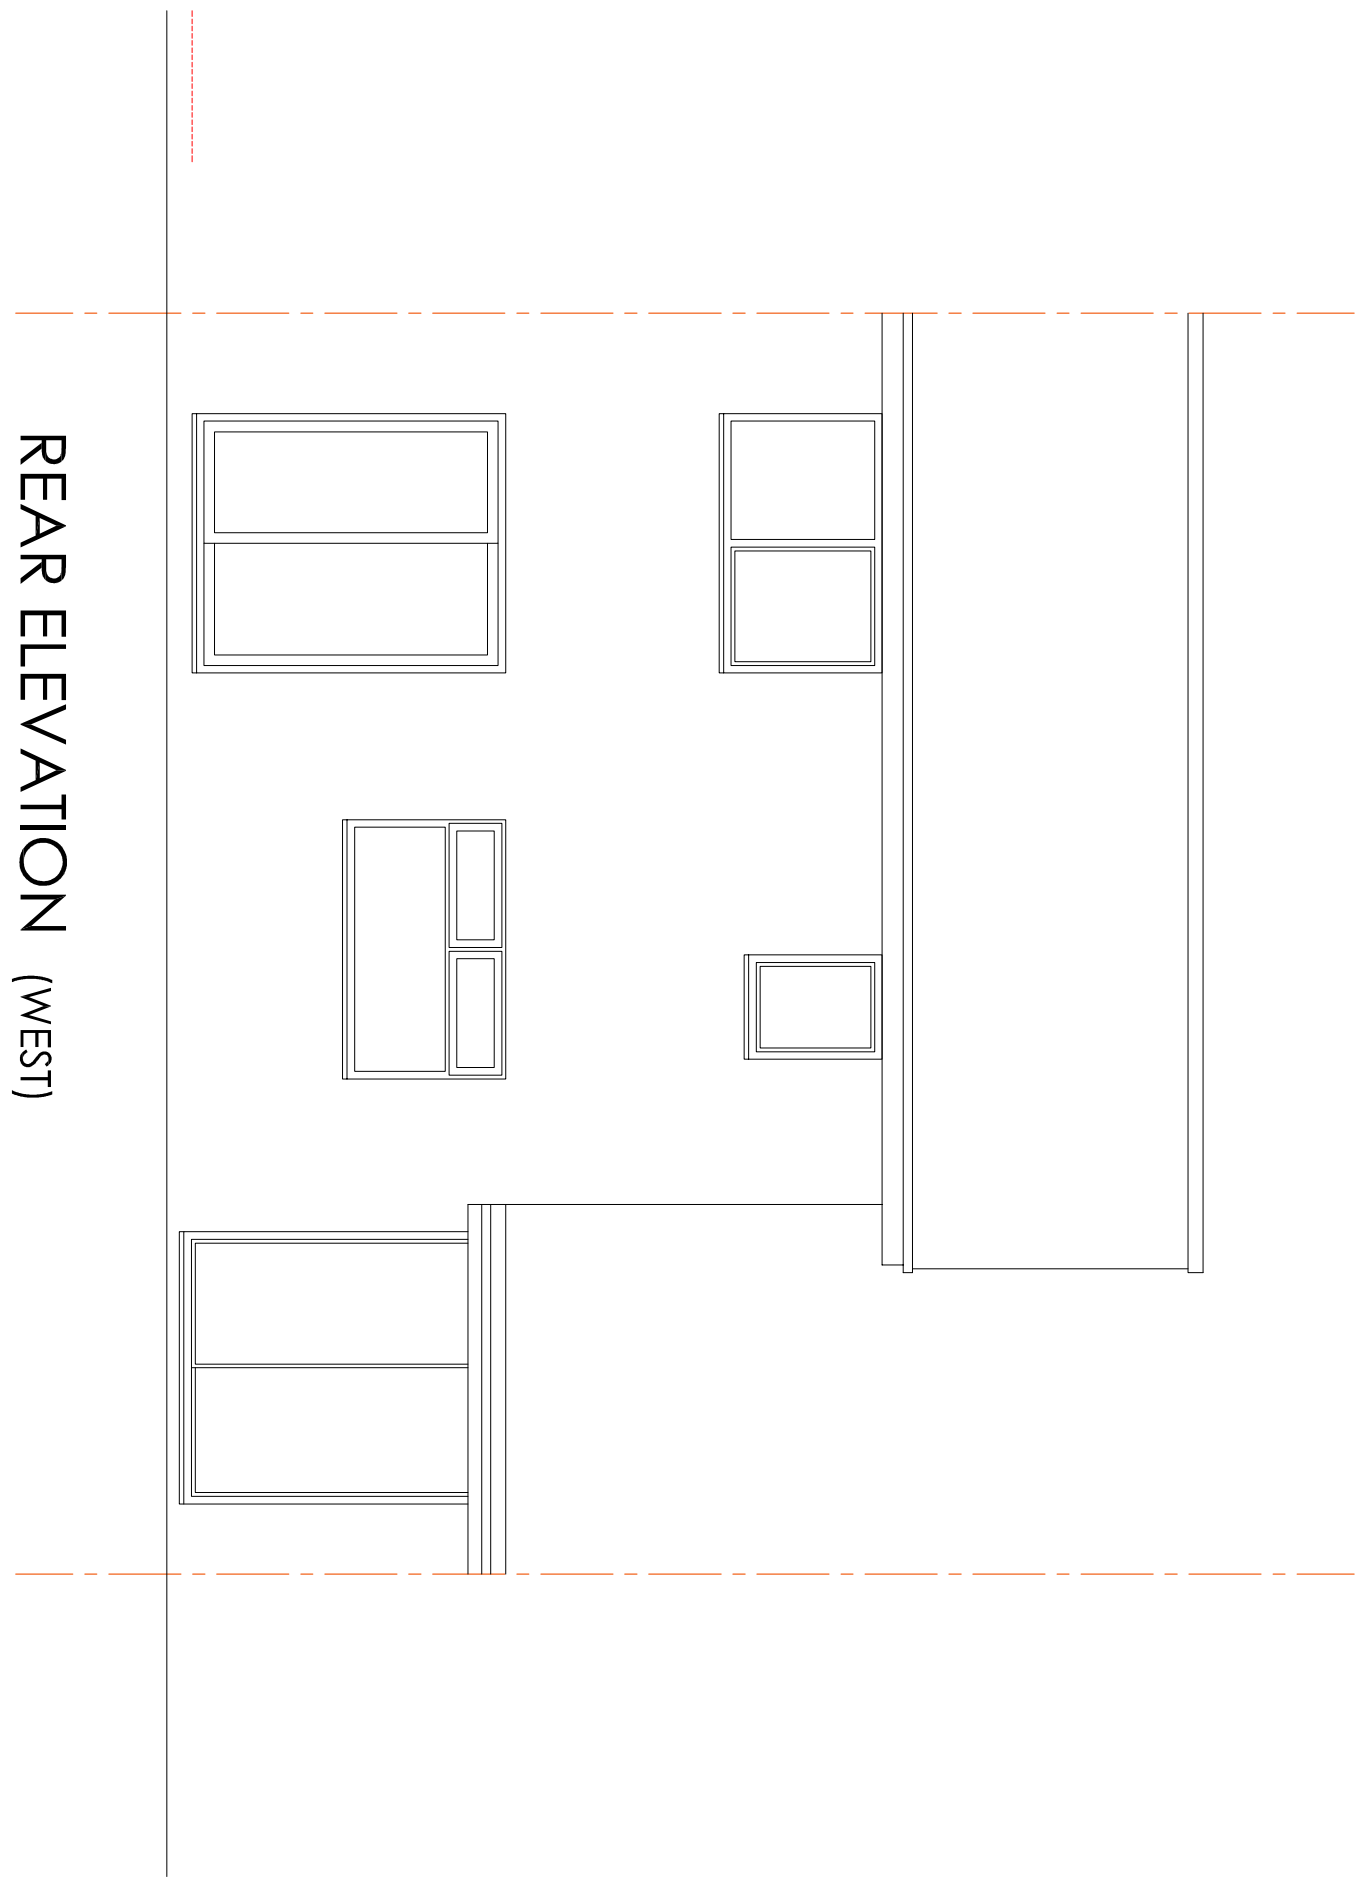

REAR ELEVATION (WEST)

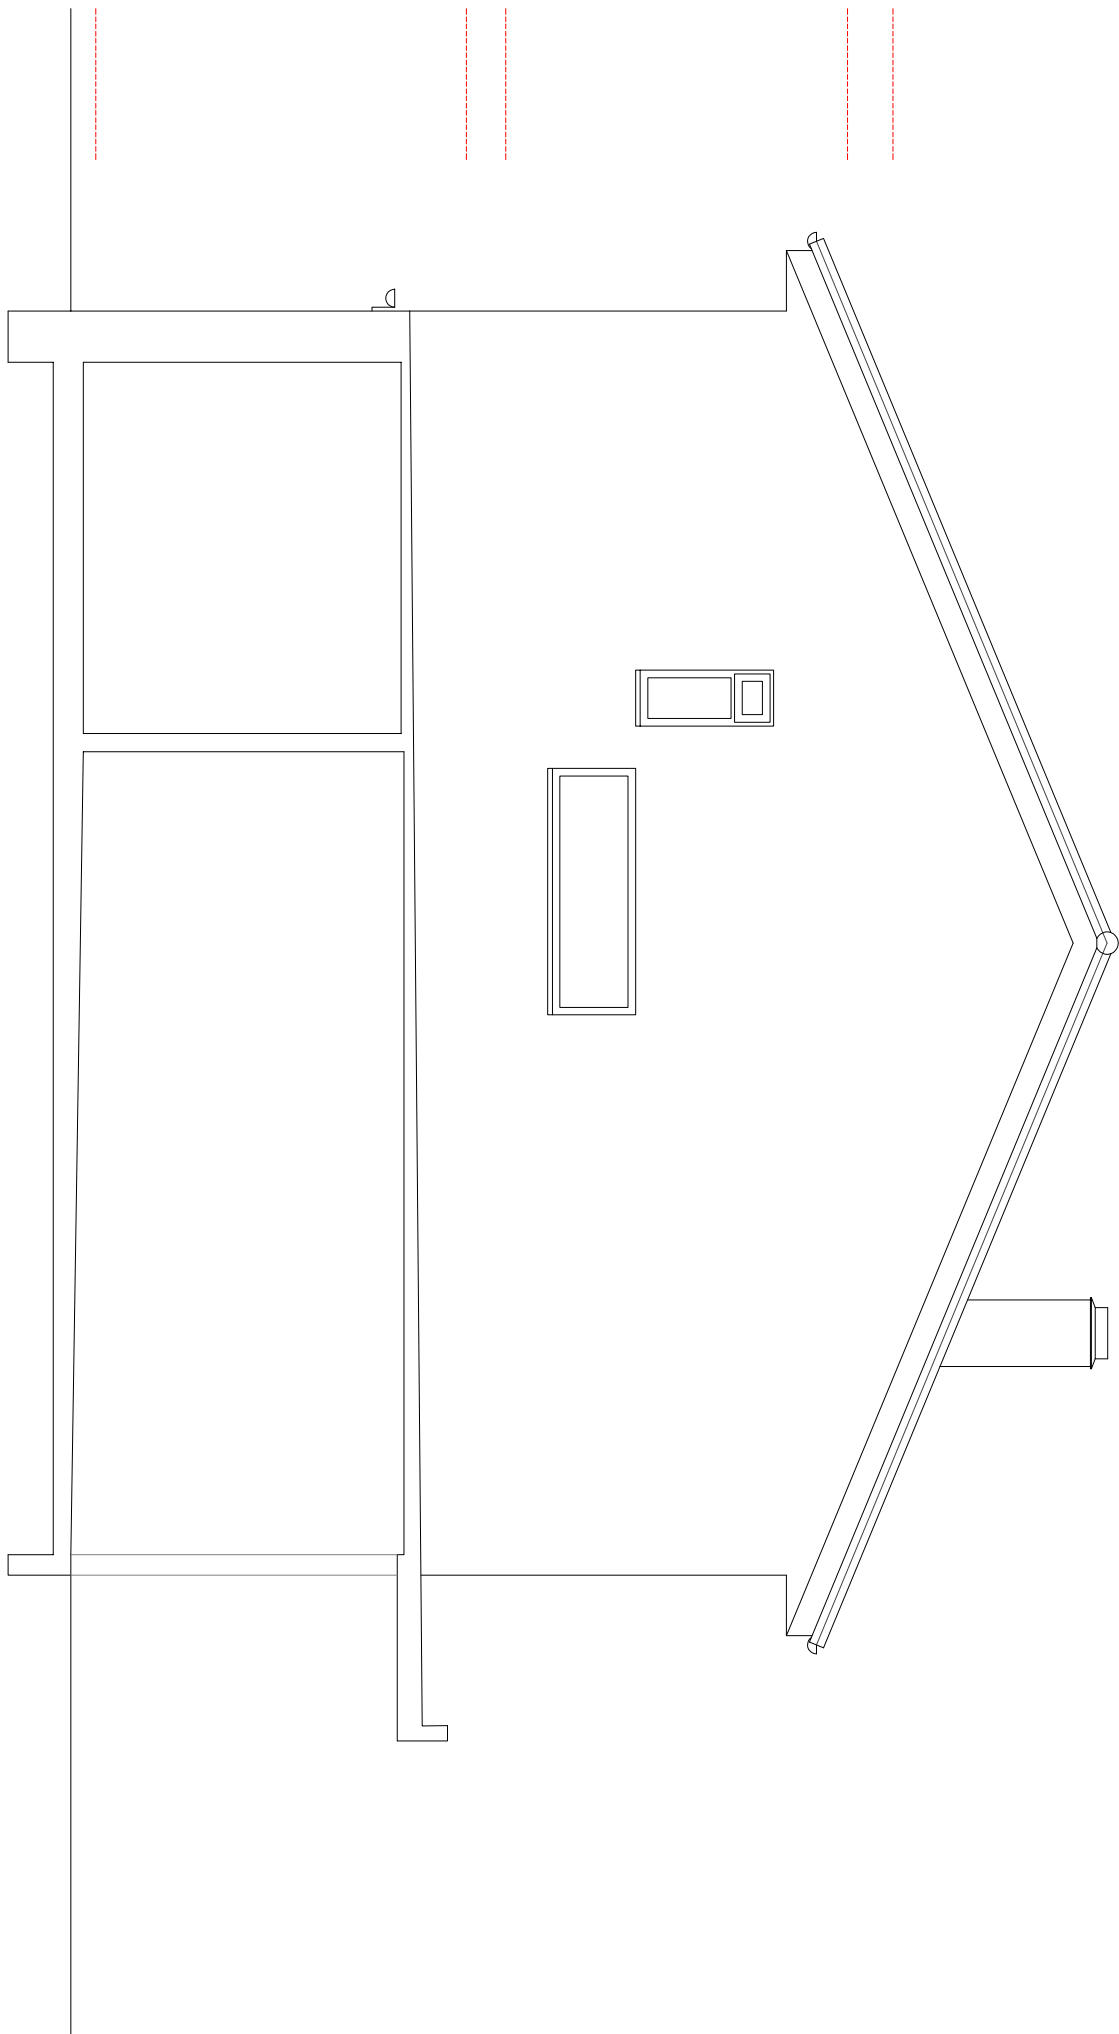

SECTION THRU (SOUTH)

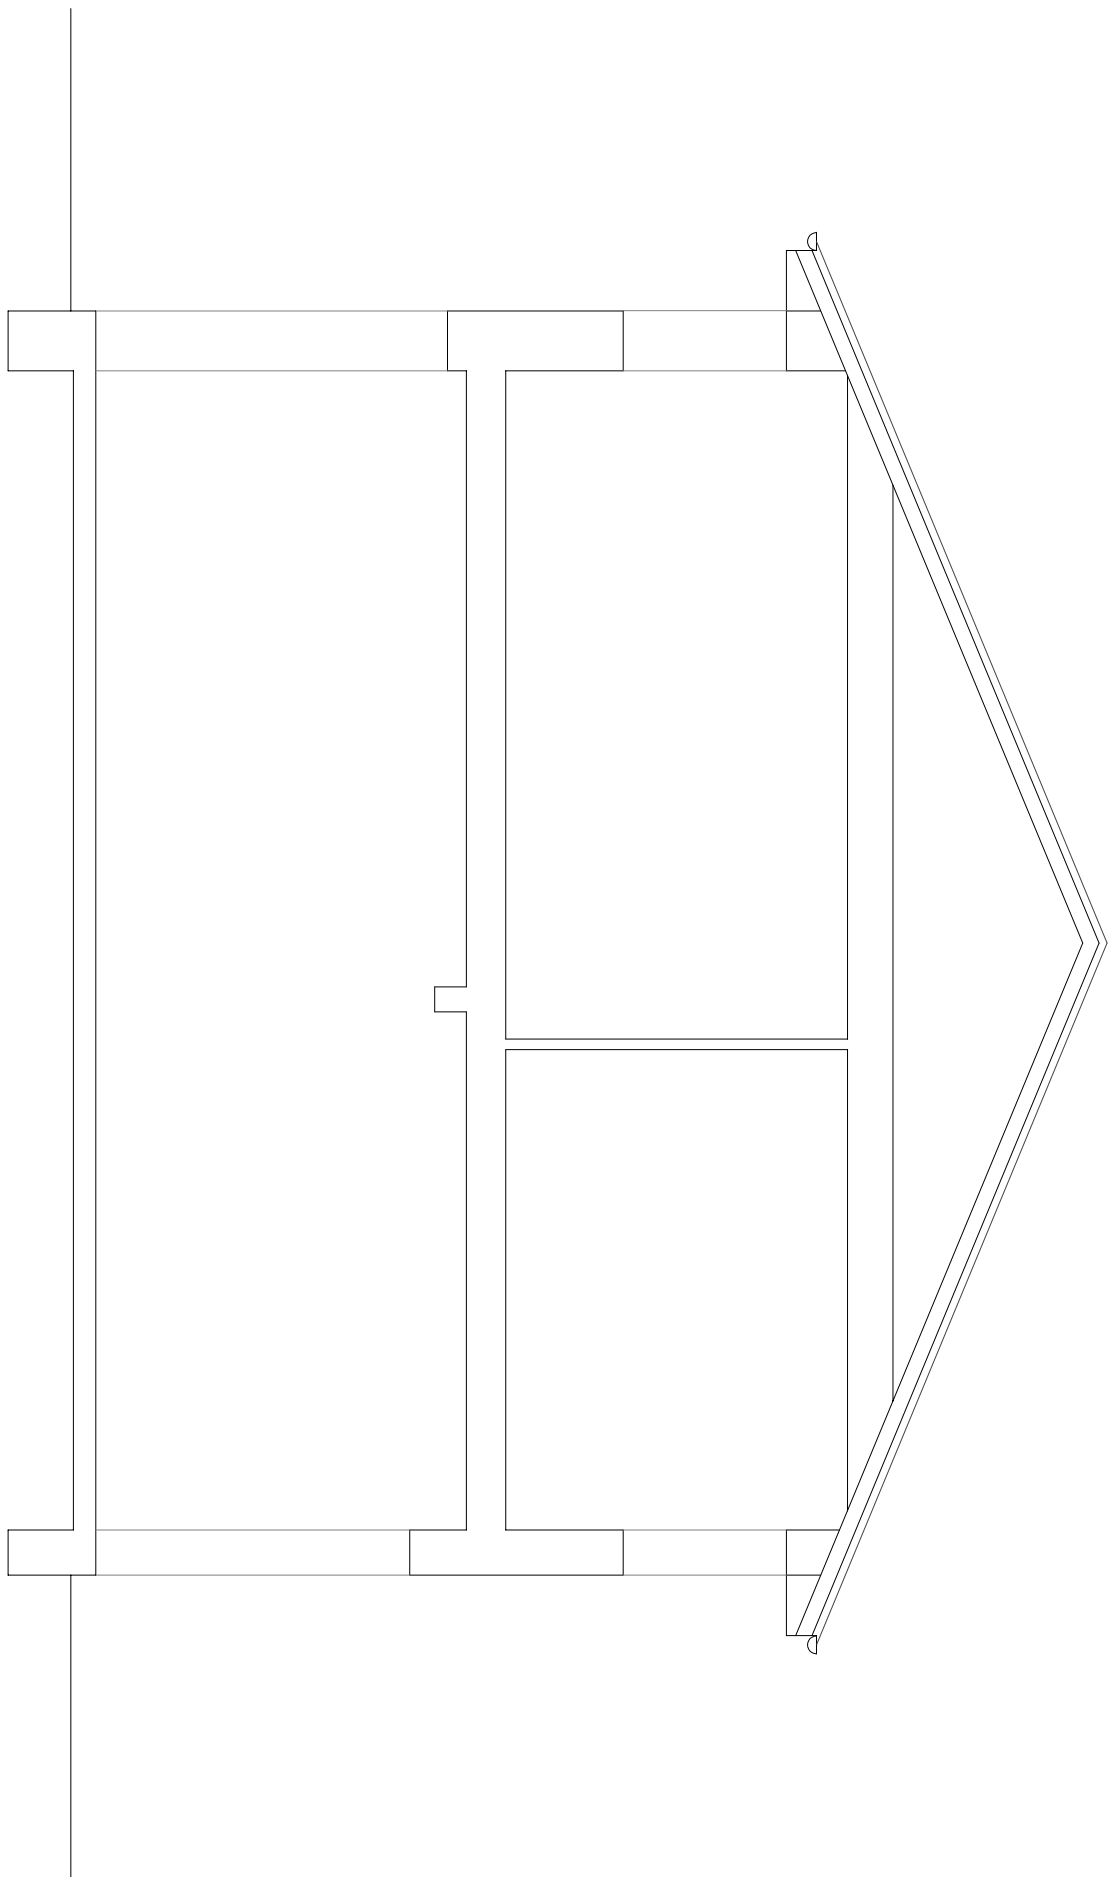

SECTION THRU (NORTH)

