
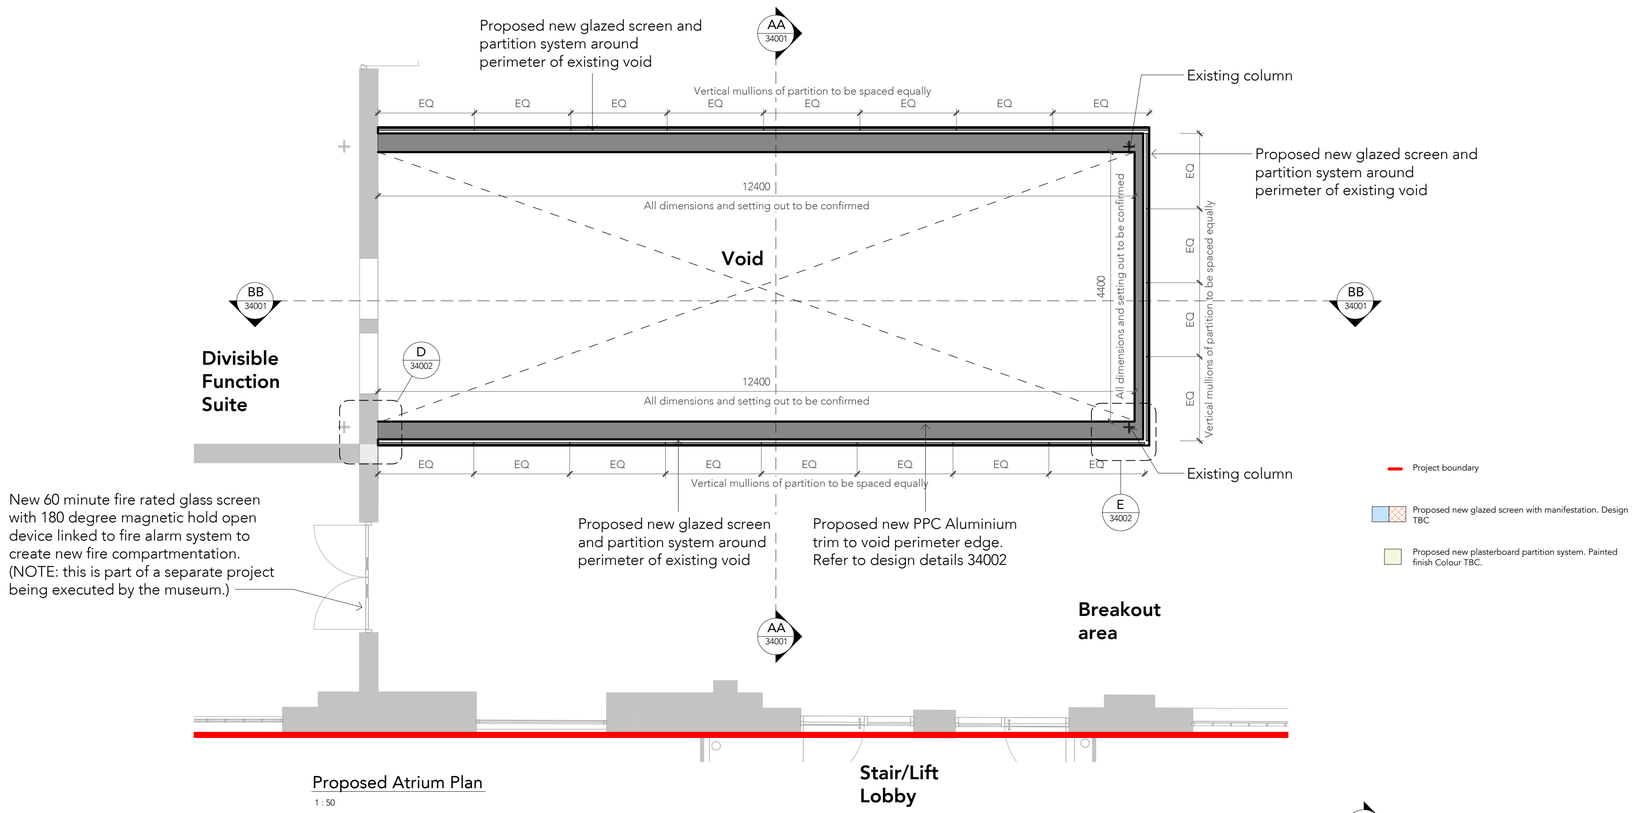



Proposed Atrium Plan

1 : 50

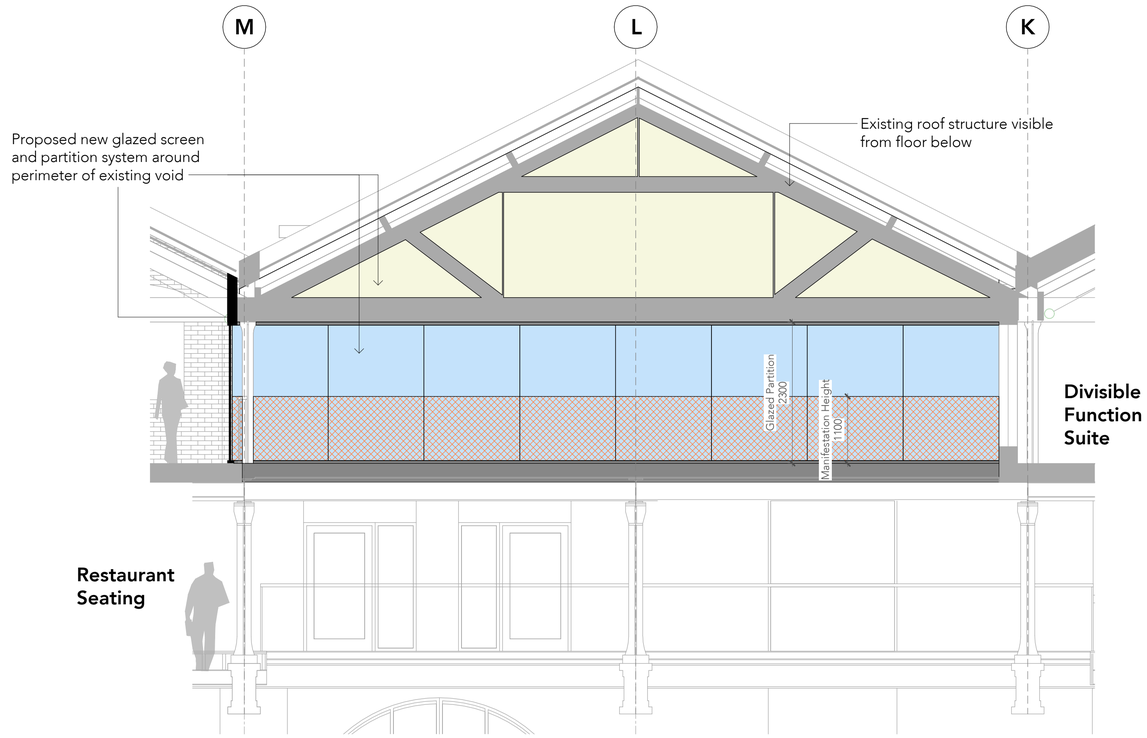

BB Proposed Atrium Section BB

1 : 50

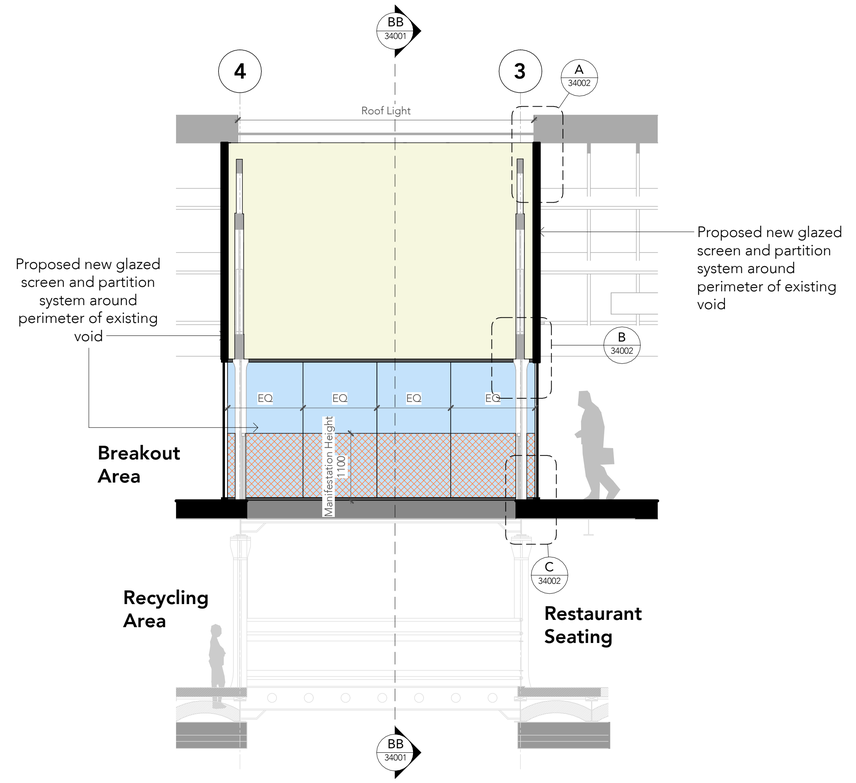

AA Proposed Atrium Section AA

1 : 50

Note:
Do Not Scale from this drawing.
Dimensions are to be checked on site.
If in doubt please ask.

General Notes

The existing general arrangement base drawings (plans, sections and elevations) are based upon 2010 data and in some instances may not reflect the current arrangement.

Dimensons and arrangements must be checked for accuracy onsite by contractor prior to any works commencing, ordering or manufacture/fabrication of any elemens or components.

Any discrepancies/irregularities must be reported to the CA immediately.

No work shall commence until any such discrepancies have been resolved.

Limitations

The drawings are based upon existing data and no concealed and/or hidden spaces have been exposed and/or opened up for inspection unless specifically highlighted. Therefore, the arrangement and interfacing illustrated across details are purely indicative/approximate only. The accuracy of the survey data graphically presented cannot be confirmed. These drawings are for tender purposes only.

0.5 0 0.5 1 1.5 2 2.5 m
SCALE 1:50

Rev	Date	Intls	Details
P02	07/03/25		Updated for LBC
P01	December 2024	--	FINAL ISSUE

© The moral rights of the author are hereby asserted.
This drawing and design is the sole property of Buttress Ltd and must not be reproduced without permission.
Buttress Ltd is Registered in England and Wales: 5363073

Buttress

Manchester
41 Bengal Street
Manchester
M4 6AF
0161 236 3303

Leeds
Clockwise, Yorkshire House
Greek Street, Leeds
LS1 5SH
0113 539 7965

www.buttress.net

Certified B Corporation

Project Title	SIM CONFERENCE CENTRE
Client	SCIENCE MUSEUM GROUP
Location	MANCHESTER
Drawing ref	Proposed Atrium Details Sheet 1
Date	07/03/2025 16:16:23
Checker	AS
Job No:	9657
Scale	As indicated
Size	A1
Status	S4 Suitable for Stage Approval

Project Origin Volume Level Type Role Number Rev

SMGCON-BUT-SI-XX-DR-A-34001-P02