




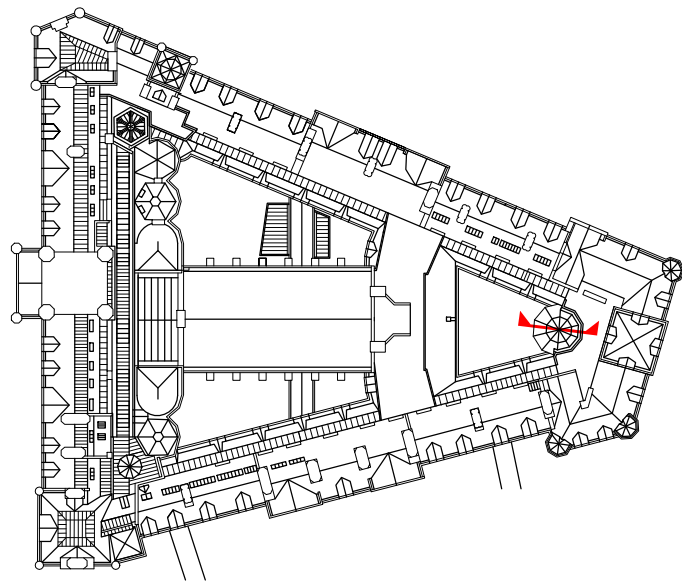


Key plan_Section II

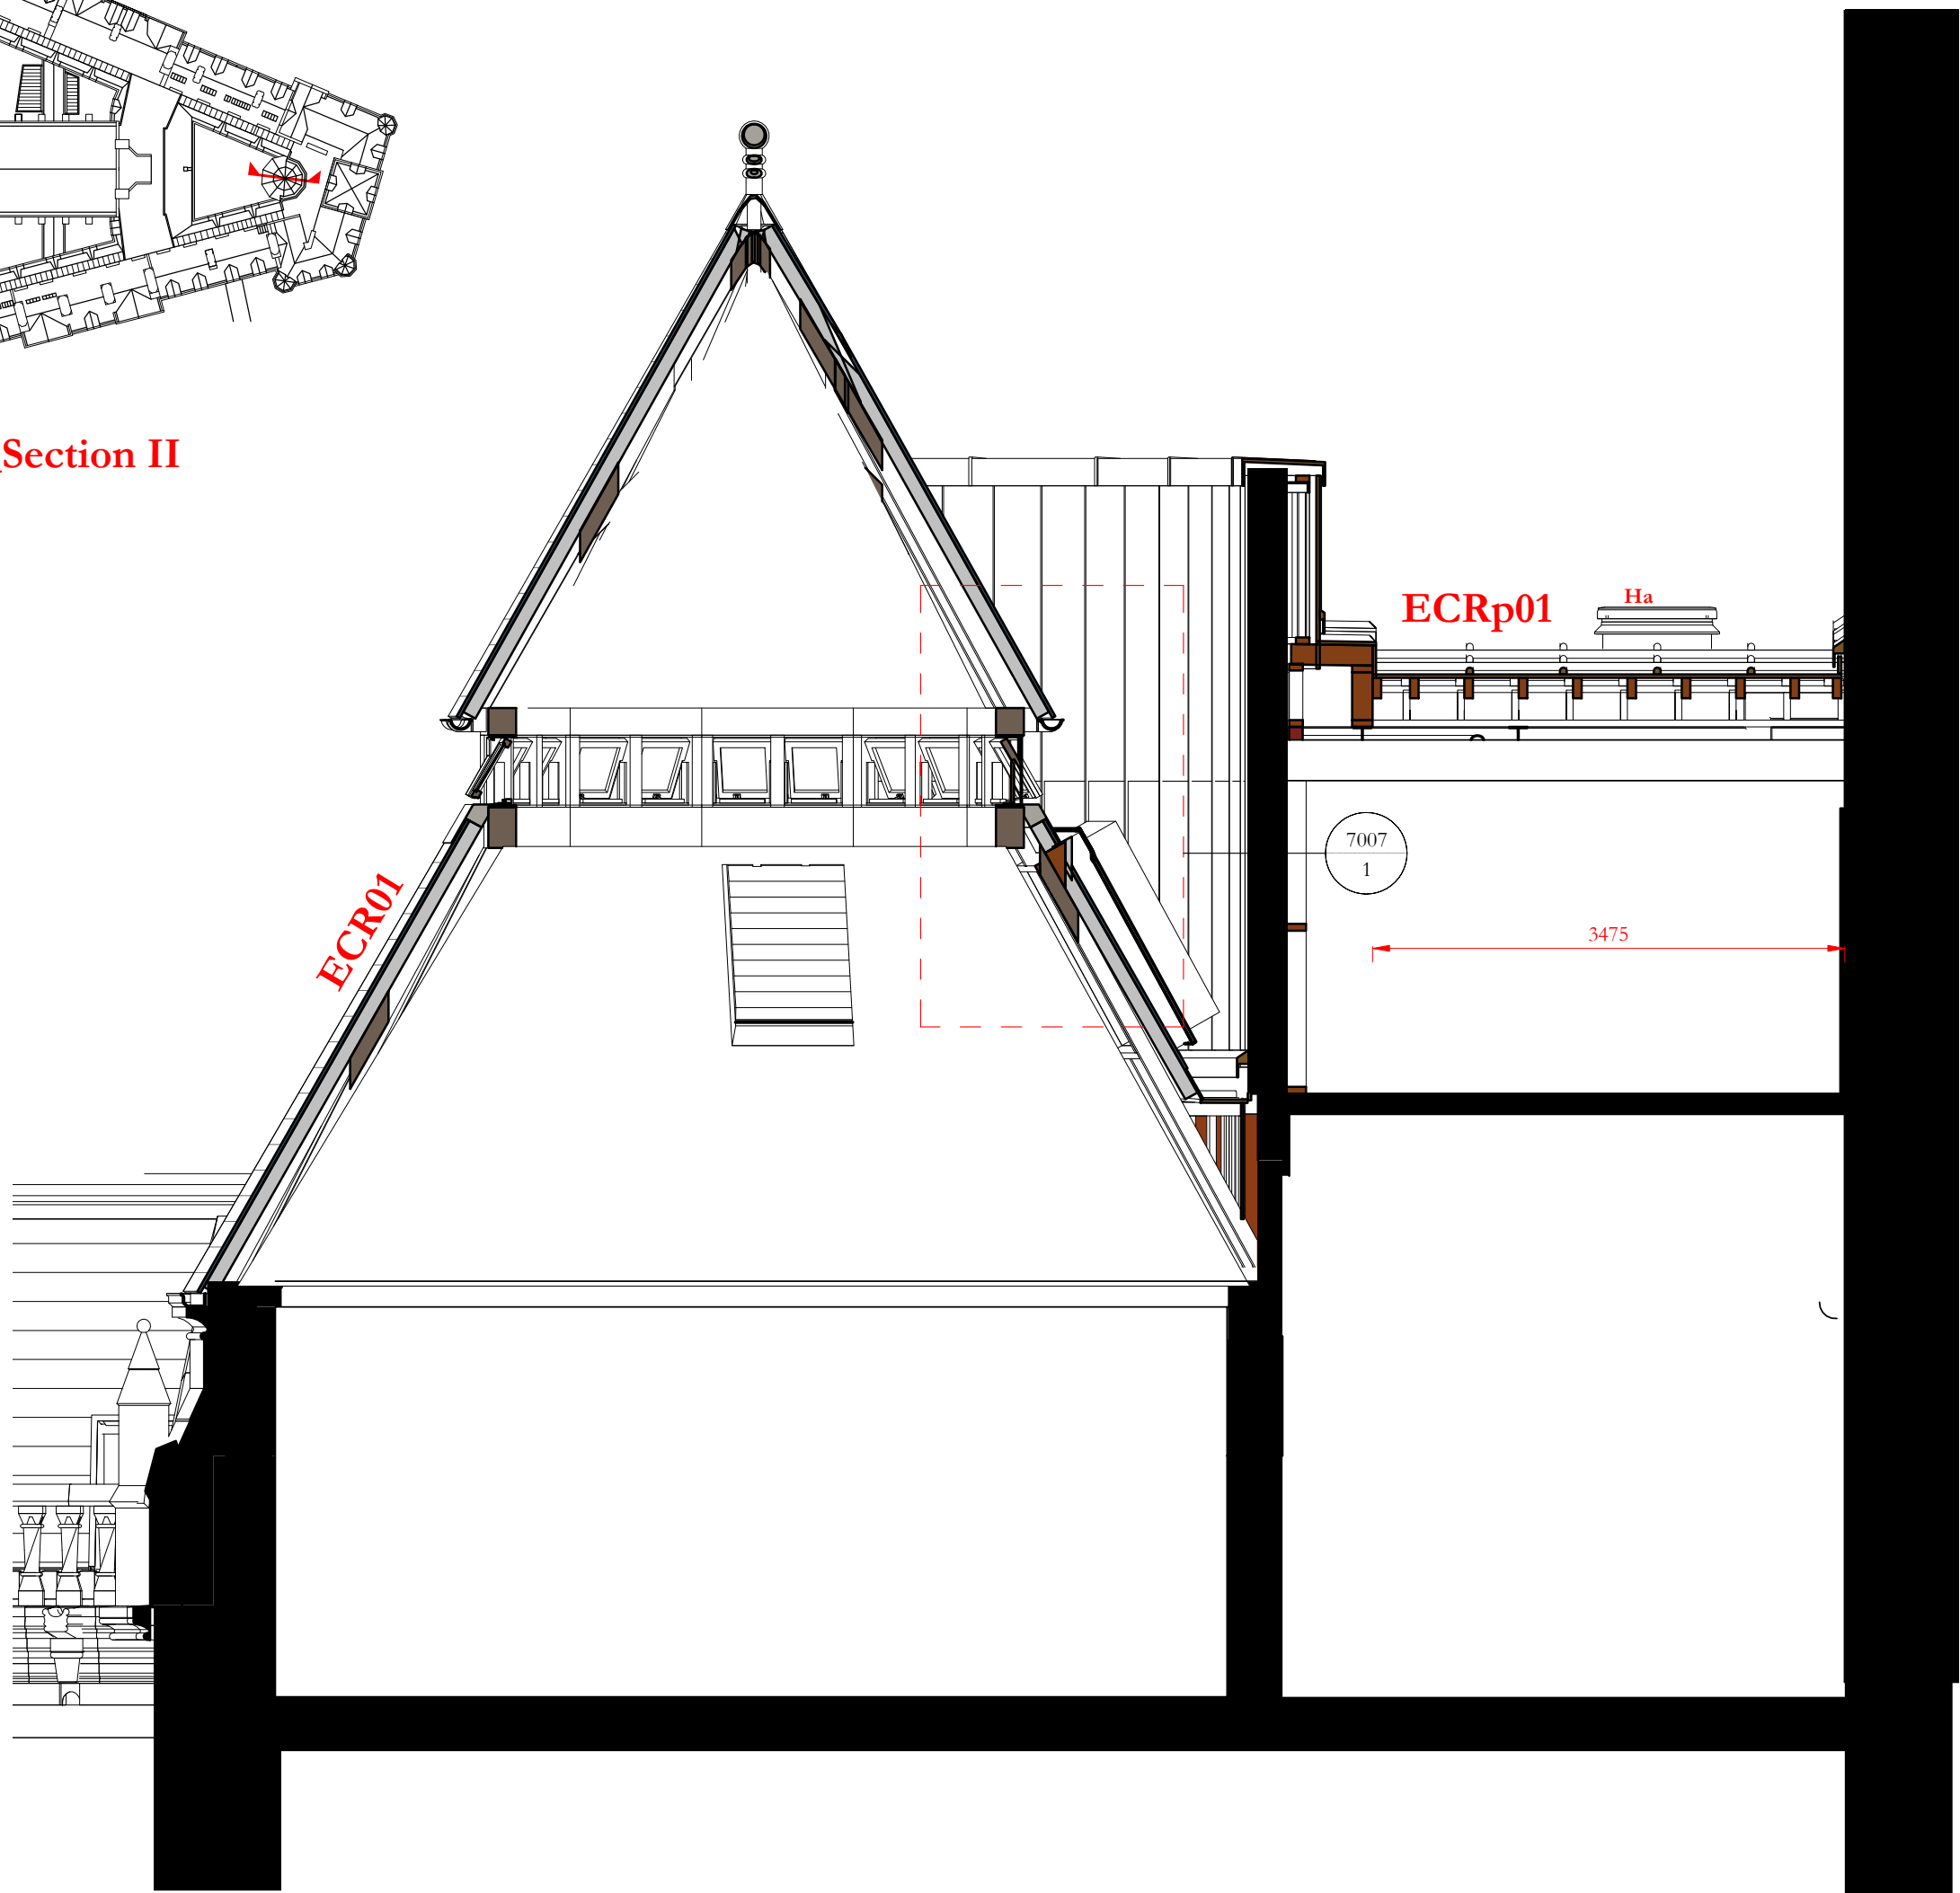

Section II
1 : 50

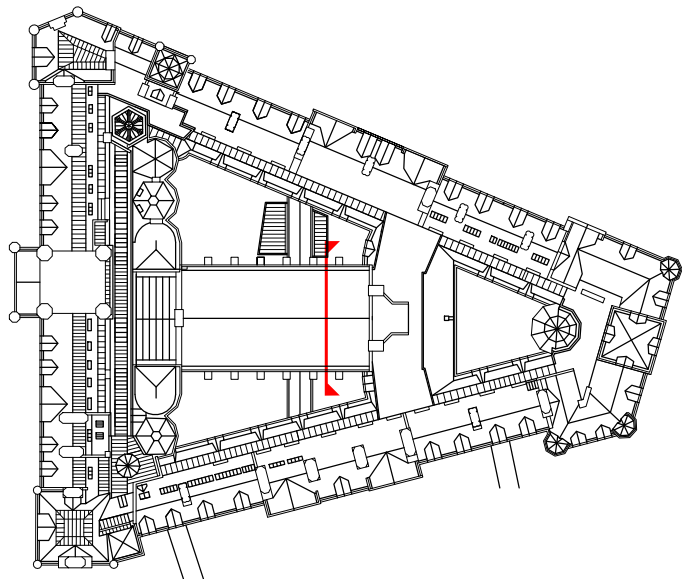

Key plan_Section JJ

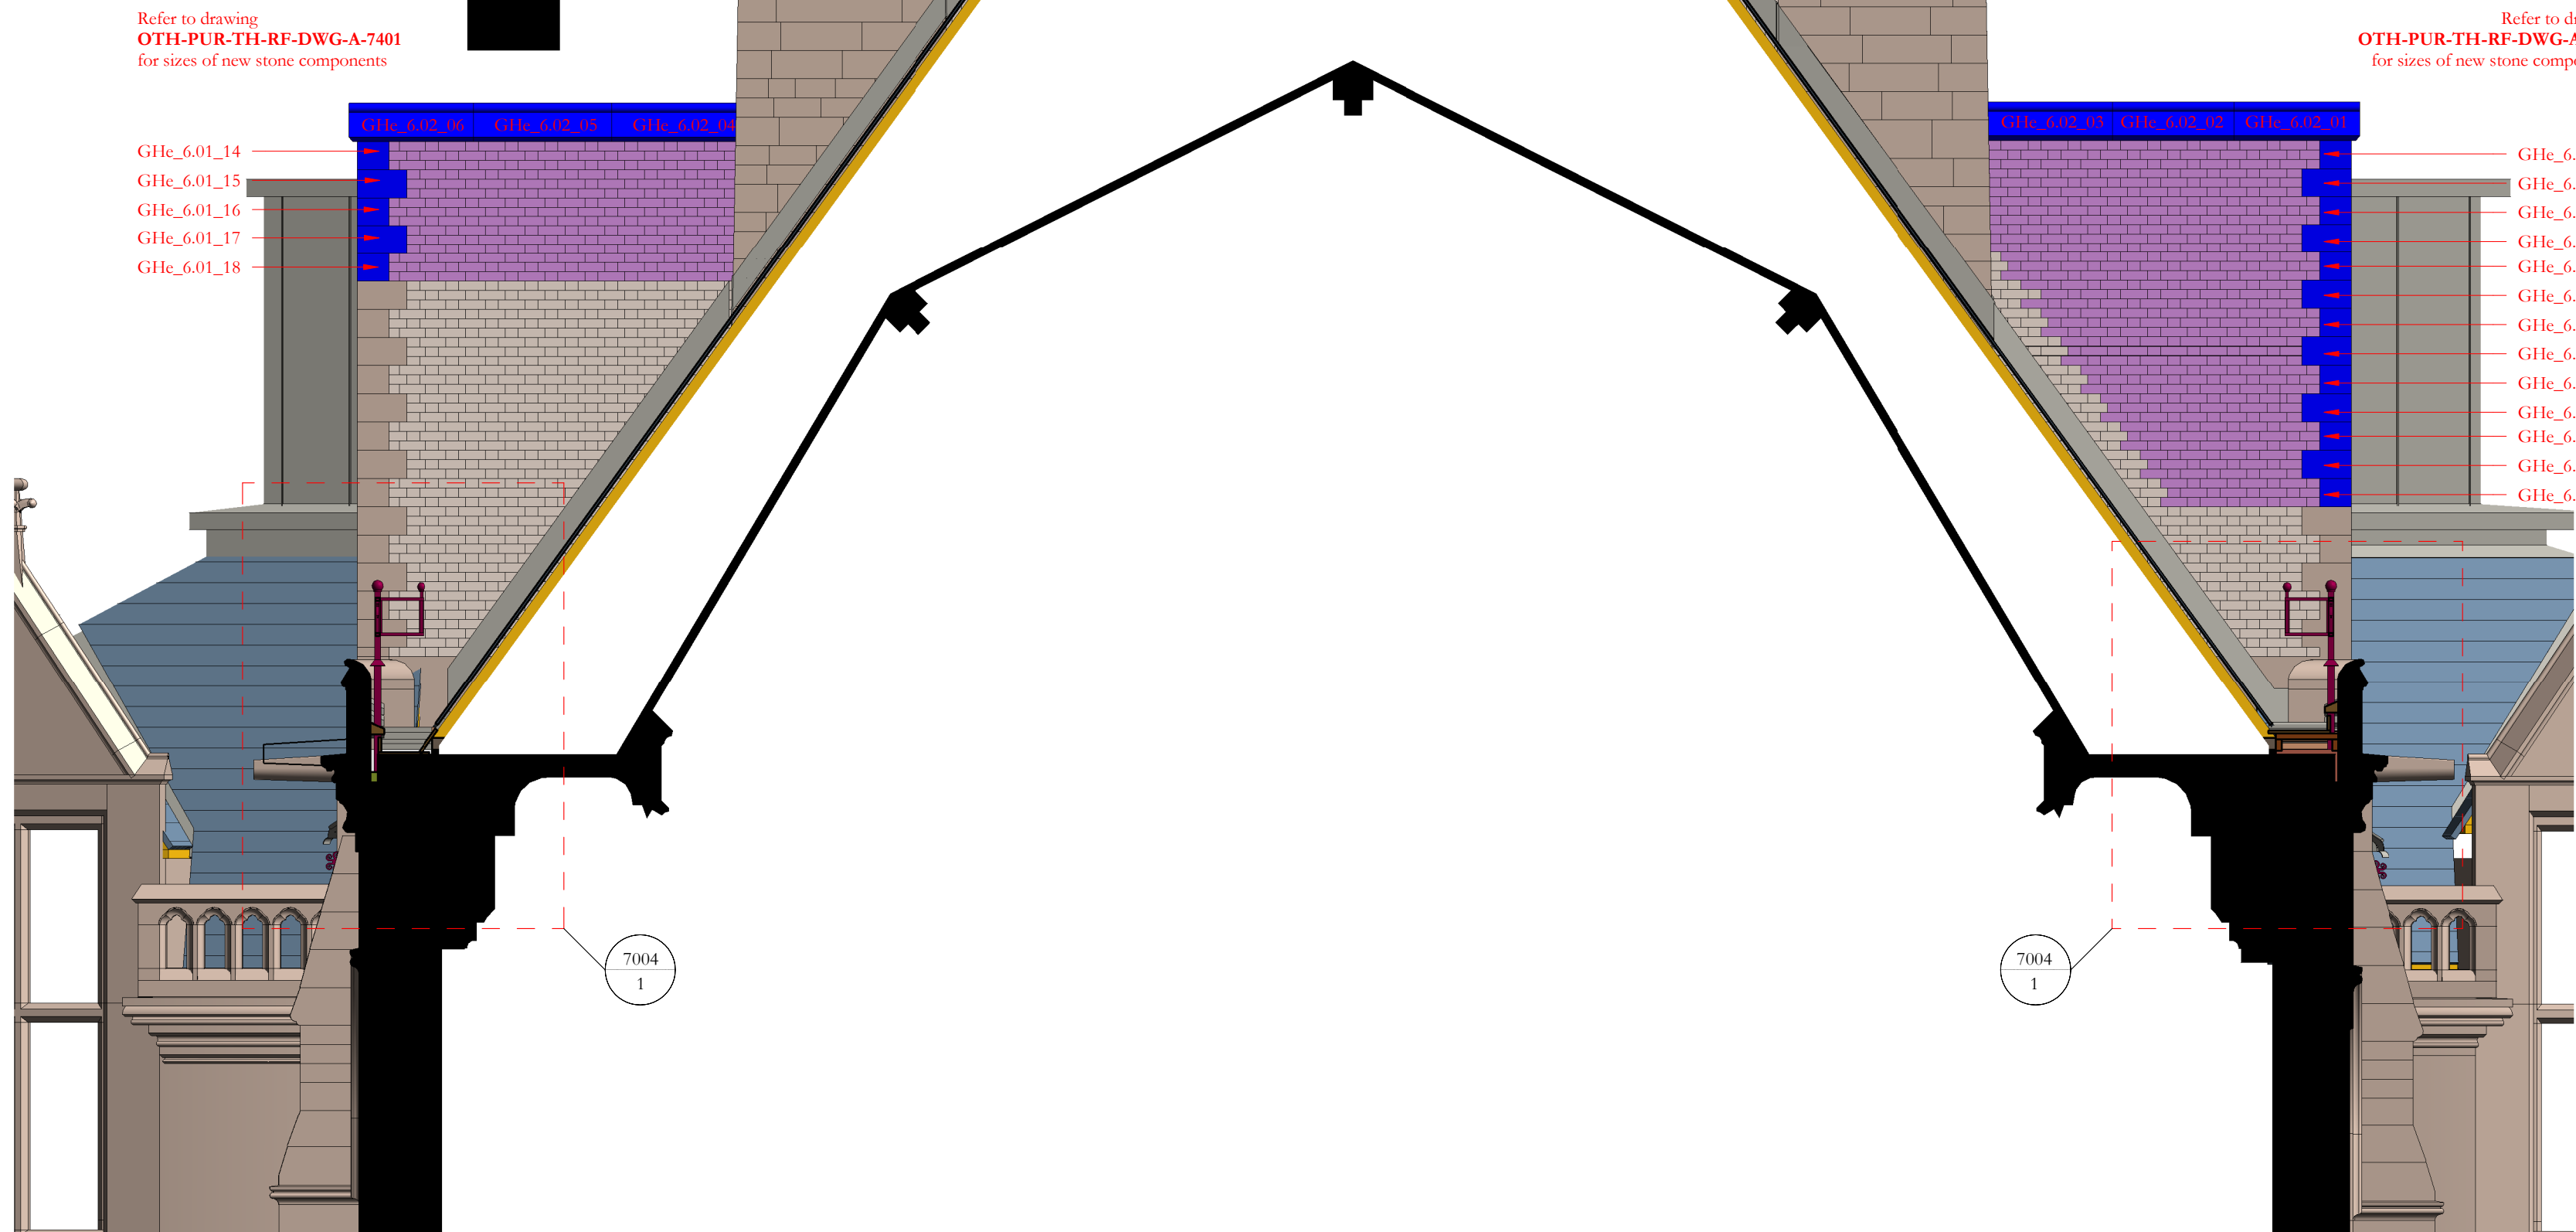

Section JJ - Great Hall east gable west side
1 : 50

Refer to drawing OTH-PUR-TH-RF-DWG-A-4445 for alterations to east side of gable walls

Scale Bars to be used as guidance only - refer to sheet size below									
1:100	mm	0	1000	2000	3000	4000	5000	6000	7000
1:200	mm	0	500	1000	1500	2000	2500	3000	3500
1:500	m	0	5	10	15	20	25	30	35
1:1250	m	0	10	20	30	40	50	60	70

Notes:
Drawings are based on survey data and may not accurately represent what is physically present.
Do not scale from this drawing. All dimensions are to be verified on site before proceeding with the work.
All dimensions are in millimeters unless noted otherwise.
Purcell shall be notified in writing of any discrepancies.

KEY

- New stone components
- Existing terracotta brick
- New terracotta brick
- Existing common brick
- New common brick

Revision 06:
New stone component references added for alterations to north and south sides of Great Hall east gable. Additional notes added

Revision 05:
Brick replacement to west face of gable added

Revision 04:
Minor amendments to layout of lead flat roof ECRP01
Plant screen changed from louvers to solid wall and extended to roofs and walls
Upstands for smoke vents ECR01_Us01, ECR01_Us02 and ECR01_Us03 added to roof ECR01

Revision 03: Re-issued for construction no change

06	06/09/2023	GR	JRC	See note in revision cloud
05	20/01/2022	JC	GR	See note in revision cloud
04	12/04/2021	GR	TK	See note in revision cloud
ISSUE	DATE	APPROVED	DRAWN	DESCRIPTION



Project Office, Town Hall, MANCHESTER M60 2L1
+44 (0) 7970 097 432
www.purcelluk.com

PROJECT STATUS RIBA Stage 5

CLIENT Manchester City Council

PROJECT Our Town Hall

DRAWING TITLE General Arrangement
Sections II and JJ

SIZE & SCALE A1:As indicated

DRAWING STATUS S4 Construction

JOB NUMBER 236959

DRAWING NO. OTH-PUR-TH-RF-DWG-A-4355 06
REV

© PURCELL 2019. PURCELL ® IS THE TRADING NAME OF PURCELL ARCHITECTURE LTD.