

Notes

Do not scale from this drawing.

All dimensions are to be checked prior to construction and any discrepancies are to be identified to the Architect.

Copyright reserved.

P01 02/05/25 For Information

Revisions

Purpose Status Code
For Information S2

Client
Priory Manchester Ltd


Project
82 King Street Manchester

Title
J06a&b Window Bench Joinery

Scale	Size	Date	Drawn	Checked
As indicated	A1	02/05/25	JK	NS


3DReid
www.3DReid.com
Architecture Interiors Masterplanning

Drawing No.	Rev.
250009-3DR-ZZ-00-DR-I-70606	P01

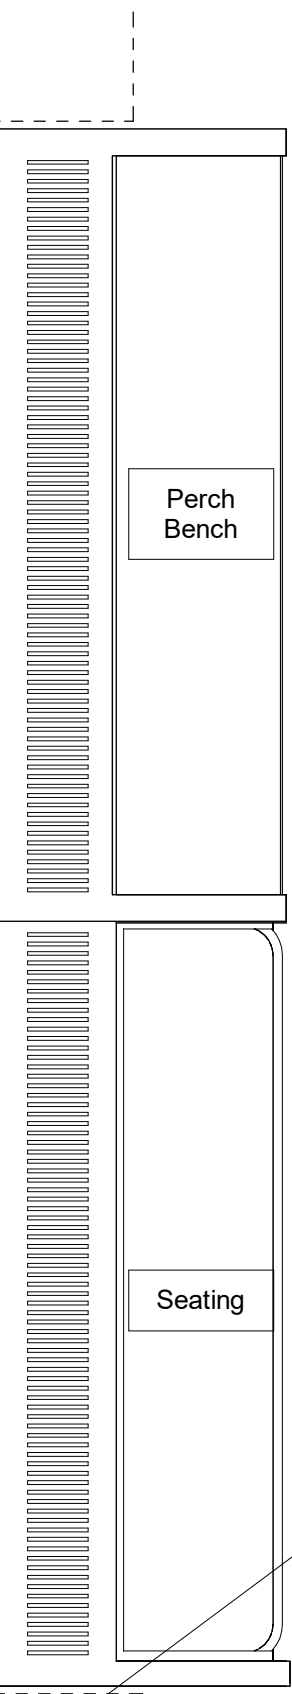


6 70606

All measurements to be reviewed on site. Joinery to be free standing with shadow gap detail between unit and perimeter wall.

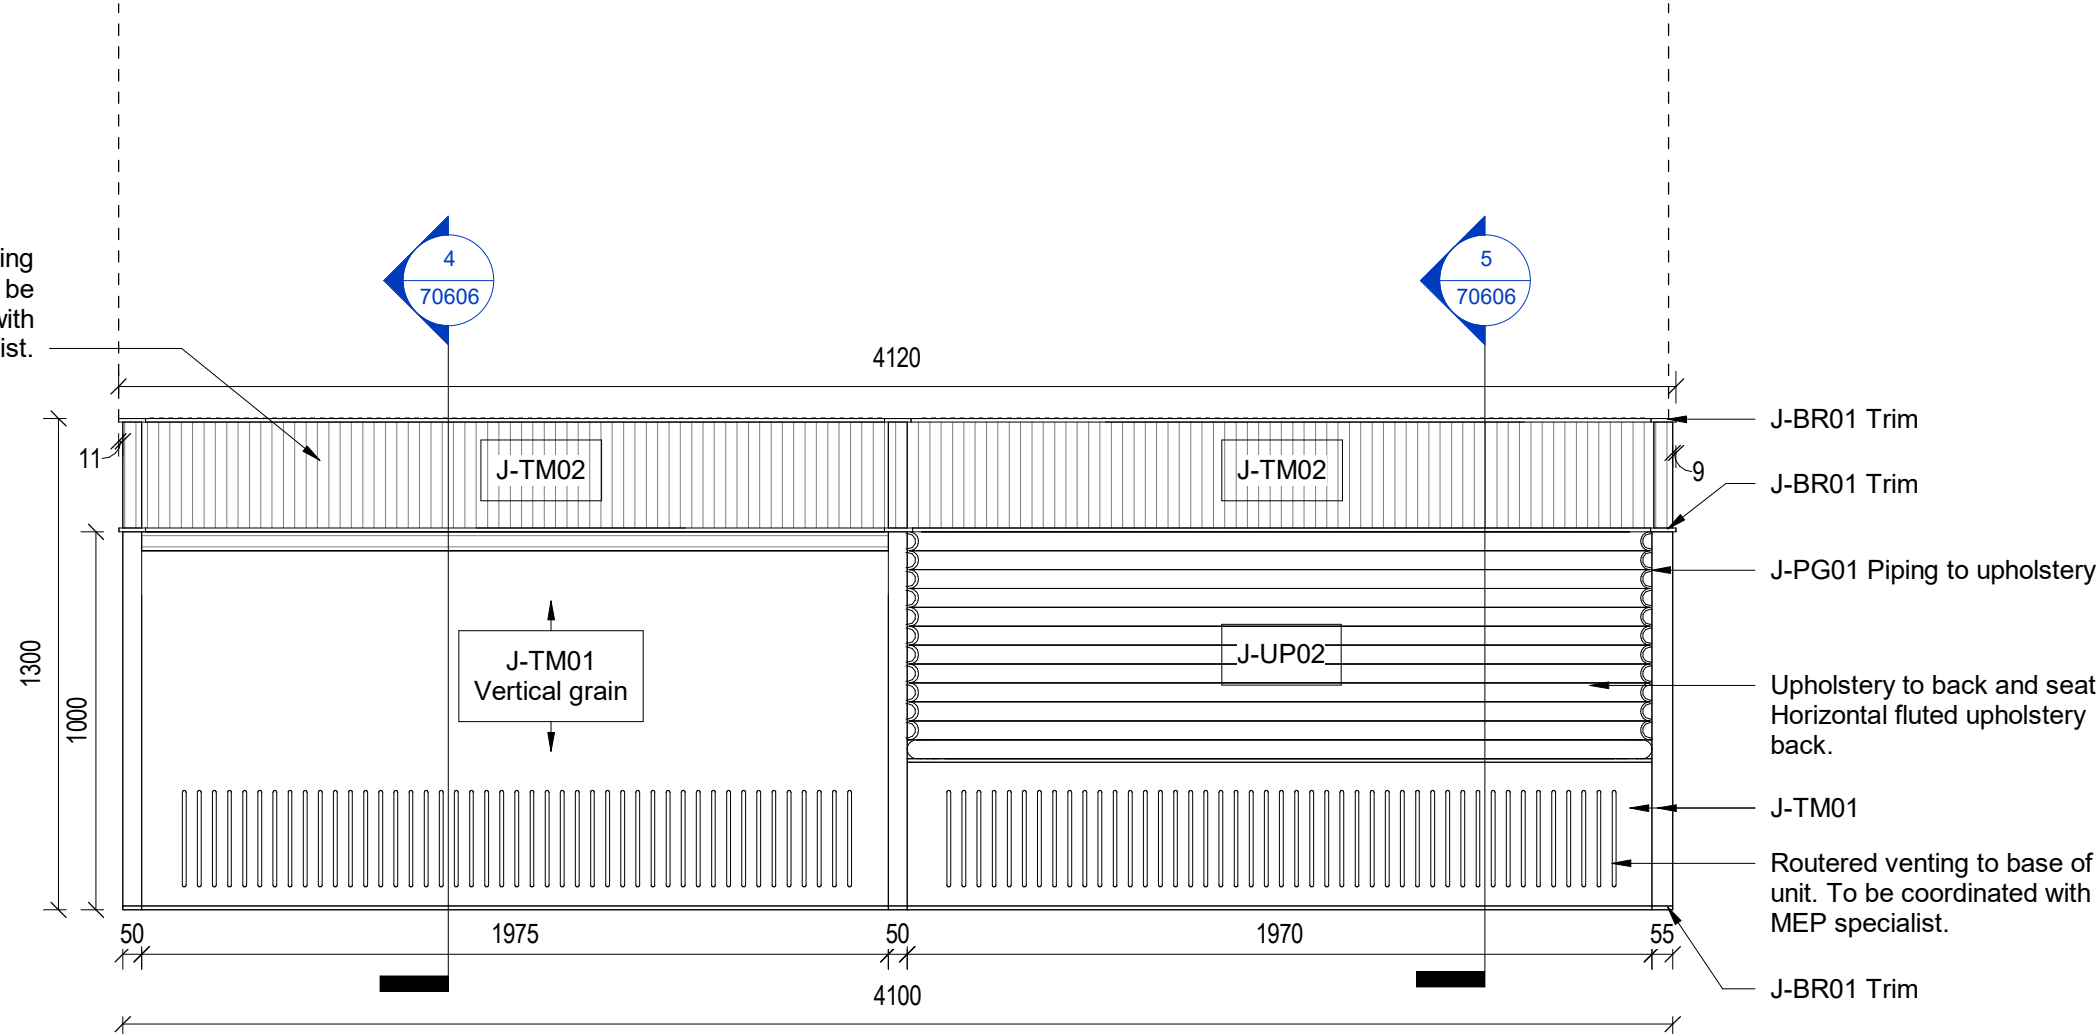


2 J06a - Window Joinery Elevation
1 : 20

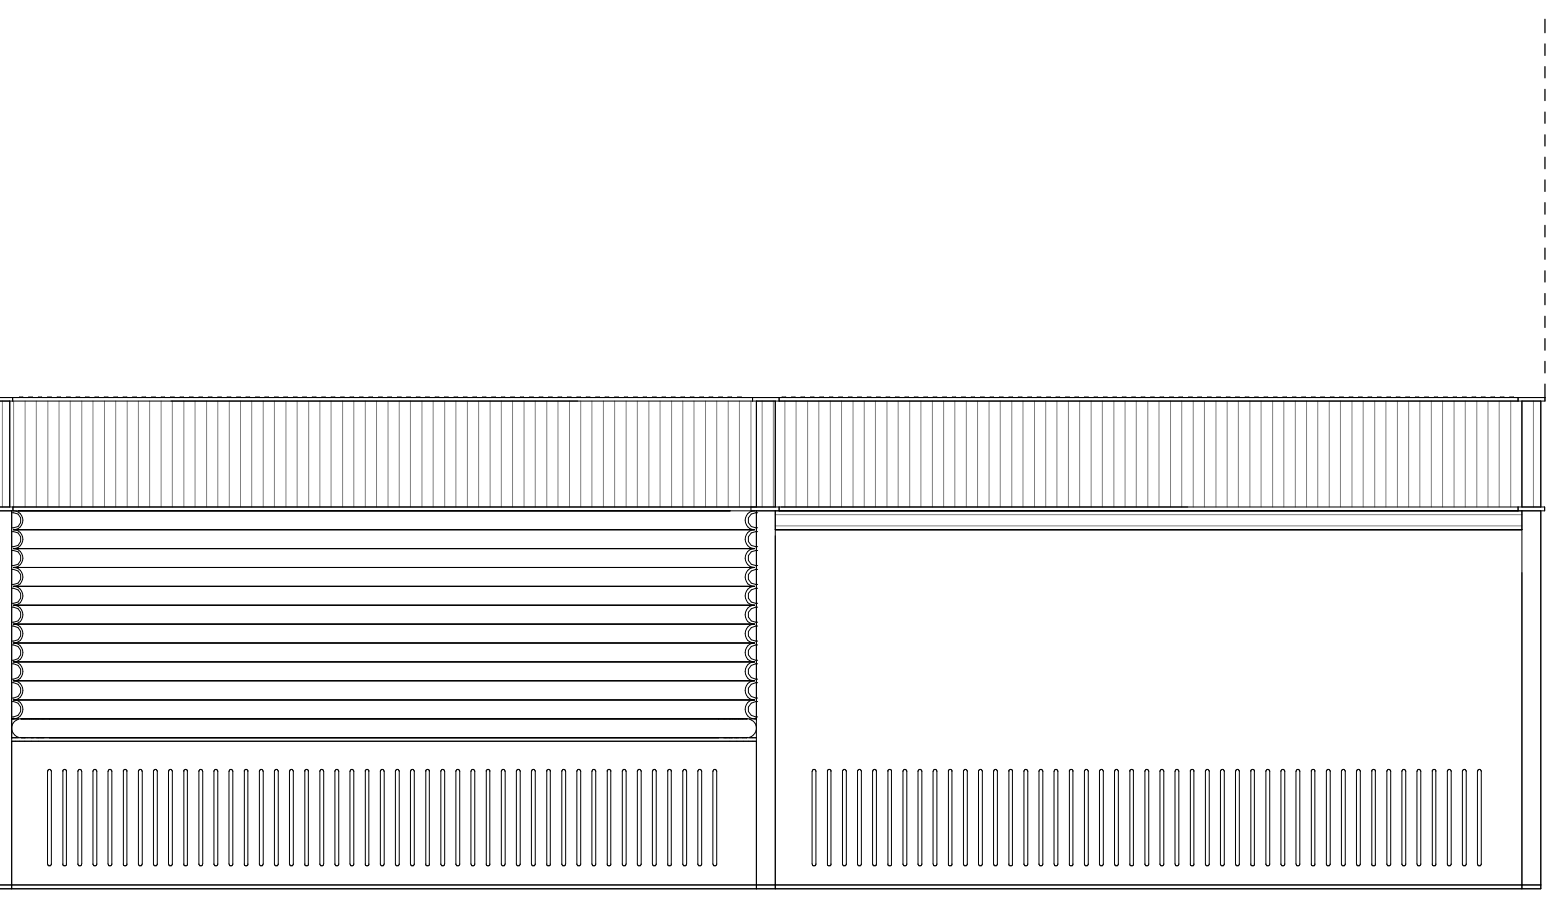

Joinery unit to match J06a but mirrored.


6 J06b - Window Bench Elevation
1 : 20

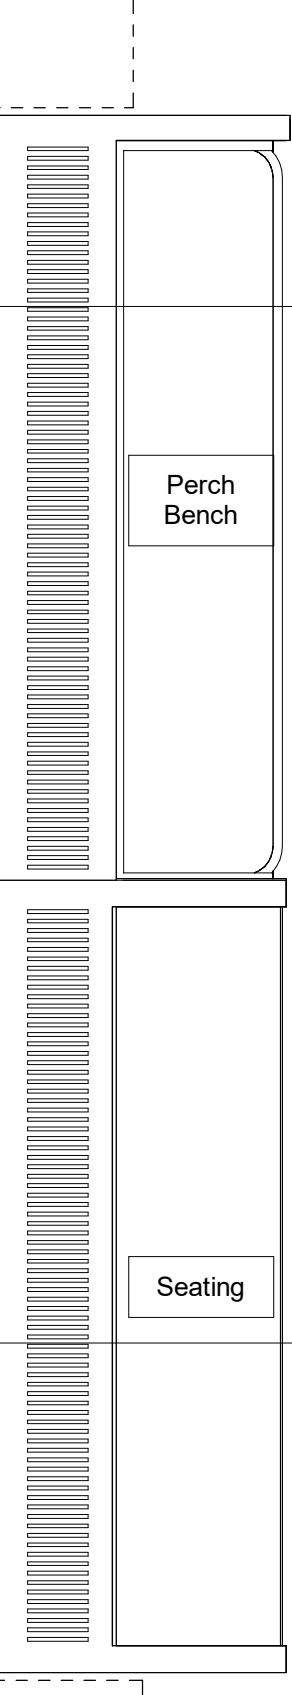


5 70606

4 70606


3 70606

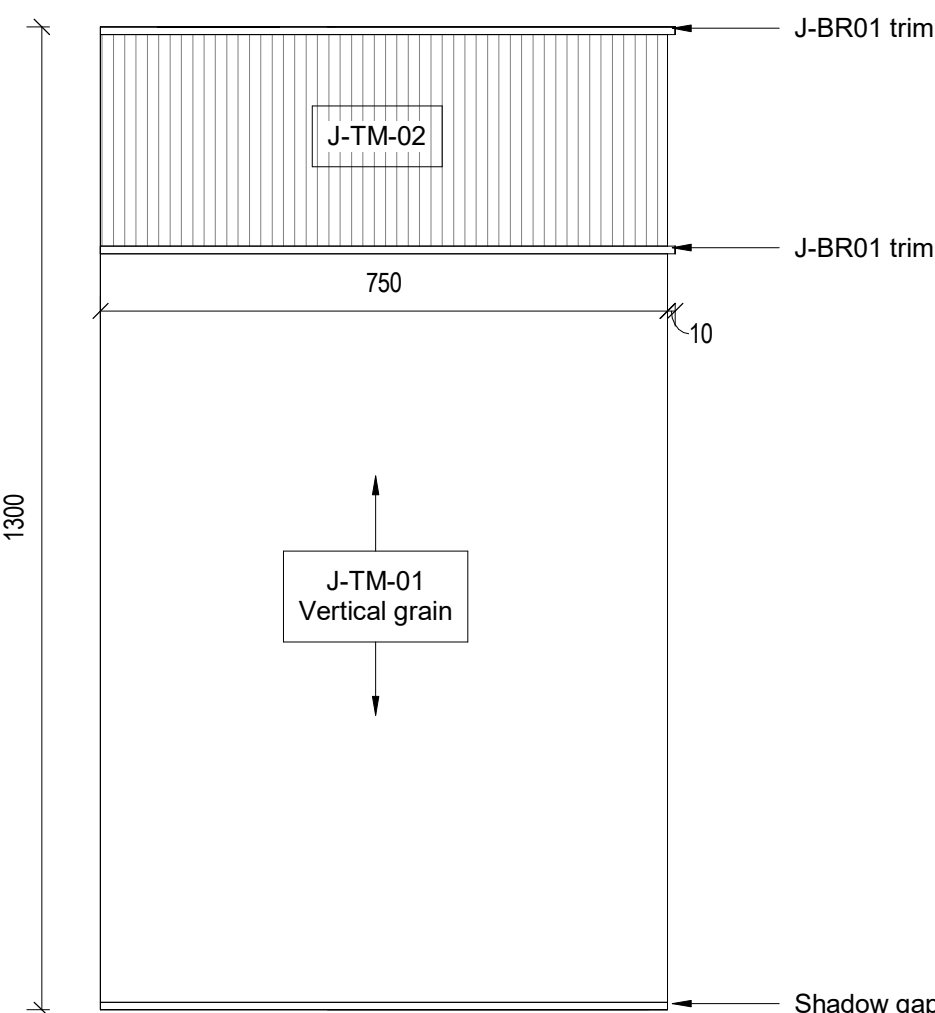

3 J06 - Window Bench Elevation
1 : 10

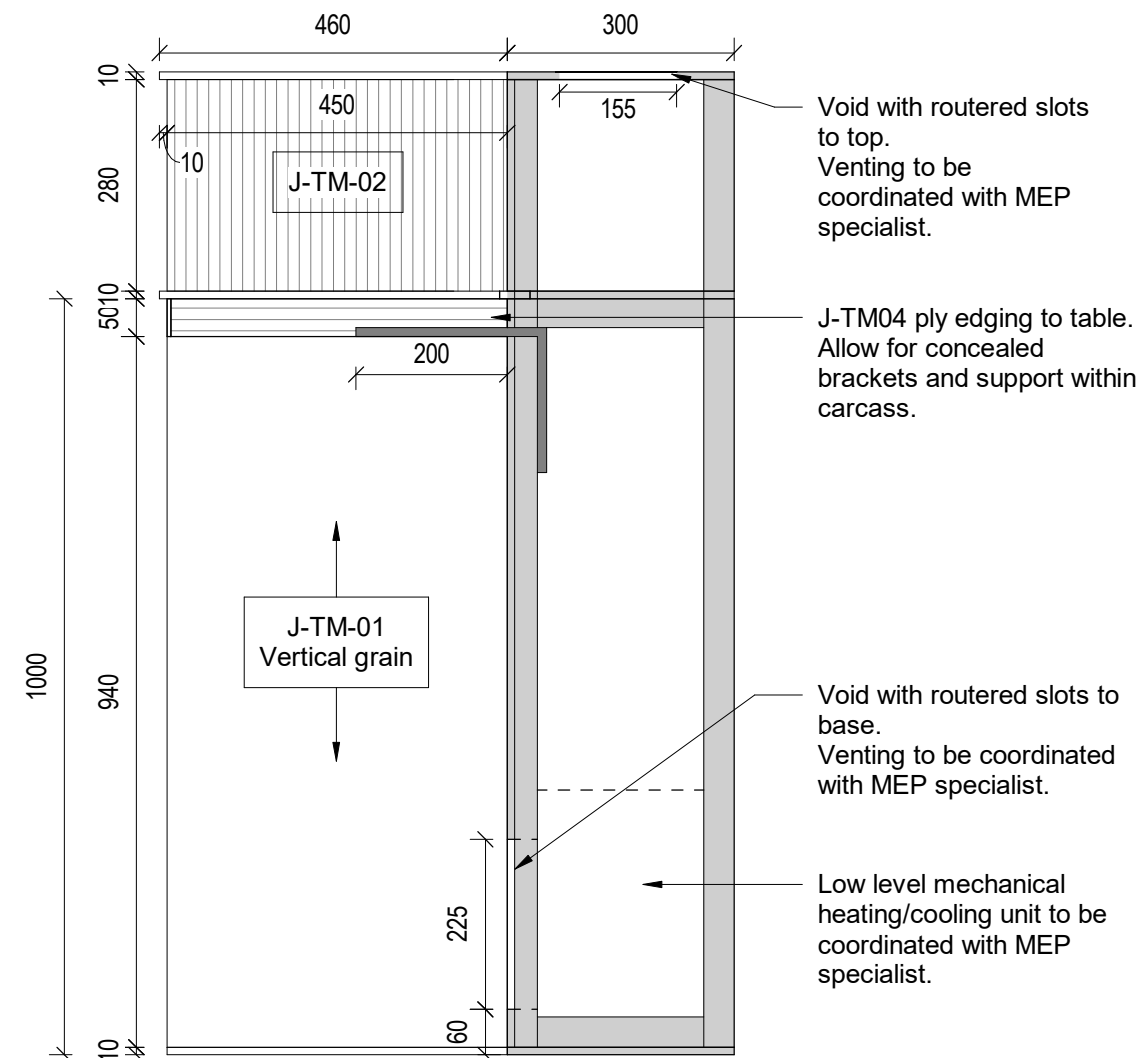

4 J06 - Table Section
1 : 10

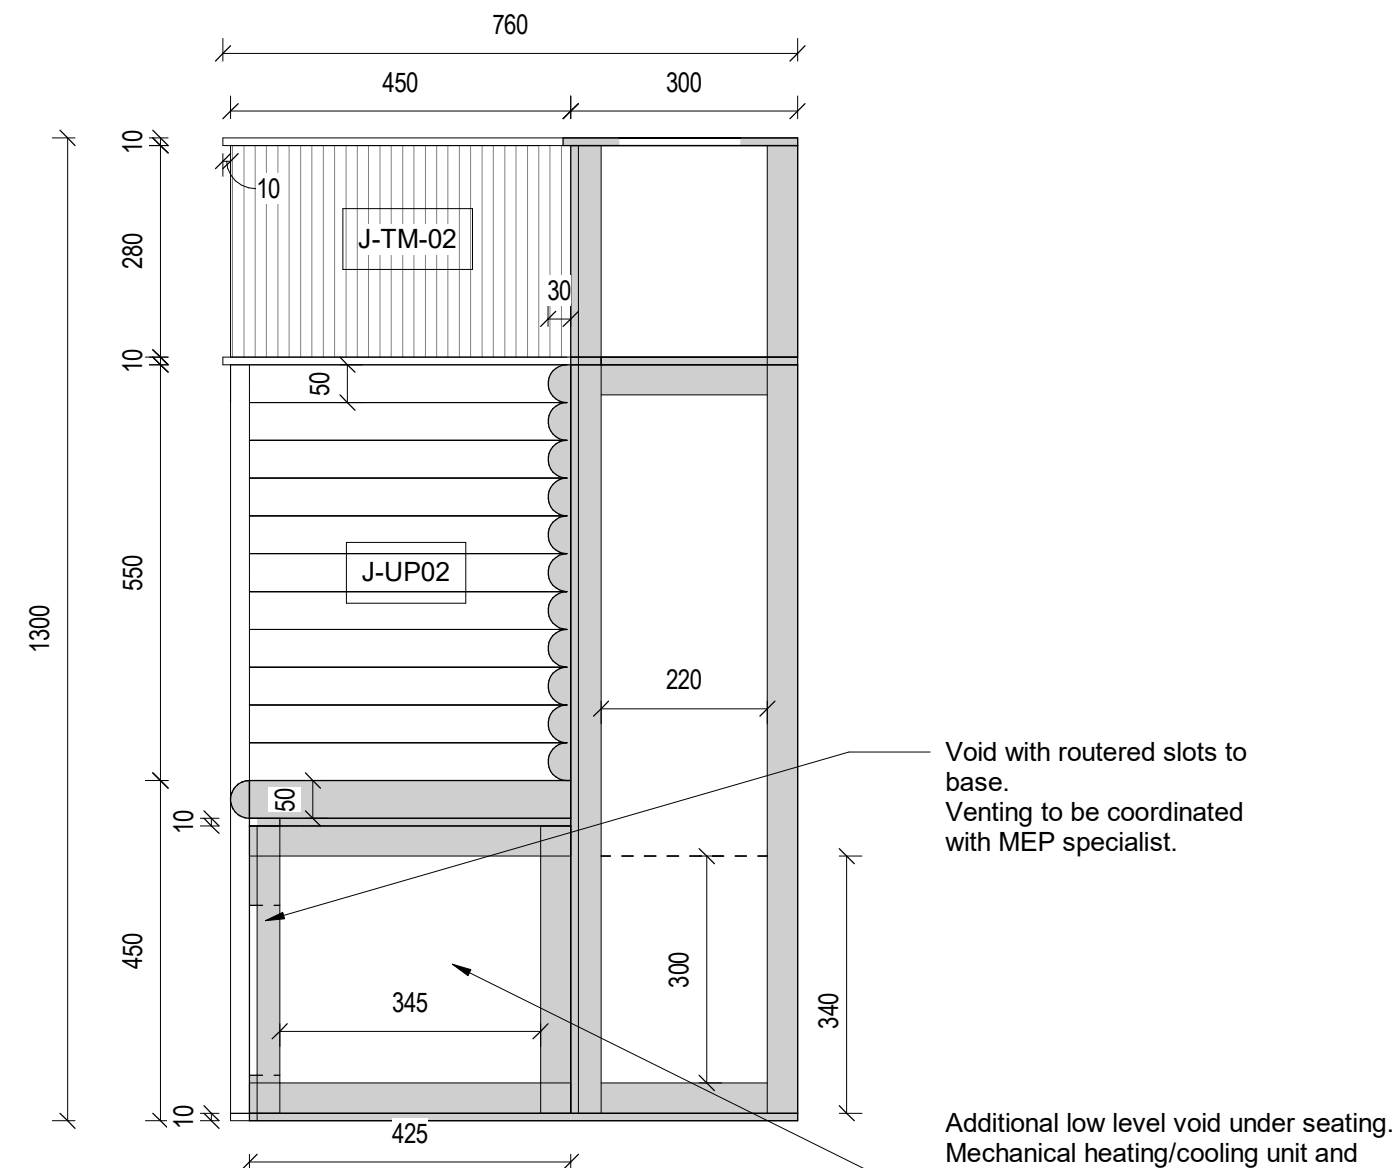

5 J06 - Seating Section
1 : 10

7 J06a&b Window Joinery Plan
1 : 20