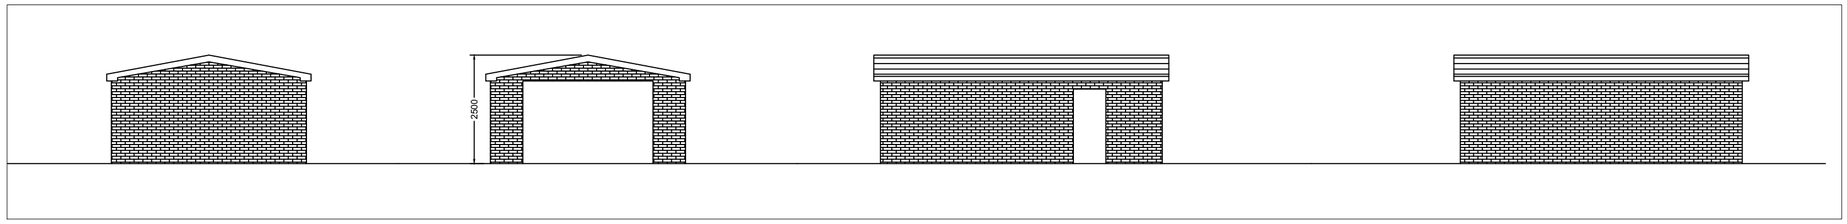

PROPOSED GARAGE ELEVATIONS (PROPOSAL 1)
SCALE 1:100

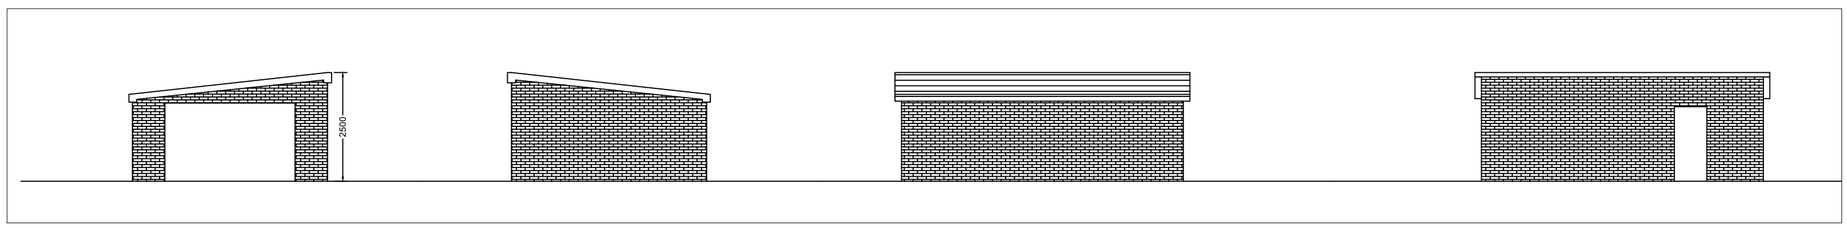

PROPOSED GARAGE ELEVATIONS (PROPOSAL 2)
SCALE 1:100

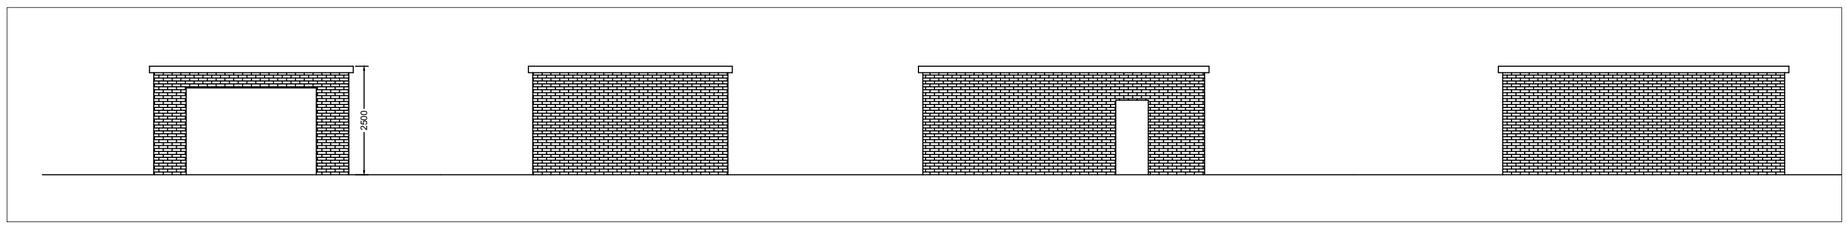

PROPOSED GARAGE ELEVATIONS (PROPOSAL 3)
SCALE 1:100

This drawing is the copyright of the ARCHITECTURAL CONSULTANT and no reproduction is allowed without prior permission. All Drawings must be checked and verified prior to commencement of work on site. All dimensions are in millimeters. Anyone using this drawing e.g. Contractor, Client, Supplier is to check all dimensions on site prior to carrying out work or ordering of materials. DO NOT SCALE FROM THIS DRAWING.

DRAWING ISSUE:
- [ ] DRAFT PROPOSALS
- [x] PLANNING APPROVAL
- [ ] BUILDING REGULATIONS
- [ ] TENDERING
- [ ] CONSTRUCTION

Drawing No. 9920/001	Client MS SVETANA CUESSAR 32 BUTTRESS STREET MANCHESTER M18 8EG	Scale See DWG @A2
Drawn By Z.S.	Project PROPOSED GARAGE	Revision A
Checked By Z.S.	Drawing Title PROPOSED ELEVATIONS	Date

Email: zahirsufi@gmail.com Tel: 07745056733