


Revision	Description	Date	Initials

Notes

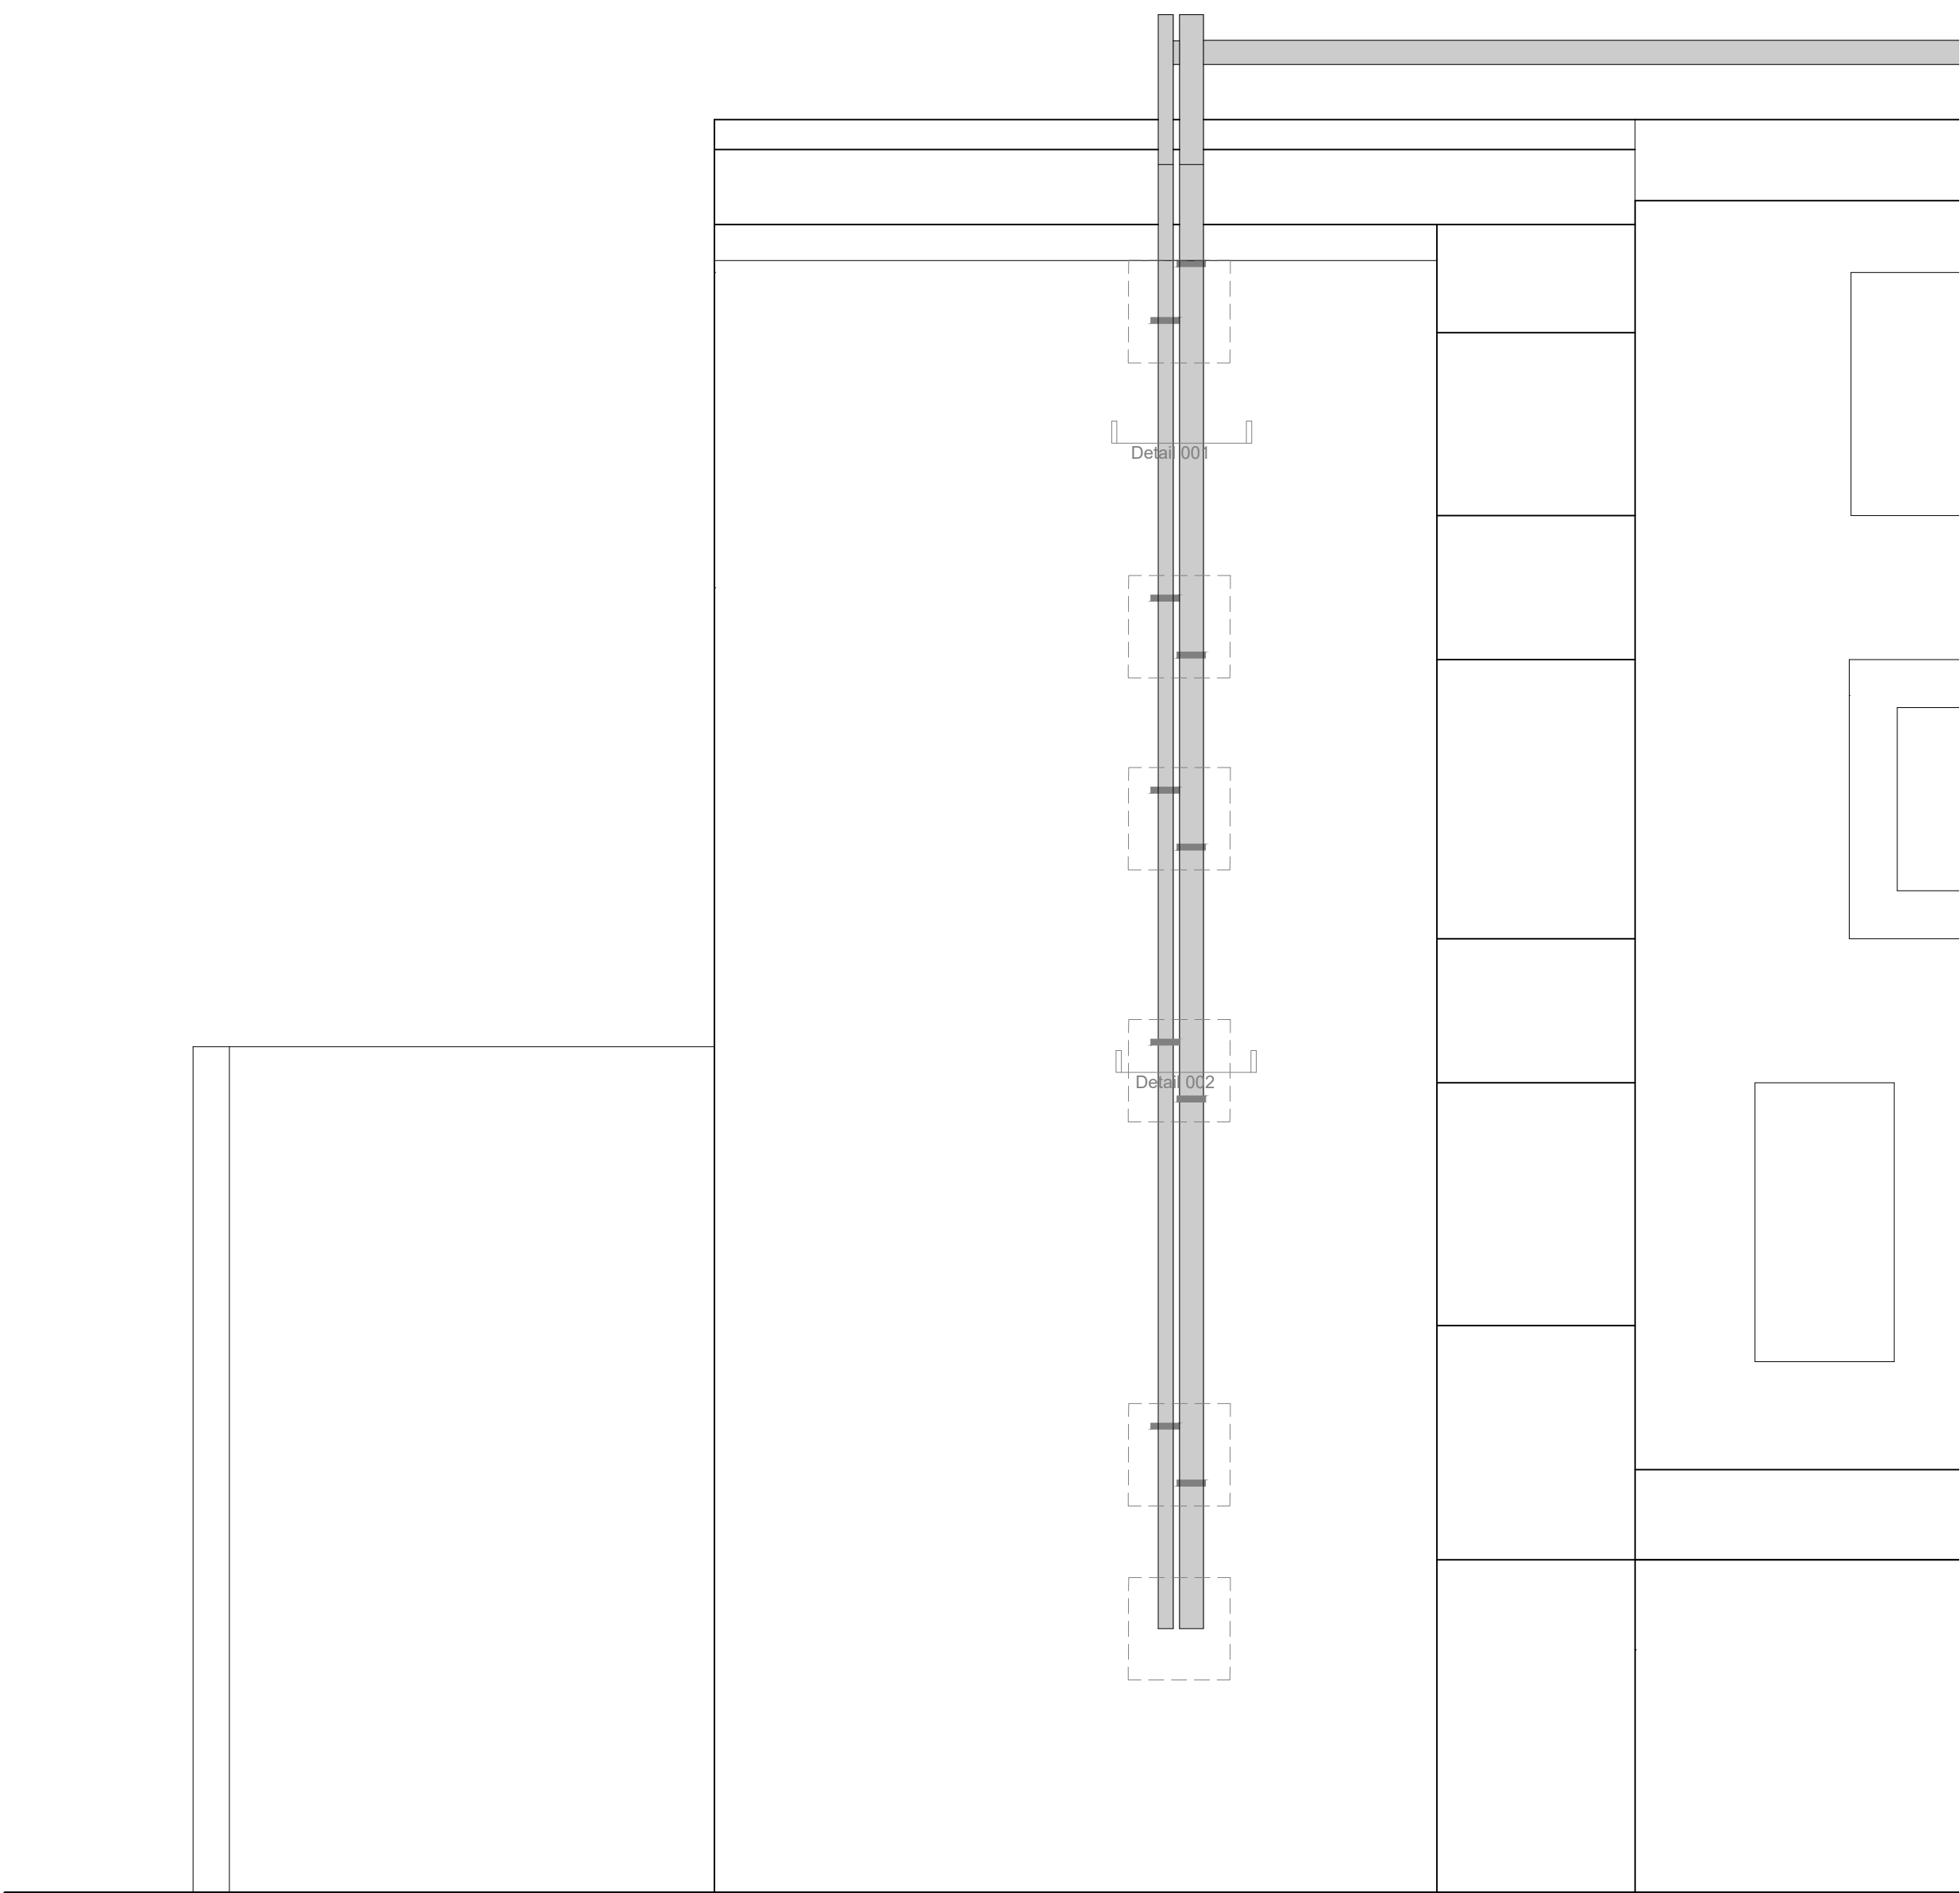

WEST ELEVATION
1:50

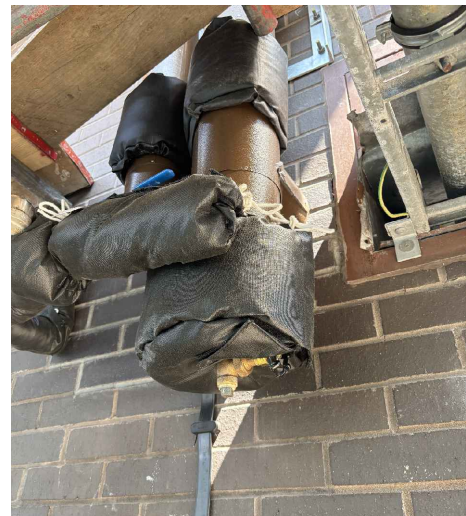
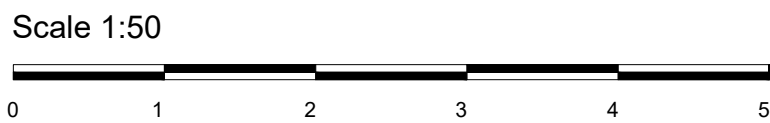


Image 01

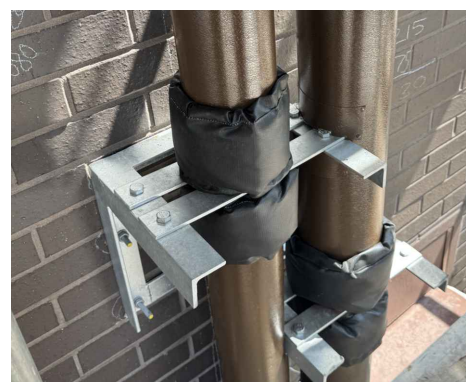


Image 02

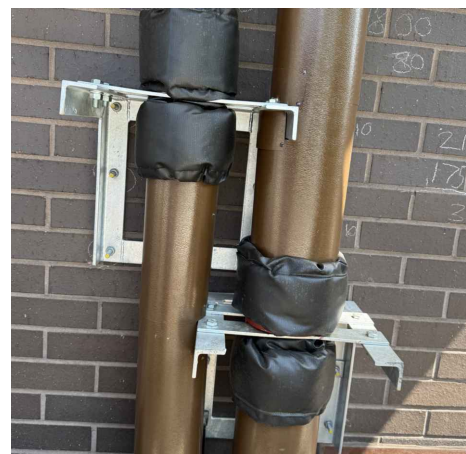


Image 03



Image 04



Image 05



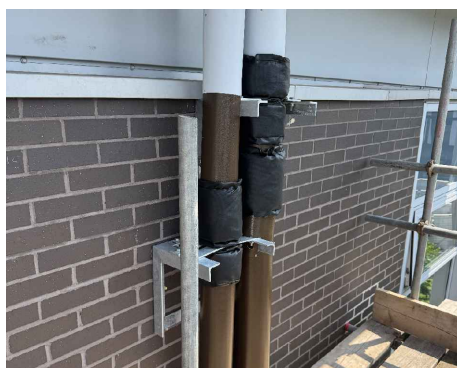



Image 06

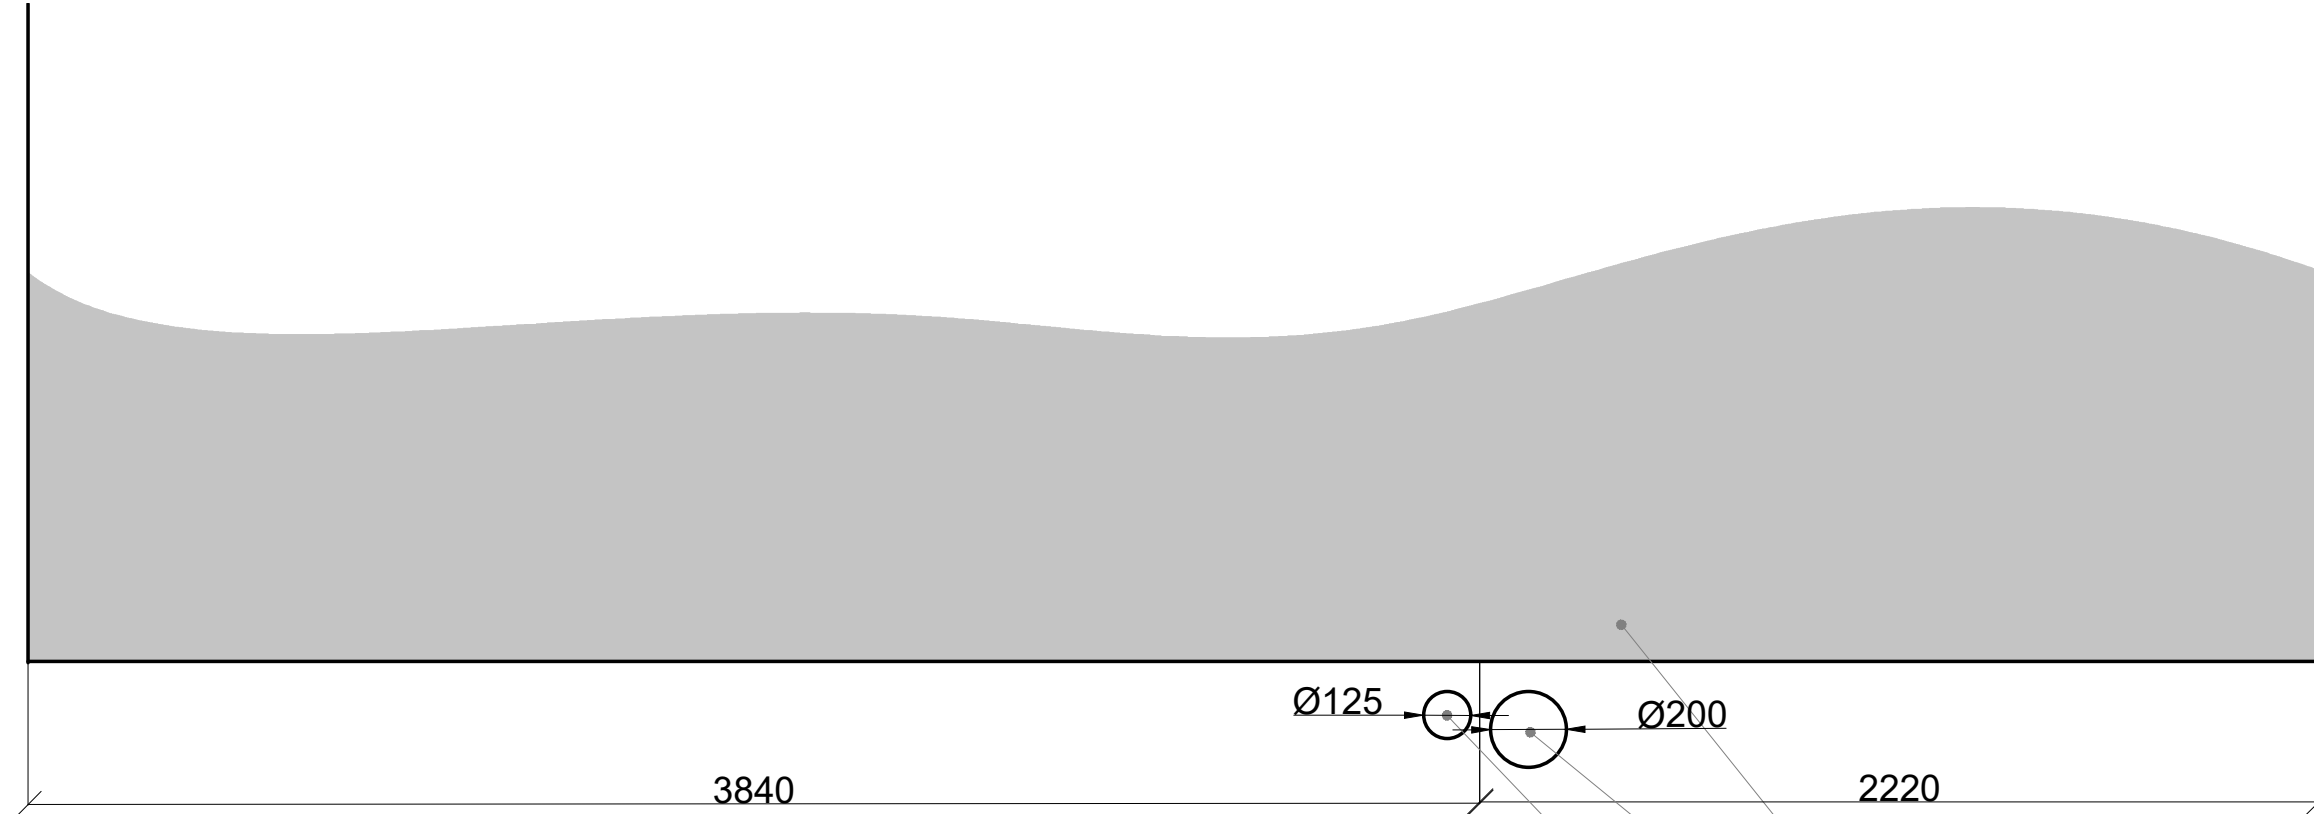

DETAIL 01
1:20

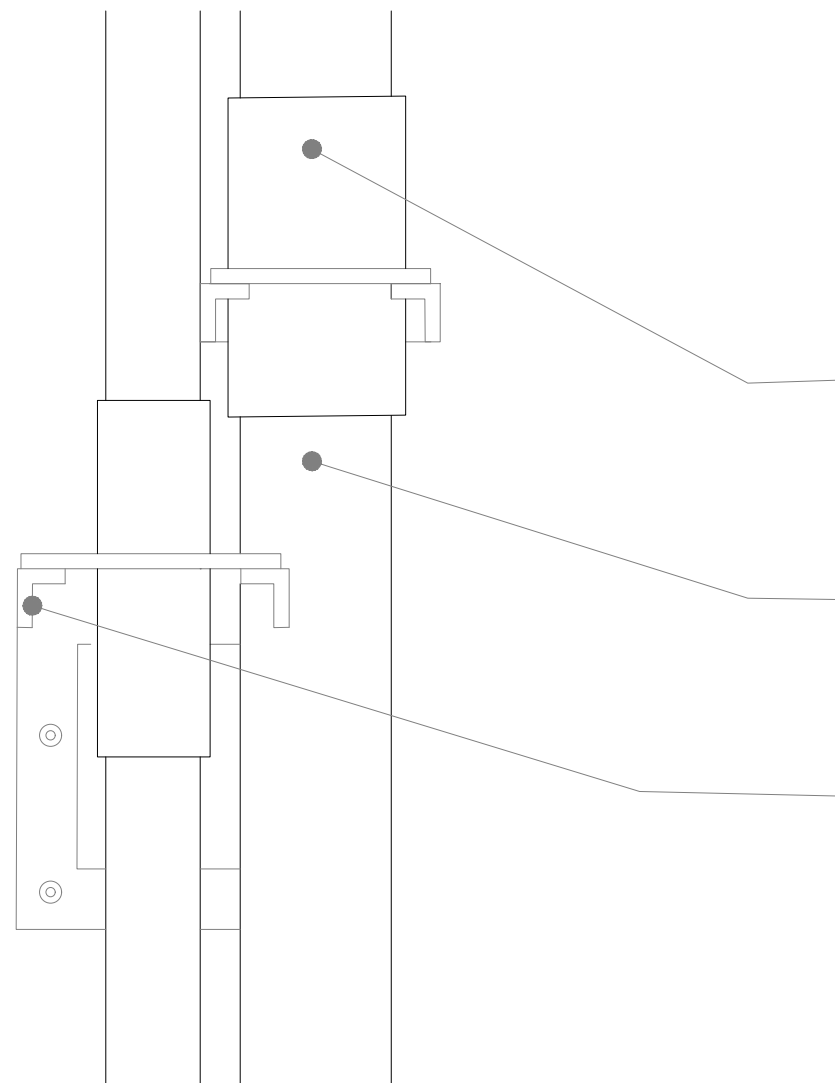

TYPICAL ELEVATION
DETAIL 02
1:10

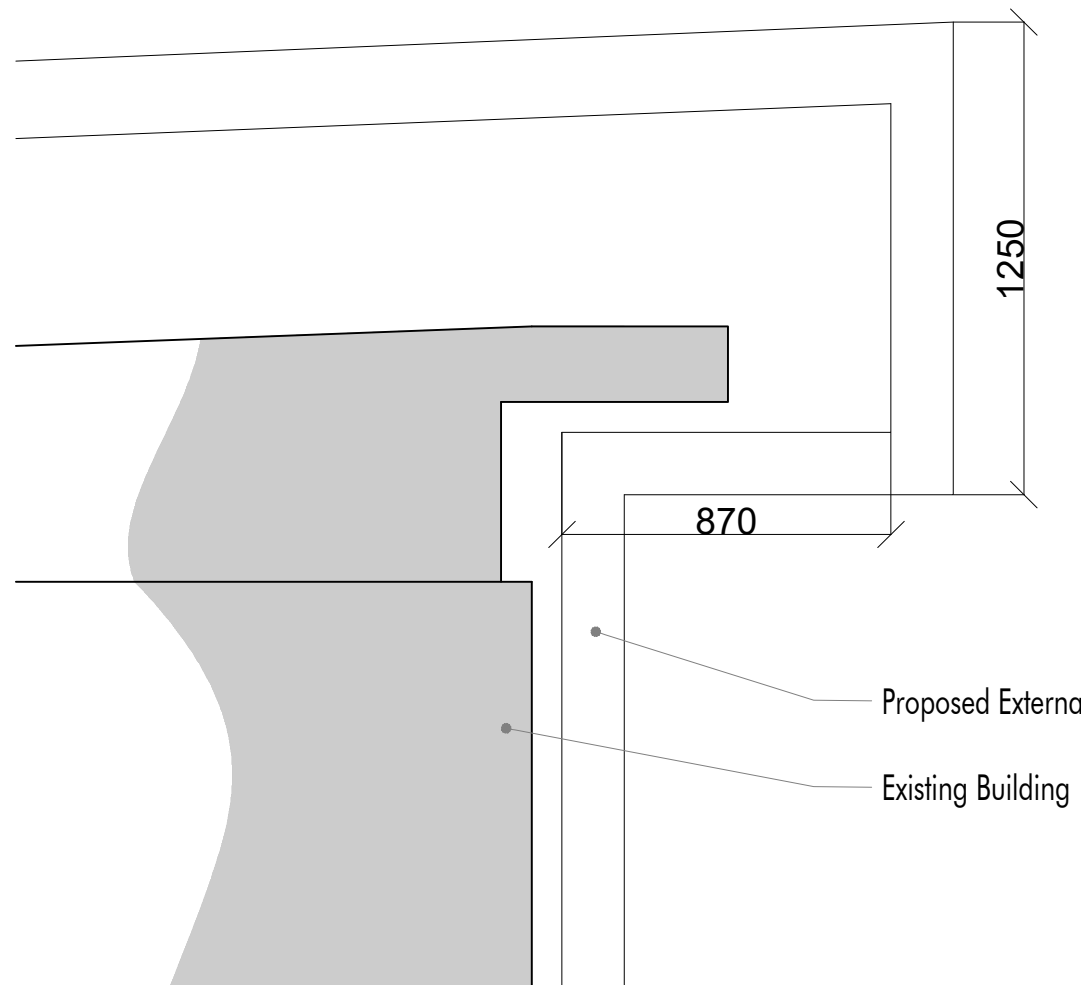

DETAIL 03
1:20