



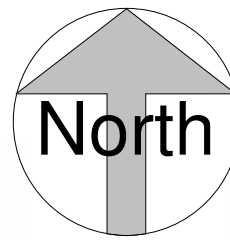

1:500

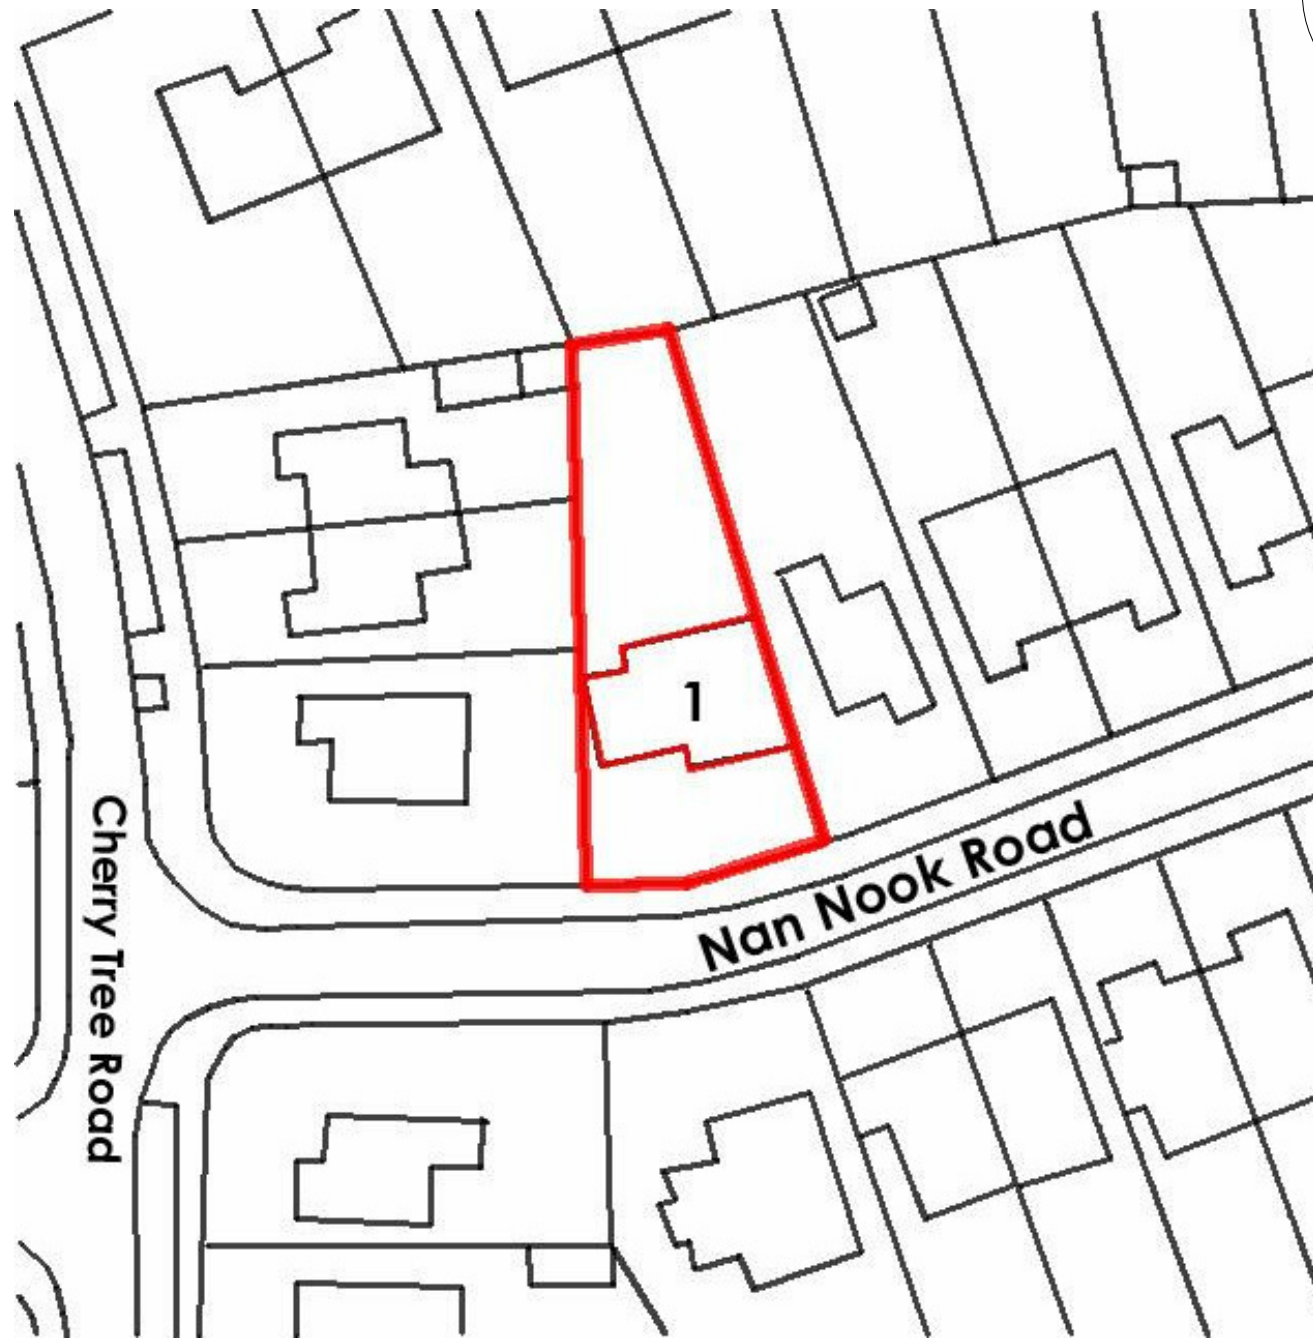

1:1250

0 6.3 m 12.5 m 25.0 m
SCALE: 1:500

0 15.6 m 31.3 m 62.5 m
SCALE: 1:1250

**RNT Developments &
Construction Ltd**

info@rntdevelopments.co.uk

NOTES

Drawing indicates intent only.
All measurements to be checked on site by Contractor.
Report any discrepancies to the Client.
All construction should be agreed with the client prior to
the commencement of any works.

PROJECT

1 Nan Nook Rd

SHEET

Block Plans

CLIENT

Mr Sunil Thomas

Date
Issue Date

Scale (@ A3)

DRAWING NUMBER

0031-03