




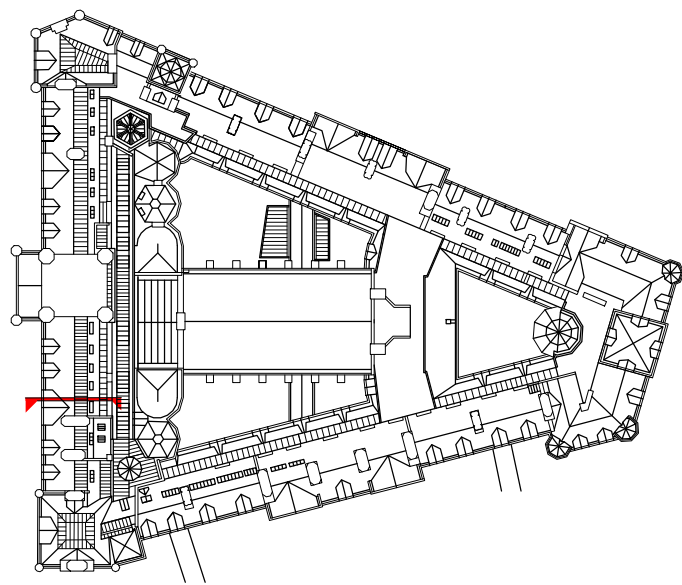


Key plan\_Section AK  
1 : 1250

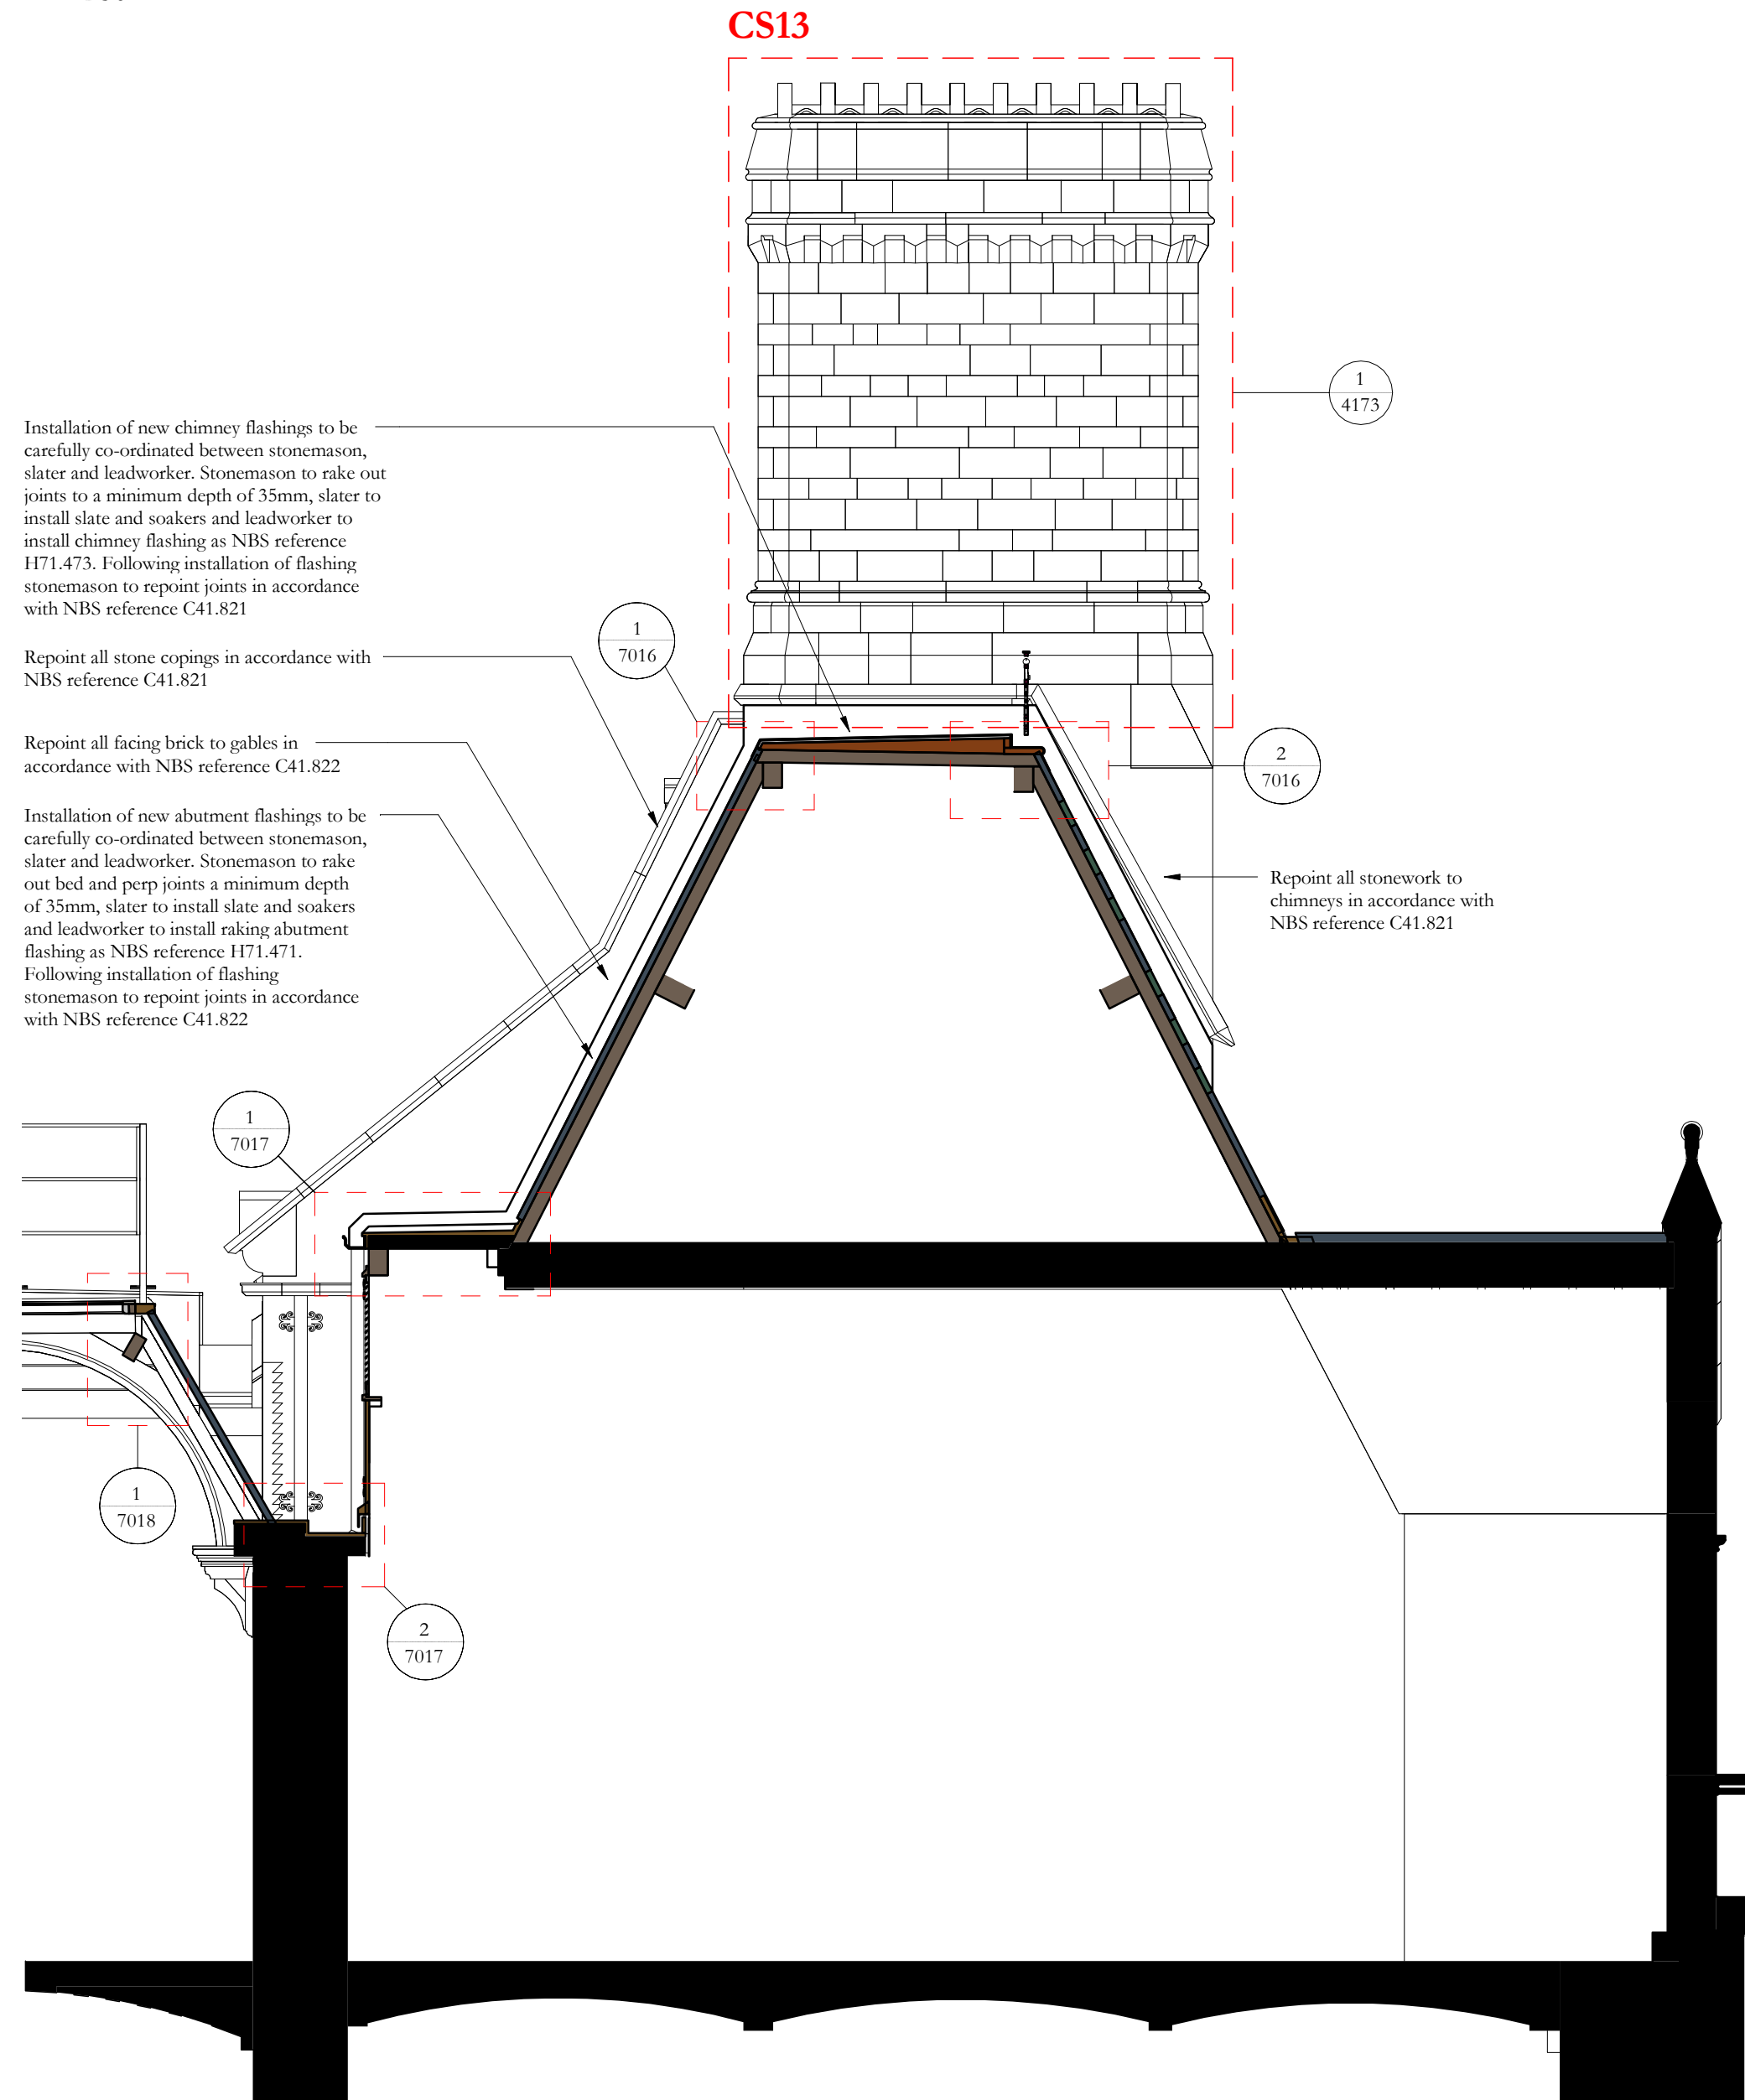

Section AK  
1 : 50

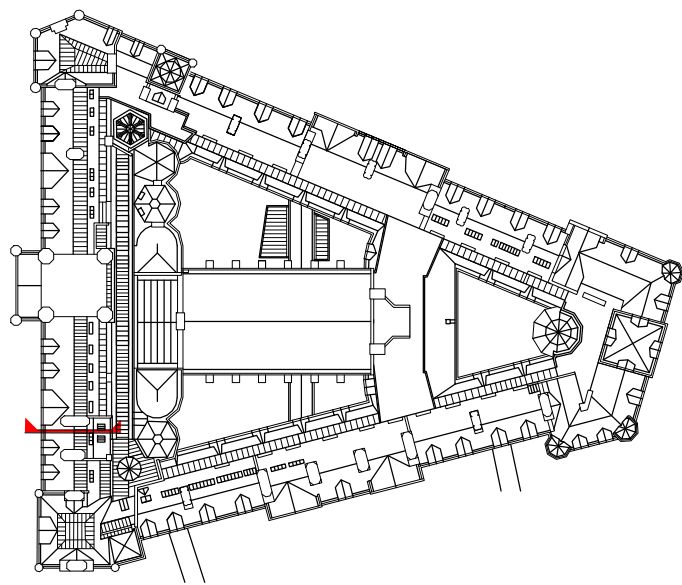

Key plan\_Section AL  
1 : 1250

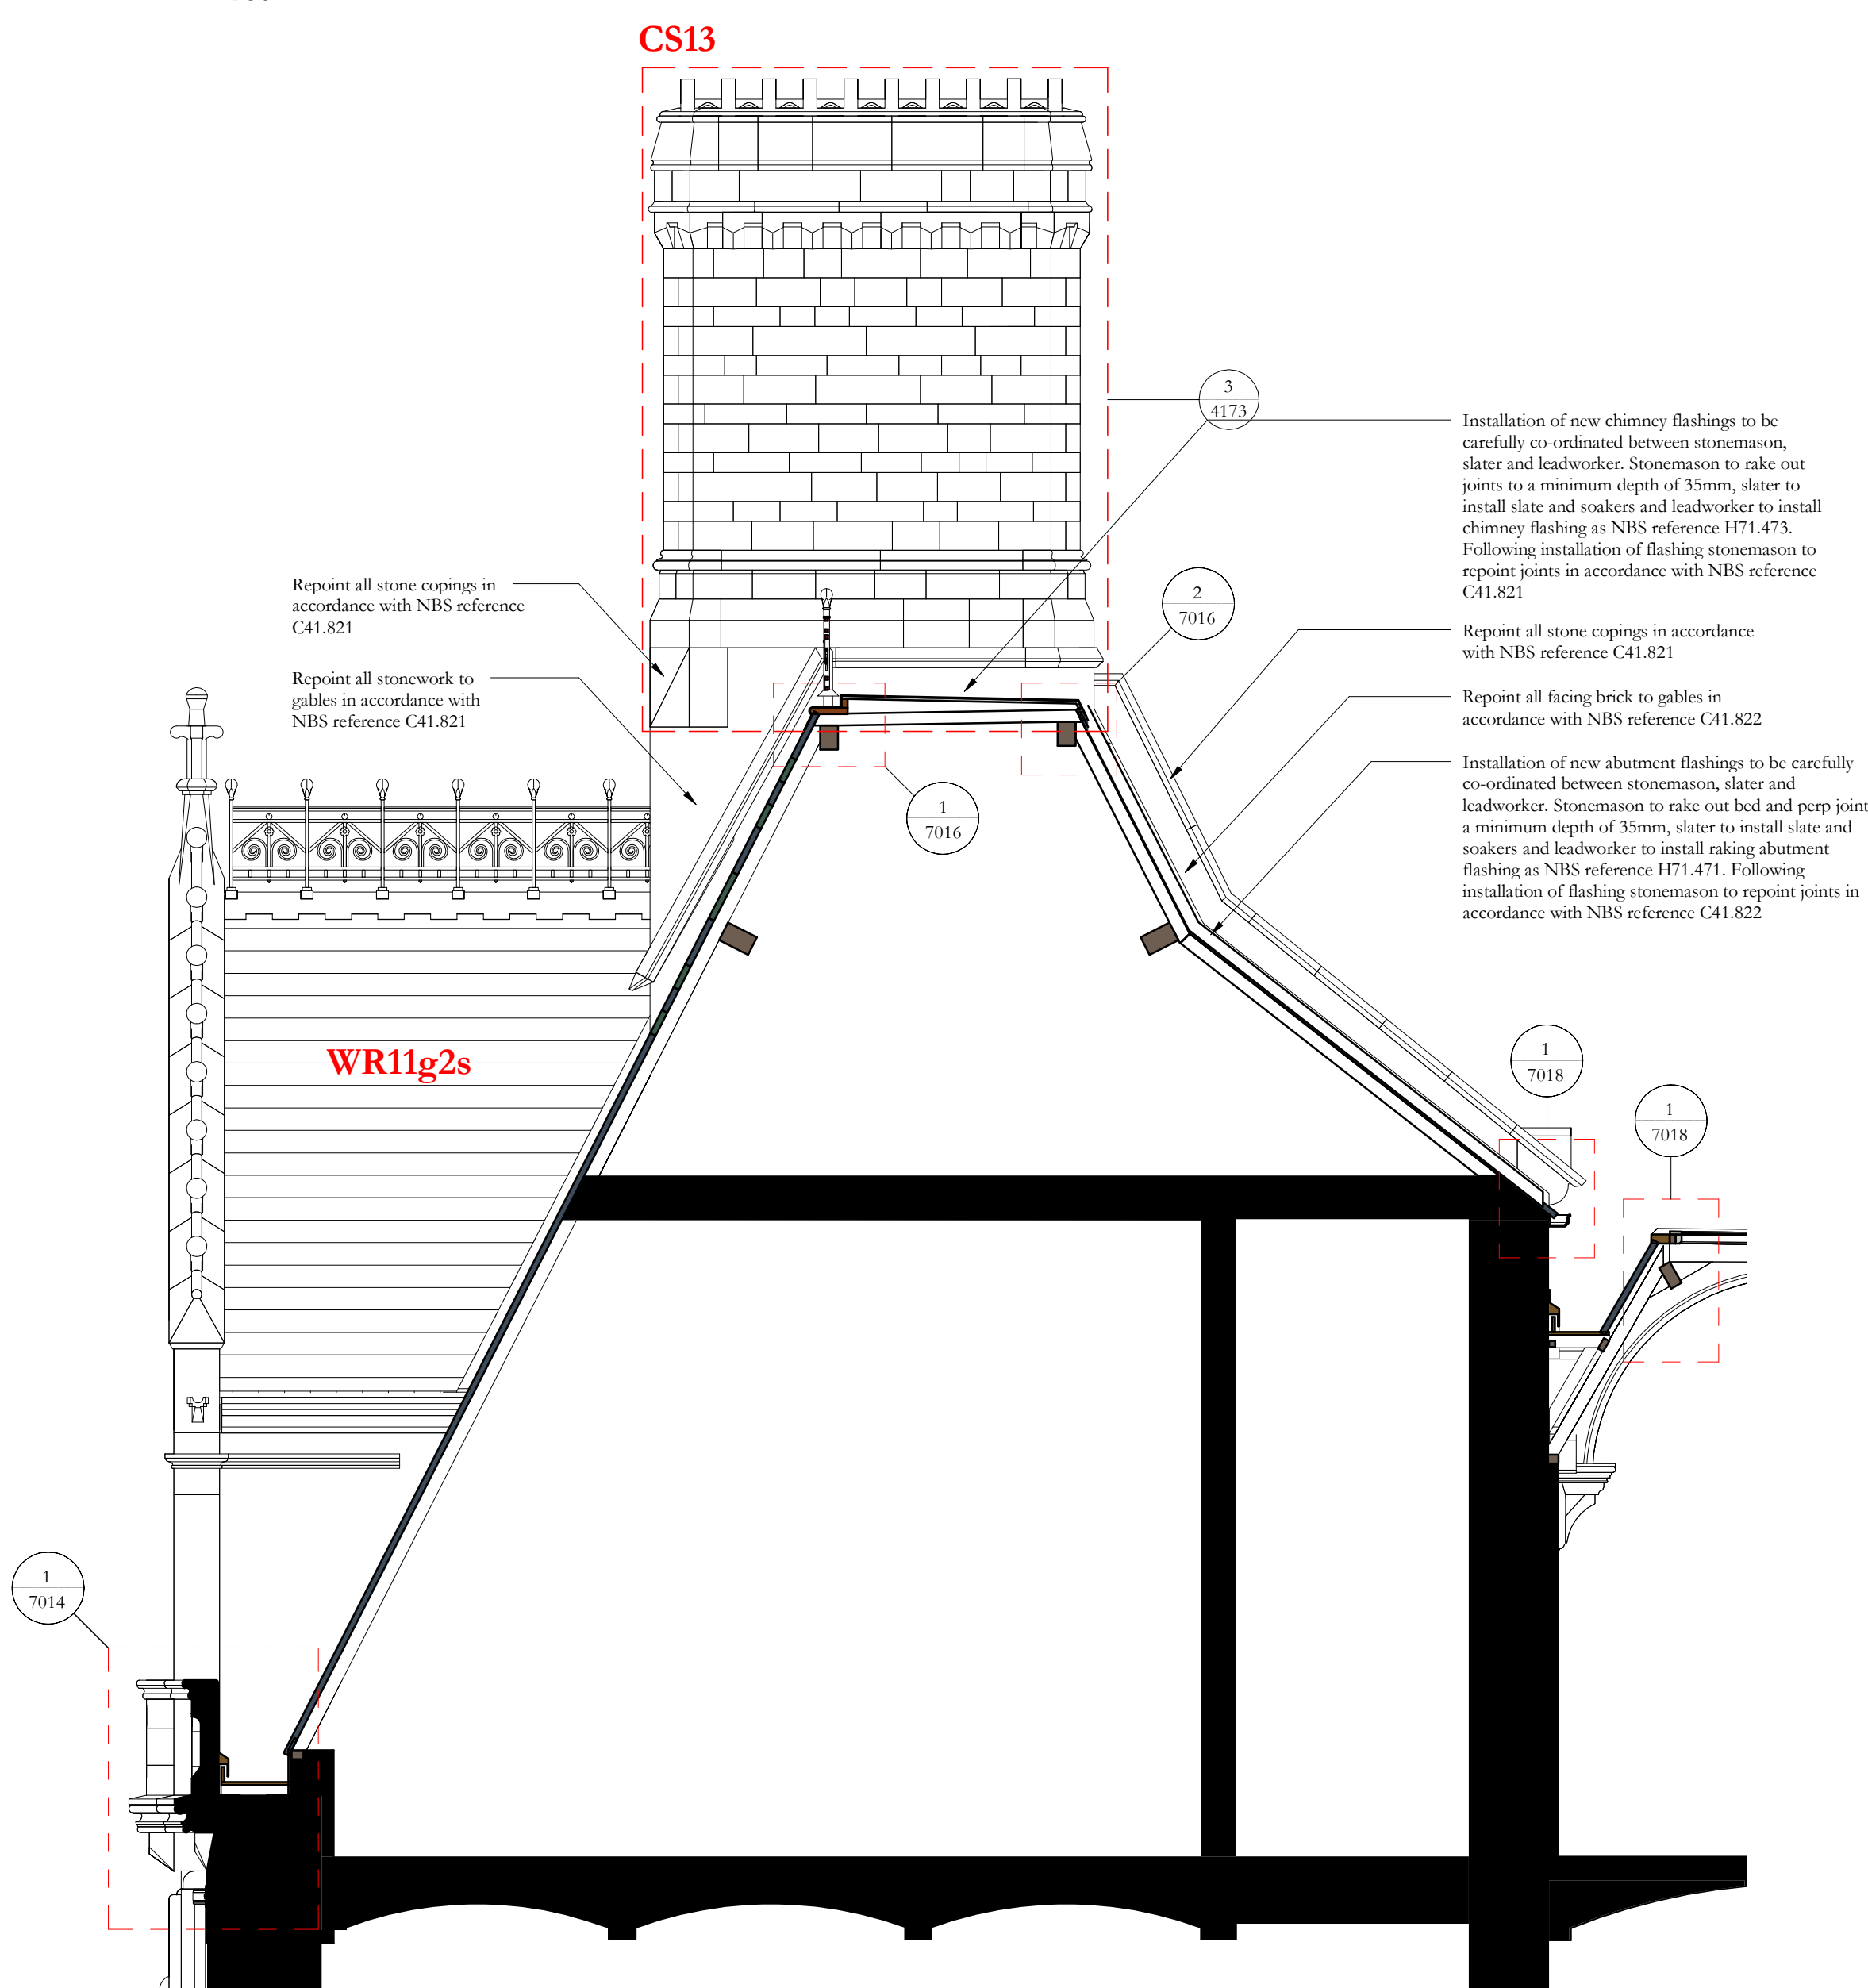

Section AL  
1 : 50

| Scale Bars to be used as guidance only - refer to sheet size below |    |      |      |      |      |      |      |      |      |
|--------------------------------------------------------------------|----|------|------|------|------|------|------|------|------|
| 1:100                                                              | mm | 1000 | 2000 | 3000 | 4000 | 5000 | 6000 | 7000 | 8000 |
| 1:200                                                              | mm | 1000 | 2000 | 3000 | 4000 | 5000 | 6000 | 7000 | 8000 |
| 1:500                                                              | M  | 15   | 30   | 45   | 60   | 75   | 90   | 105  | 120  |
| 1:1250                                                             | M  | 10   | 20   | 30   | 40   | 50   | 60   | 70   | 80   |

Notes:  
Drawings are based on survey data and may not accurately represent what is physically present.  
Do not scale from this drawing. All dimensions are to be verified on site before proceeding with the work.  
All dimensions are in millimeters unless noted otherwise.  
Purcell shall be notified in writing of any discrepancies.


Key Plan

Revision 01:  
Reissued for construction no change

|       |            |          |       |                            |
|-------|------------|----------|-------|----------------------------|
| 01    | 06/04/2021 | GR       | TK    | See note in revision cloud |
| -     | 15/01/2020 | GR       | TK    | First Issue                |
| ISSUE | DATE       | APPROVED | DRAWN | DESCRIPTION                |



OUR  
TOWN  
HALL  
PROJECT

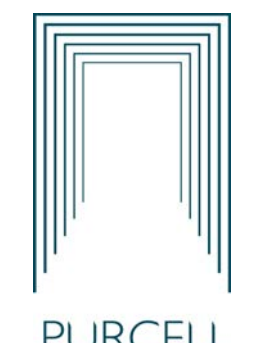

PURCELL

Project Office, Town Hall, MANCHESTER M60 2L1  
+44 (0) 7970 097 432  
www.purcelluk.com

|                |                                             |
|----------------|---------------------------------------------|
| PROJECT STATUS | Riba Stage 5                                |
| CLIENT         | Manchester City Council                     |
| PROJECT        | Our Town Hall                               |
| DRAWING TITLE  | General Arrangement Roof Sections AK and AL |
| SIZE & SCALE   | A1:As indicated                             |
| DRAWING STATUS | S4 - Construction                           |

|             |                             |
|-------------|-----------------------------|
| JOB NUMBER  | 236959                      |
| DRAWING NO. | OTH-PUR-TH-RF-DWG-A-4378 01 |