


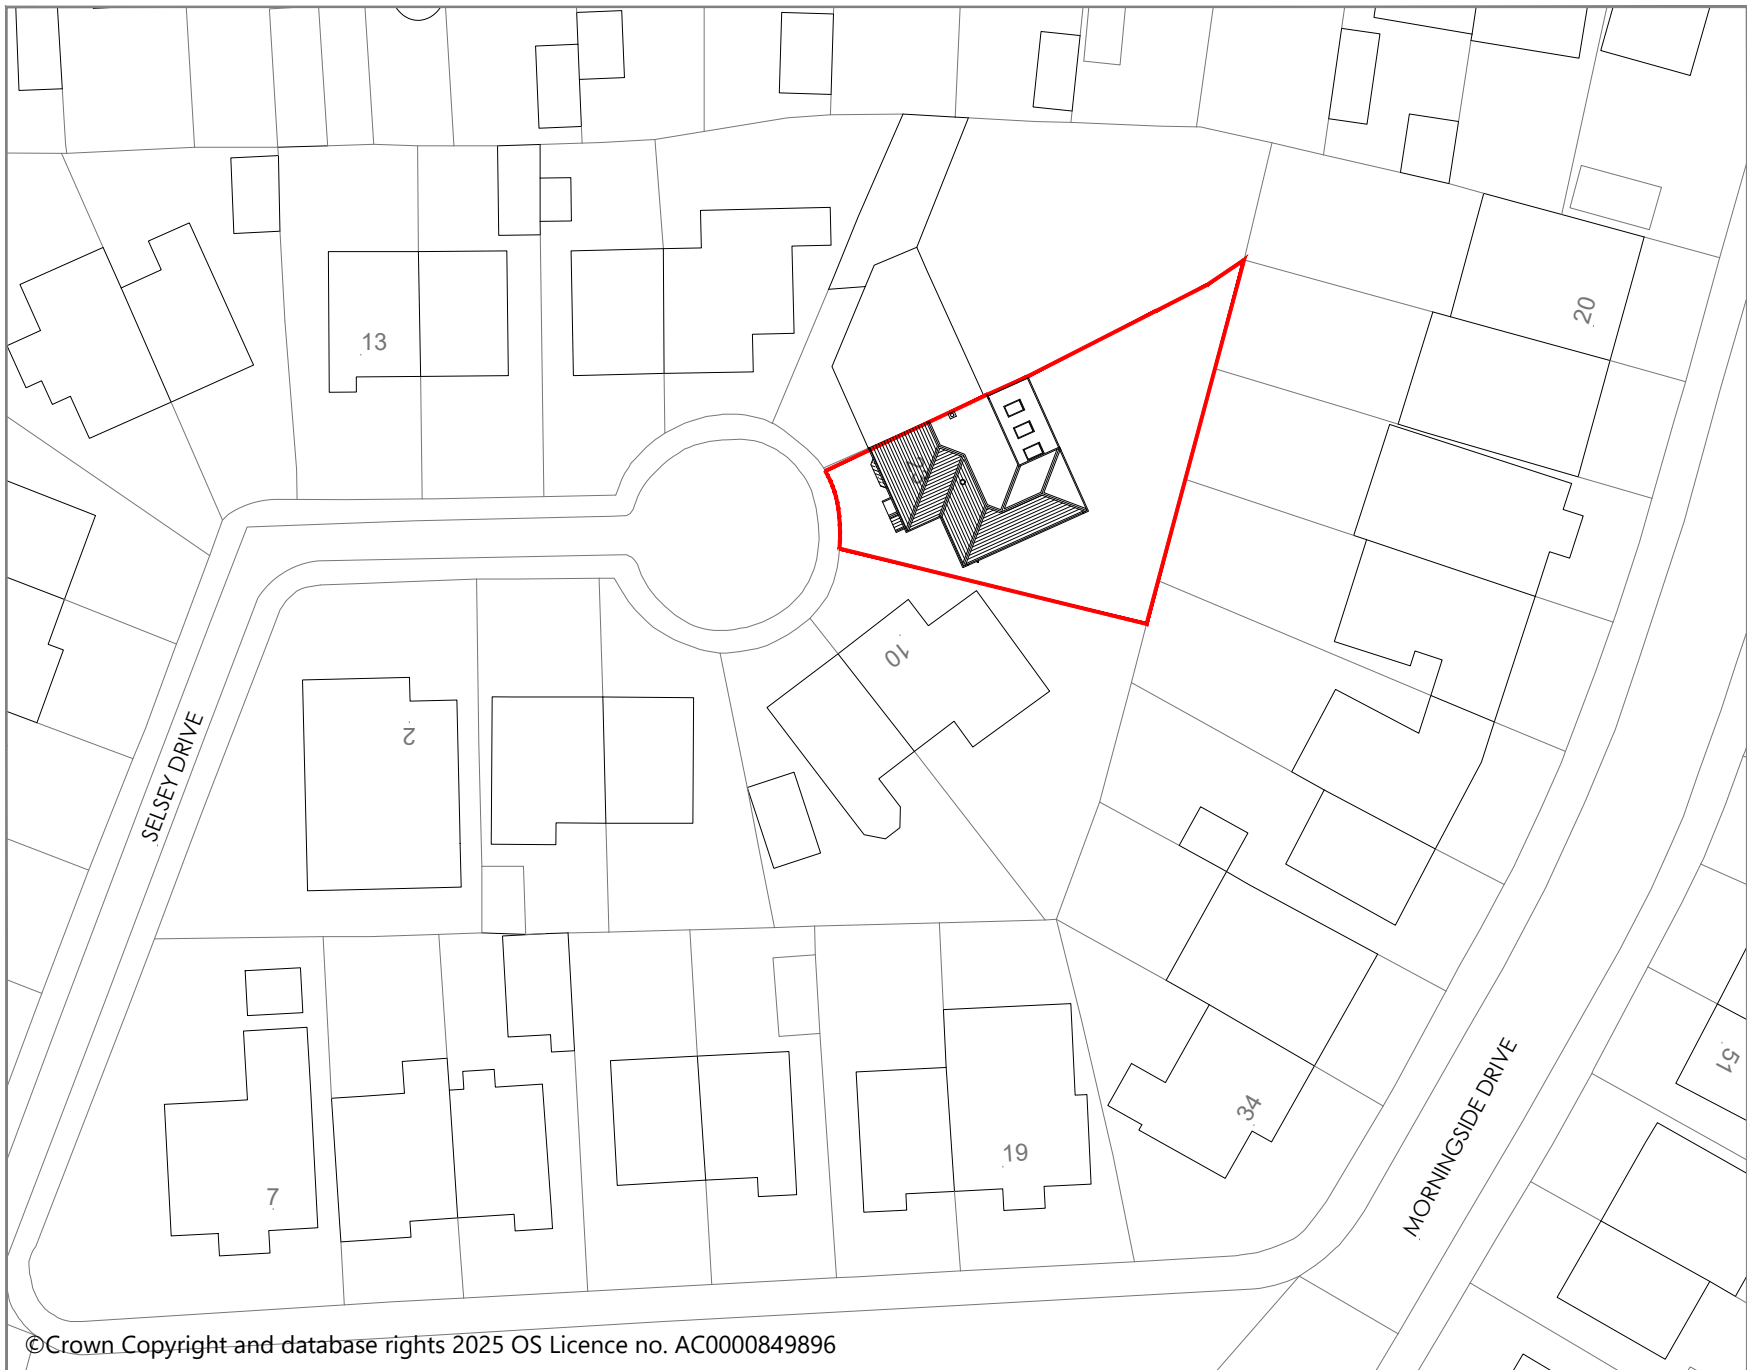

©Crown Copyright and database rights 2025 OS Licence no. AC0000849896

5 2 0 5 10 20 50m

1:500

10 5 0 10 20 30 40 50 100m

1:1250



Indicative
True
North

Planning drawings

Legend

Site Boundary

Rev ref	Description	Date
Project	Ground floor wraparound and first floor side & rear extension.	
Site Address	23 Selsey Dr, East Didsbury, Manchester, M20 5WW	
Client	Mr & Mrs Larkin	
Drawing status	Planning	
Drawing title	Proposed block plan	
Date	June 2025	
Scale	1:500 @ A4	
Dwg No.	2025-1916-P-107-BP	Rev -