PROPOSED PLAN DETAIL
SHOWING AREA WHERE SIGN IS PROPOSED
1:20 @ A1



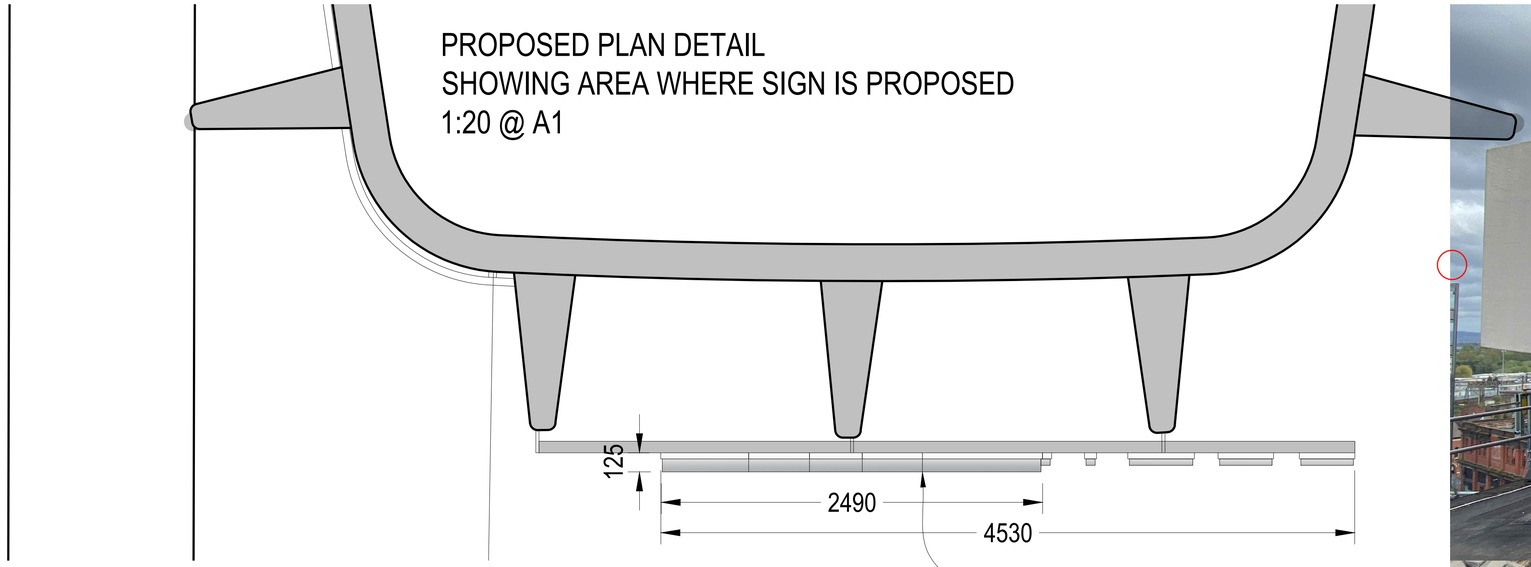




IMAGE OF PROPOSED SIGN

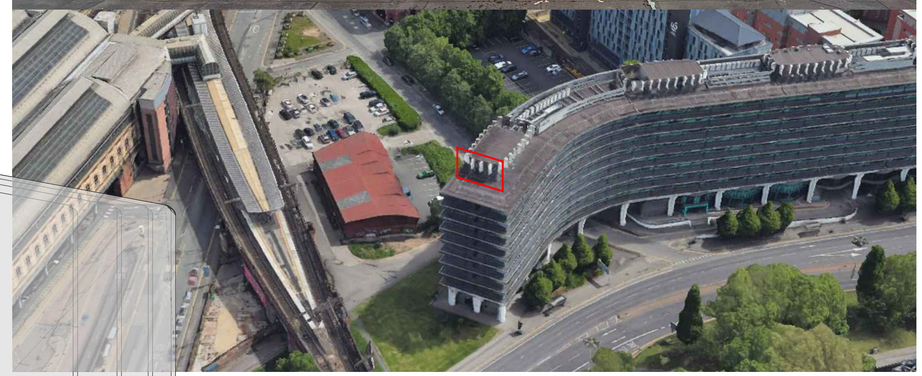

PROPOSED STAINLESS STEEL PPC
SIGN HALO ILLUMINATED WHITE
ON DARK GREY PPC RAILS
4530x2595X125mm

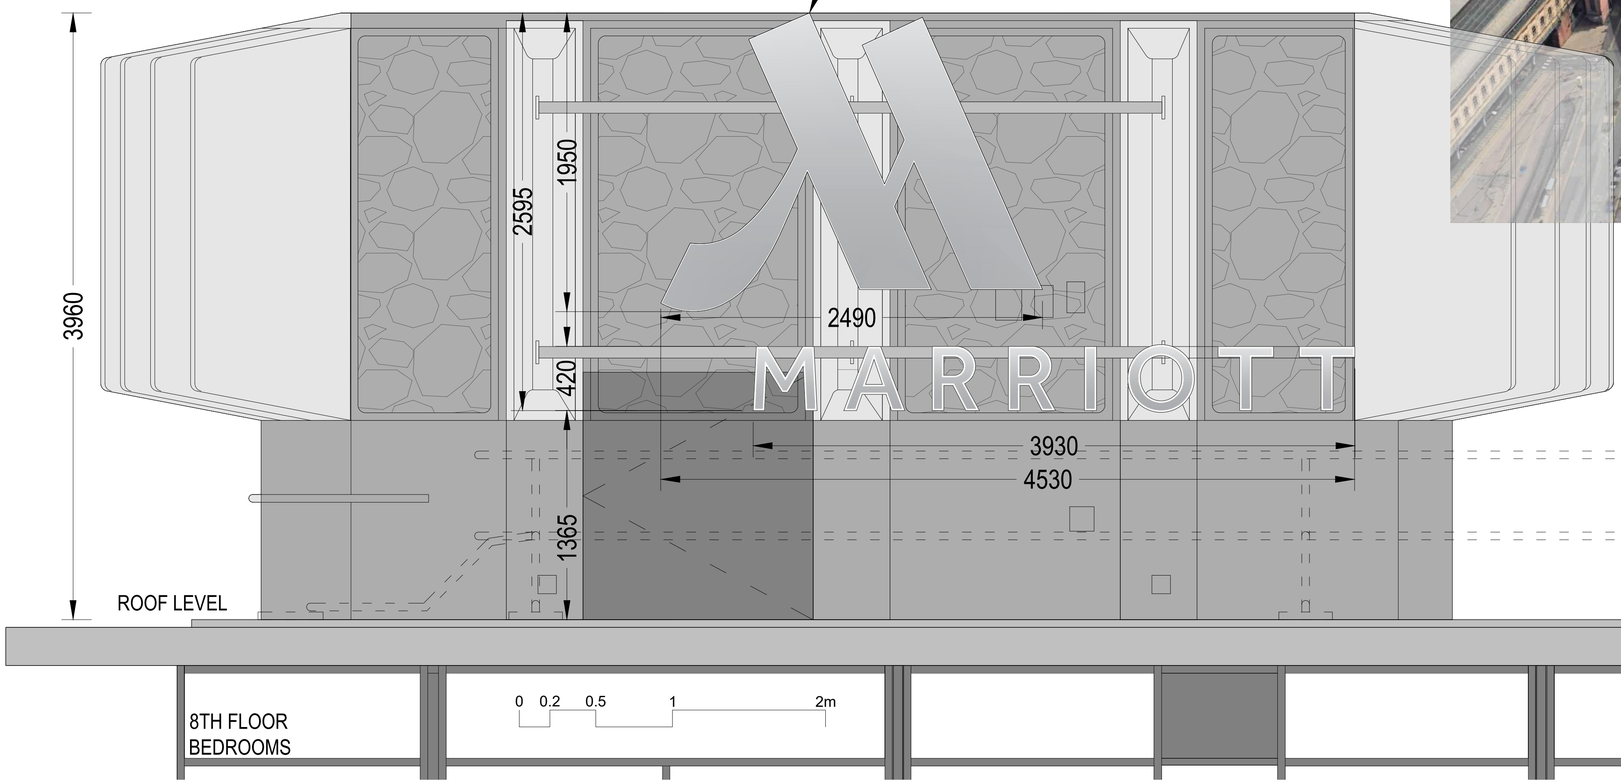

FOREGROUND EDGE
PROTECTION SHOWN DOTTED

PROPOSED ELEVATION DETAIL
SHOWING AREA WHERE SIGN IS PROPOSED
1:20 @ A1

revision:		date:
Rev D:	PROPOSED SIGN CENTRED ON EXISTING GRP FINS	12/03/25 DF
Rev C:	SIGN REDUCED AGAIN. ILLUMINATION ALTERED TO WHITE. WORD 'MARRIOTT' ADDED BELOW.	04/03/25 DF
Rev B:	SIGN MATERIAL CHANGED. ILLUMINATION ALTERED TO HALO.	05/02/25 DF
Rev A:	SIGN REDUCED FROM 3.75M TO 2.6M HIGH	20/01/25 DF

Issued for Planning Approval

client:	project:	drawing:
HAMILTON PYRAMID EUROPE	GATEWAY MANCHESTER LONDON ROAD MANCHESTER, M1 2PG	PROPOSED DETAIL ELEVATIONS

project no:	drawing no:	revision:	drawn:	checked:	date:	scale @ A1
7442	PS.407	D	DF		06.12.24	1:20

street design partnership
architecture - urban design - interiors
16 Brewery Yard, Deva City Office Park, Salford, M3 7BB t. **0161 834 7262** e. **info@street-design.net** w. **www.street-design.net**