


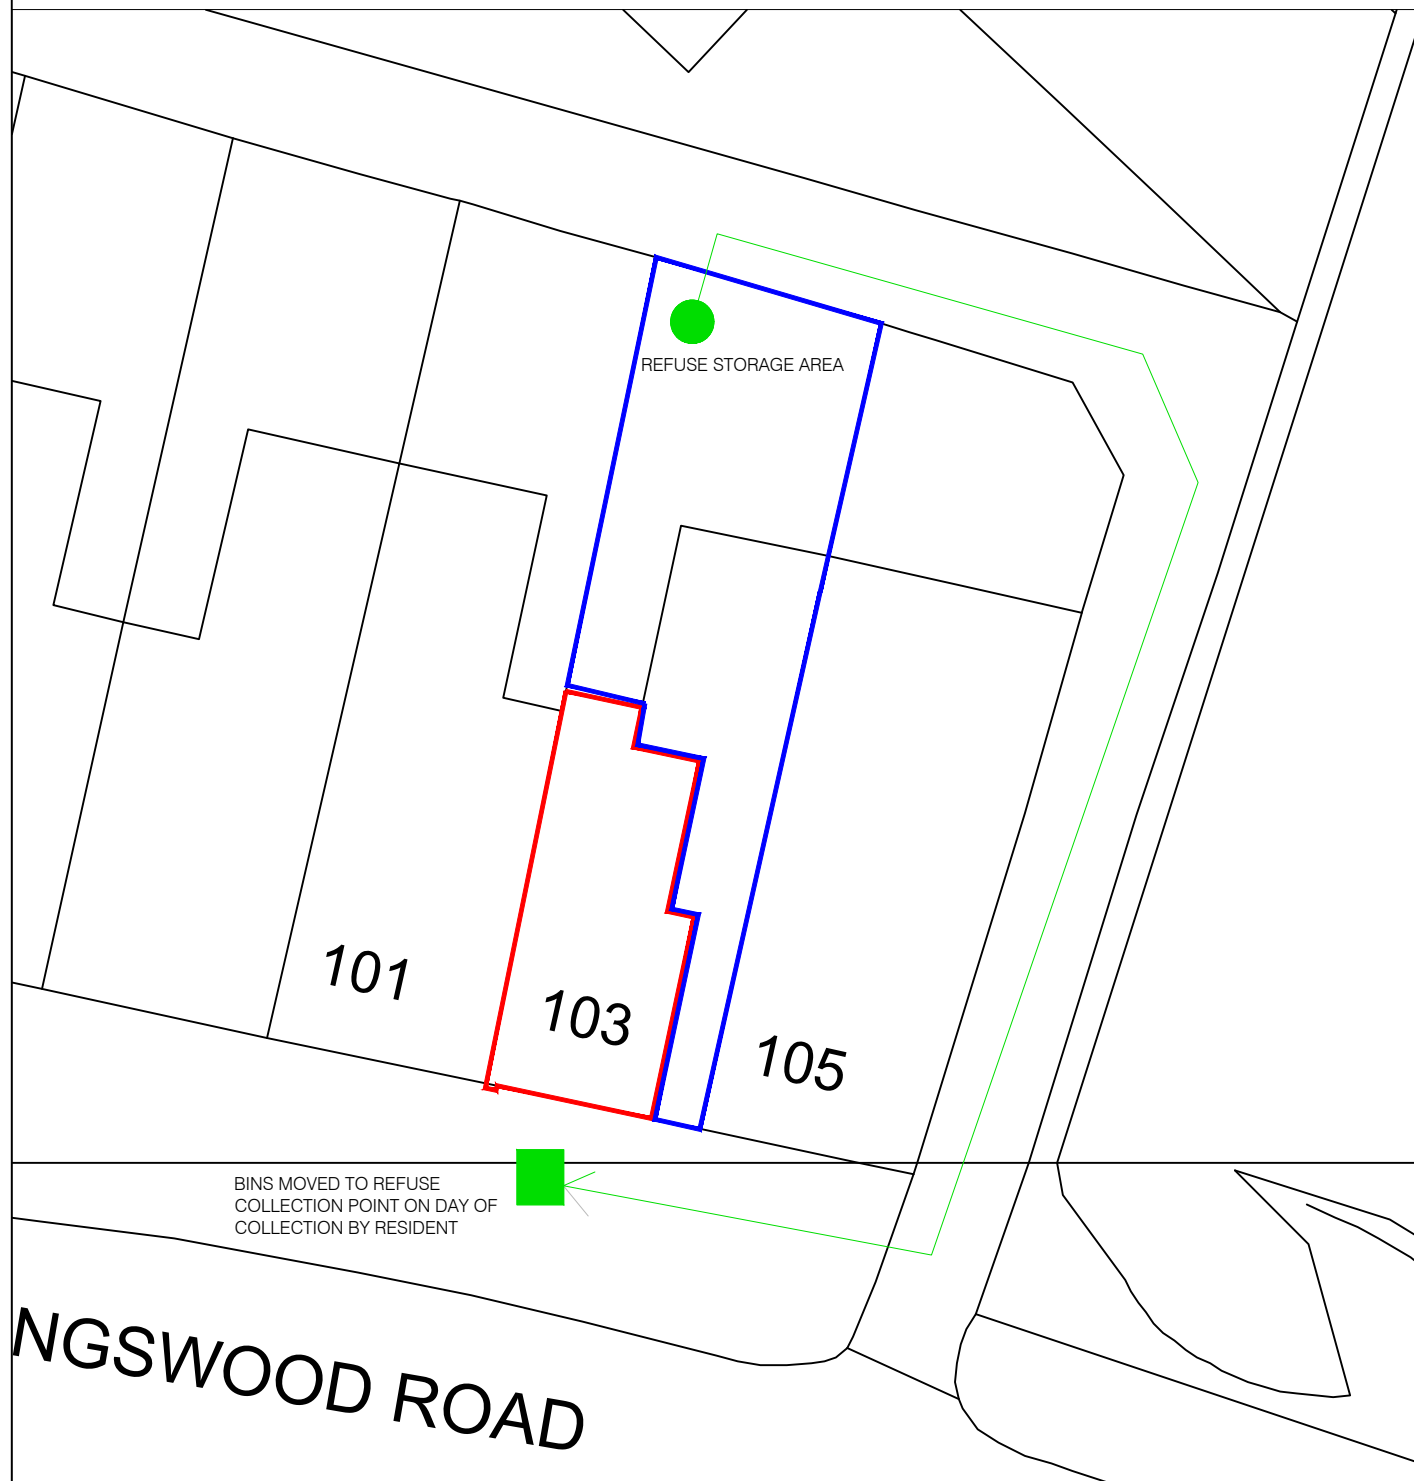

site boundary

property in same ownership

Simon R Miles
Chartered Architect
Didsbury
Manchester
T: 07778 137830
E: srsmilesarchitect@gmail.com

Rev A 09.05.25 -
blue edged boundary amended to include rear garden

Project :
103 Kingswood Road Withington
Title :
BIN STORAGE AND COLLECTION
Drawing number :
25 481 PL010
Issue :
Client :
Mr C Comerford

Scale :
1:100 @ A4
Date :
15.05.2025
CAD Ref :
25 481
Drawn by :
SRM

SRM

Simon R Miles BA(Hons) Dip. Arch. RIBA
Chartered Architect

Do not scale. Contractors must check all dimensions on site before preparing production drawings or commencing any work. This drawing and its design is the copyright of S.R.Miles Ltd and may not be reproduced in any form whatsoever without their prior express written consent.