



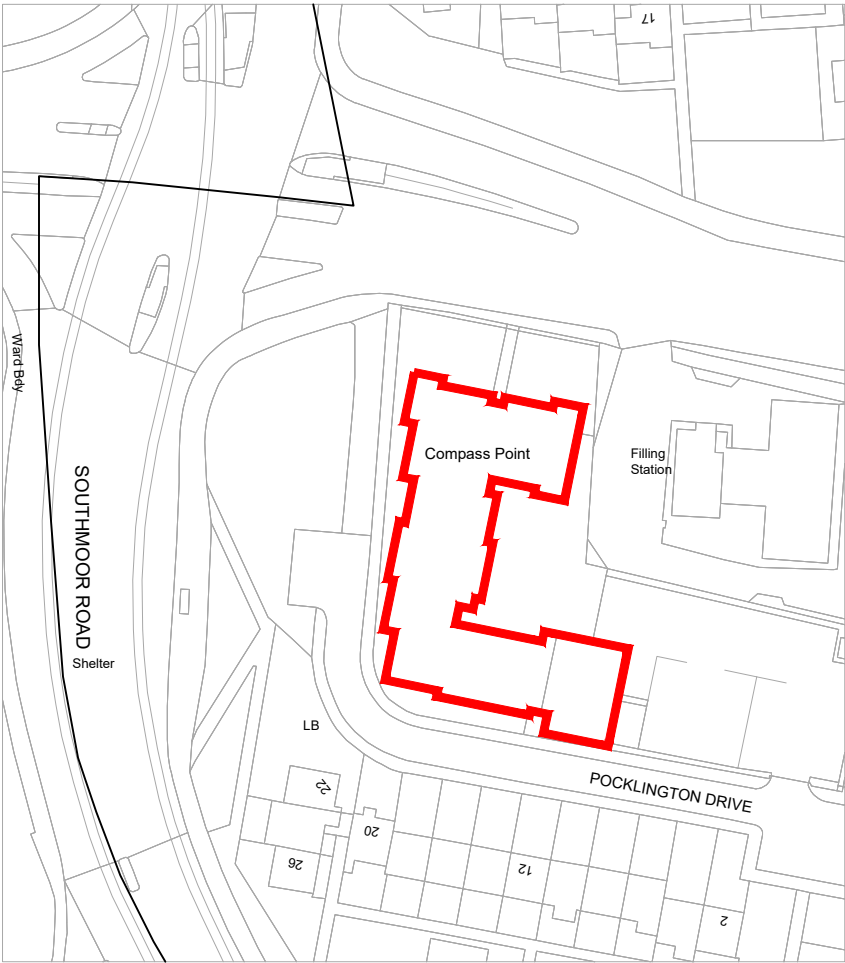


1:1250

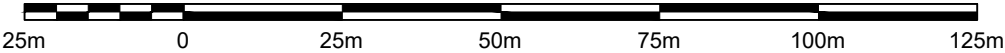

General Notes:

- If in Doubt, Please Ask. Any Discrepancies in This Drawing to be Reported to the Designer for Clarification Before Proceeding.
- Drawing to be Read in Conjunction With & Checked Agasint All Relevant Drawings and Project Specification
- Do Not Scale This Drawing.** All Dimensions as Per Site Measurements of the Installers.
- All Dimensions in mm Unless Stated Otherwise
- All Levels Indicated in This Drawing Are Based on Architectural/Survey Drawings Provided by The Client. Please Note These Dimensions Have Not Been Confirmed & Should be Used For Coordination Purposes Only.

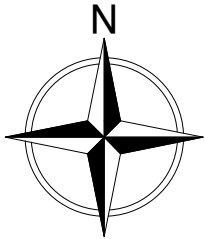

P01	ISSUED FOR APPROVAL	JK	16.04.25
REV	DESCRIPTION	BY	DATE

Client: RABLEYS LLP

Project: COMPASS POINT

Title:
COMPASS POINT LOCATION
PLAN

DWG For: PLANNING Status: -

Project No.	Originator	Functional	Spatial	Form	Discipline	Number	Rev
-------------	------------	------------	---------	------	------------	--------	-----

105461LAW XX XX LP O 05 01 P01

Drawn by: JK Approved by: JS

Scale: 1:1250 Paper: A3 Date: APRIL 25



8 Ambley Green | Gillingham Business Park
Gillingham | Kent | ME8 0NJ
Tel: 01634 290 500
Web: www.lawtechltd.co.uk
E-mail: reception@lawtechltd.co.uk