



1 Level 1 - Existing
1 : 50

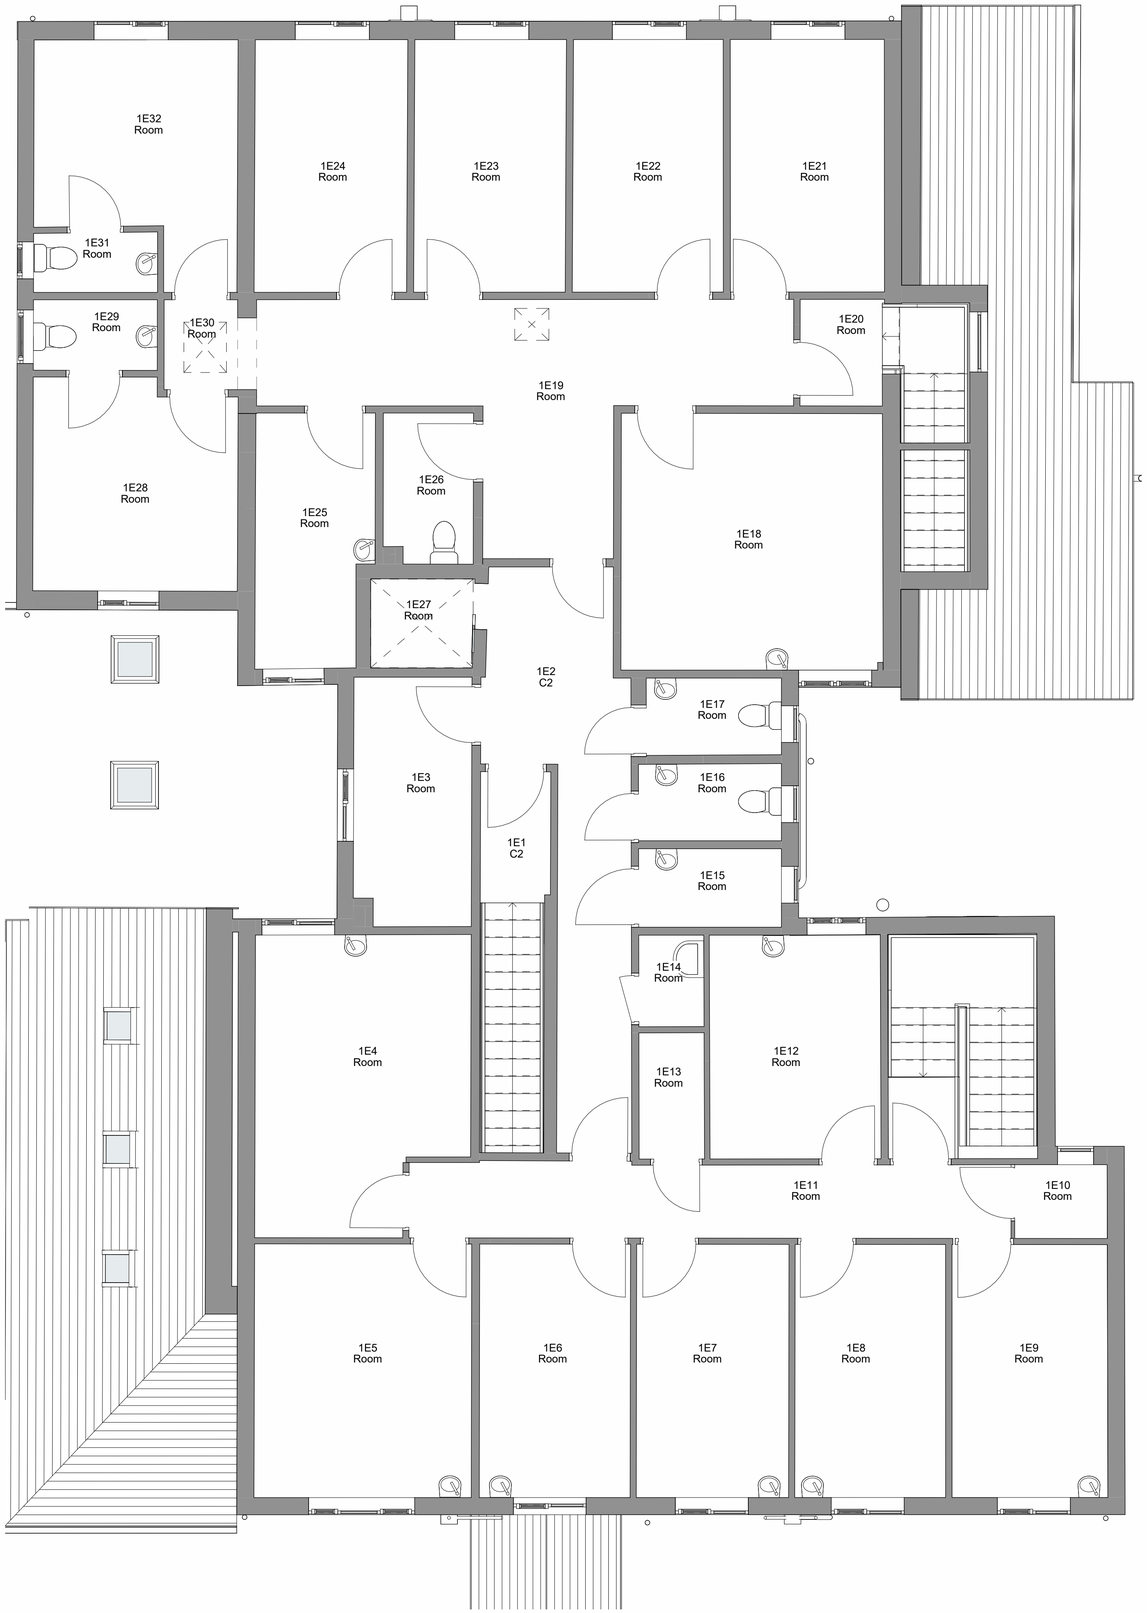

2 Front - Existing
1 : 100

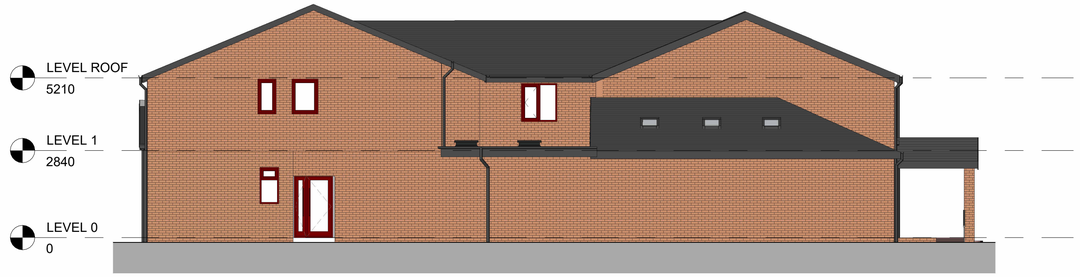

3 Left Side - Existing
1 : 100



4 Rear - Existing
1 : 100



5 Right Side - Existing
1 : 100

1 : 50
0 1 2 4m

1 : 100
0 1 2 5 10m

No.	Description	Date	Initial

PROJECT
327 North Road, Manchester

TITLE
Existing Plans and Elevations

STATUS
DESIGN

DRAWN BY	DATE	SCALE (@ A1)
CB	21/11/2024	As indicated

PROJECT NUMBER	DRAWING NUMBER	REV
GSS24155.1	002B	

GOLD SKETCH
S T U D I O S
www.goldsketch.co.uk info@goldsketch.co.uk 0161 792 9595

NOTES
© COPYRIGHT. ALL RIGHTS RESERVED.
THIS DRAWING IS NOT TO BE COPIED OR REPRODUCED WITHOUT PRIOR WRITTEN CONSENT.
DRAWING TO BE USED FOR THE STATUS INDICATED ONLY.
ALL DIMENSIONS AND SETTING OUT SHALL BE CHECKED AND CONFIRMED ON SITE. ANY DISCREPANCIES TO BE REPORTED TO THE DESIGNER PRIOR TO THE COMMENCEMENT OF ANY WORK. ALL WORK AND MATERIALS TO BE IN ACCORDANCE WITH CURRENT STATUTORY LEGISLATION, RELEVANT CODES OF PRACTICE AND BRITISH STANDARDS. ALL DIMENSIONS ON THIS DRAWING ARE IN MILLIMETRES (UNLESS OTHERWISE STATED).