




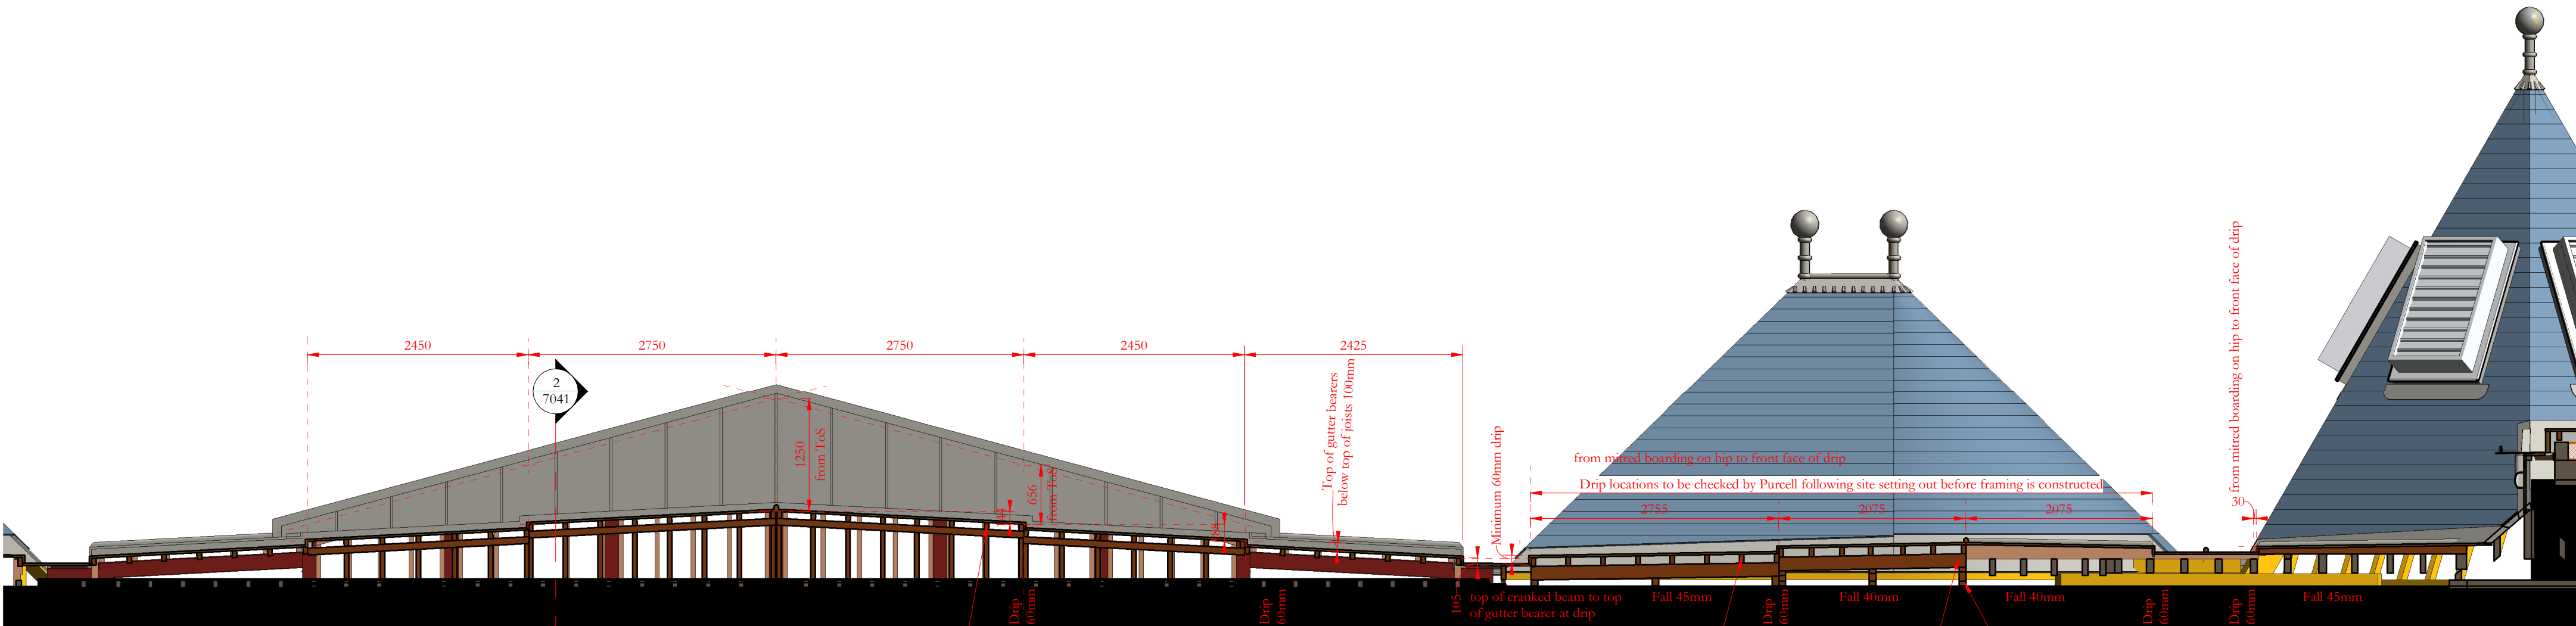


Bees gutter section west
1 : 50

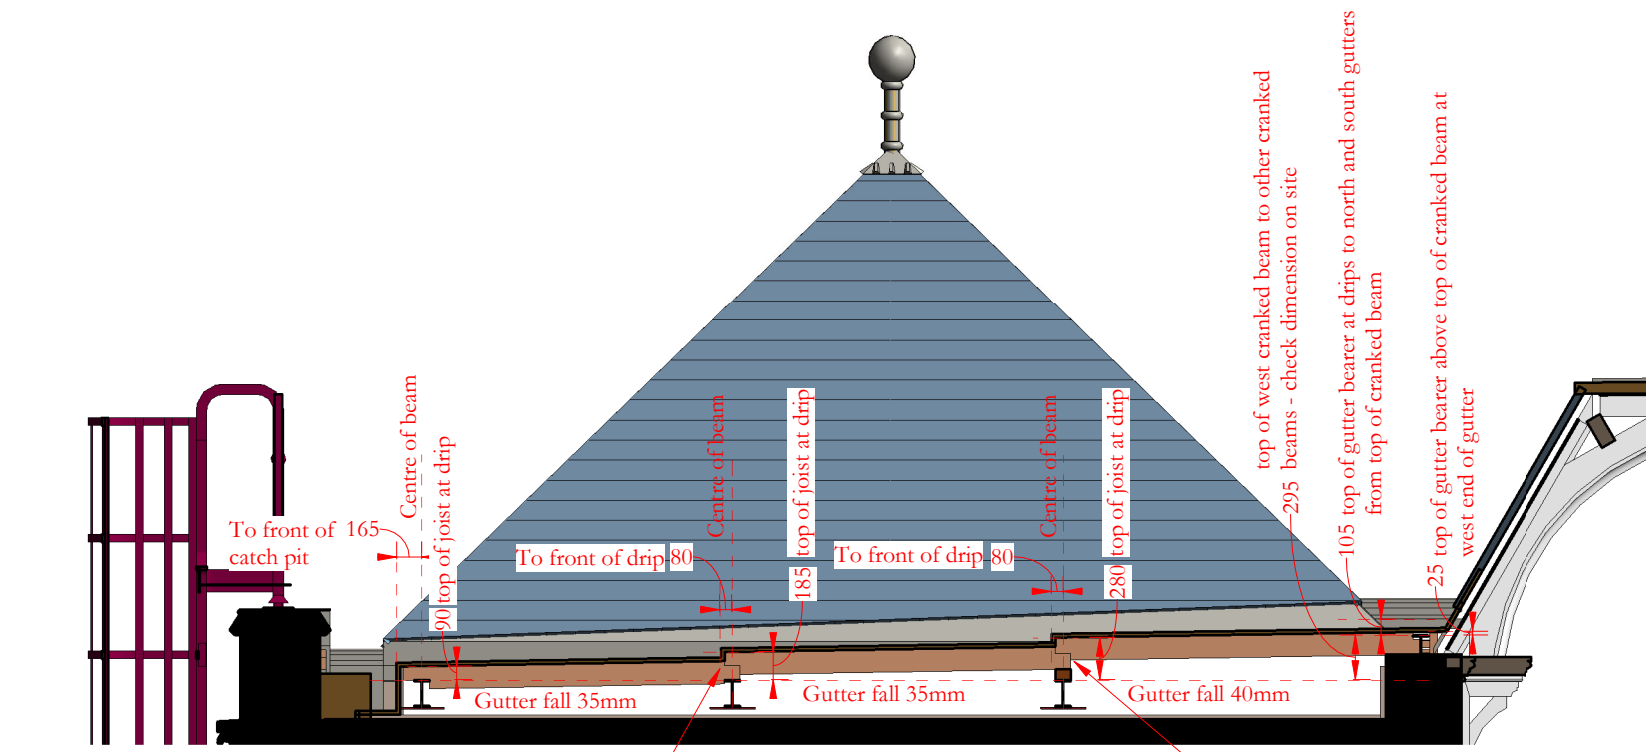


Bees Gutter section south
1 : 50

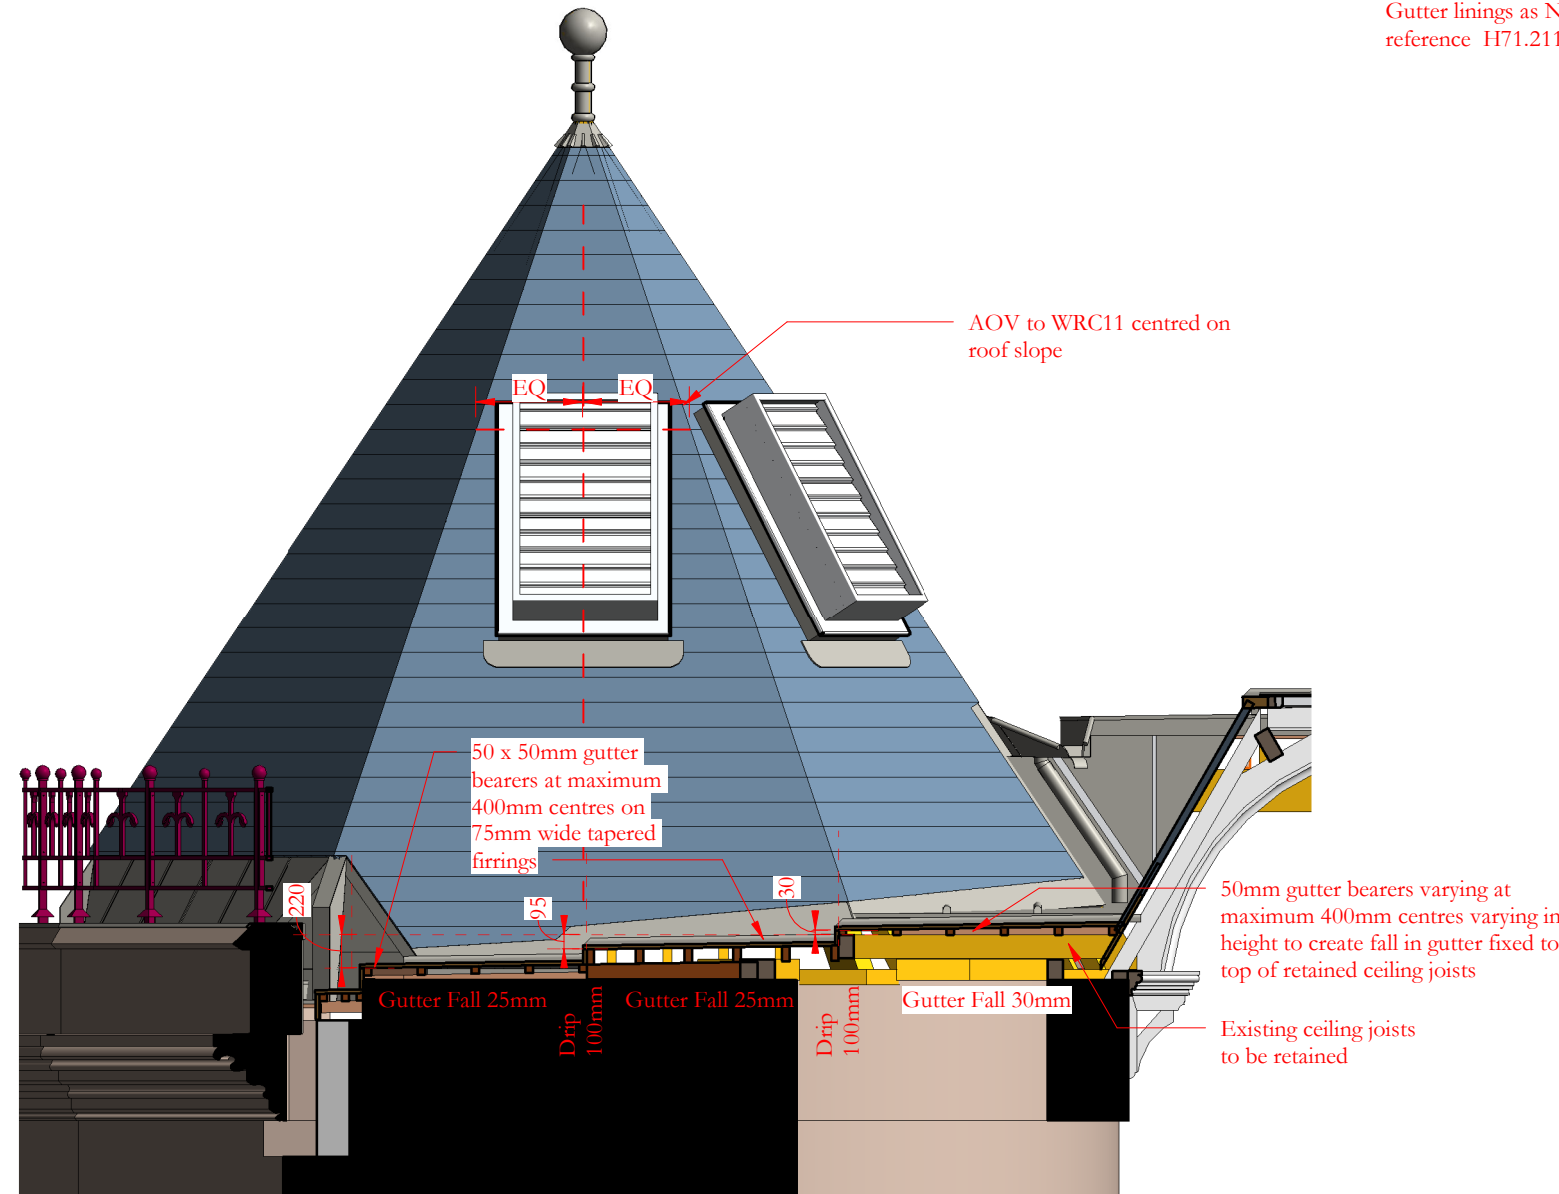


WCR09
1 : 50

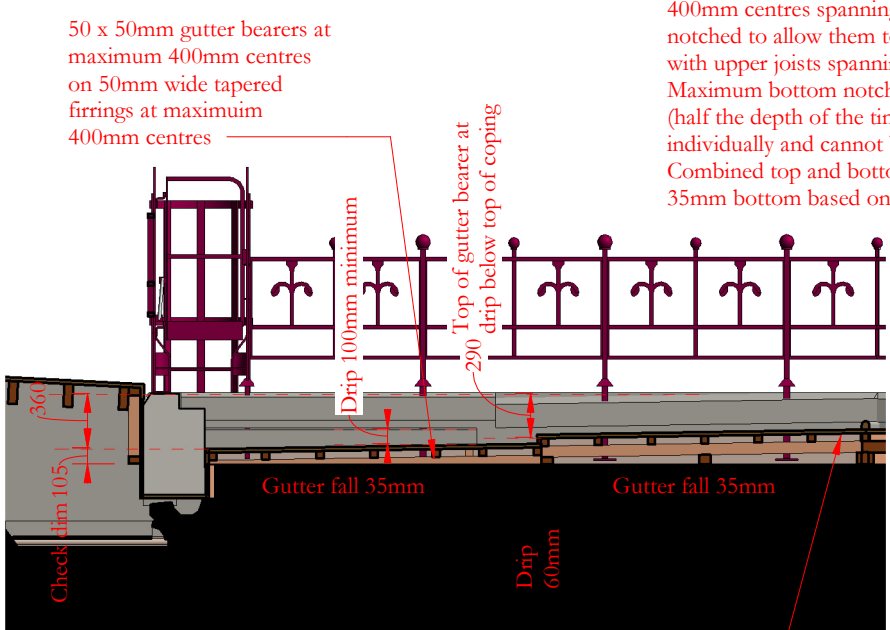


WCR09 Bay 1
1 : 50

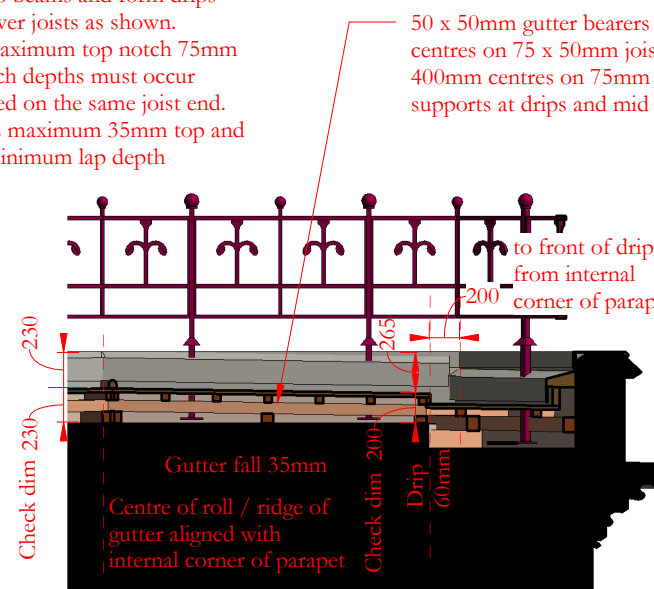


WCR09 Bay 2
1 : 50

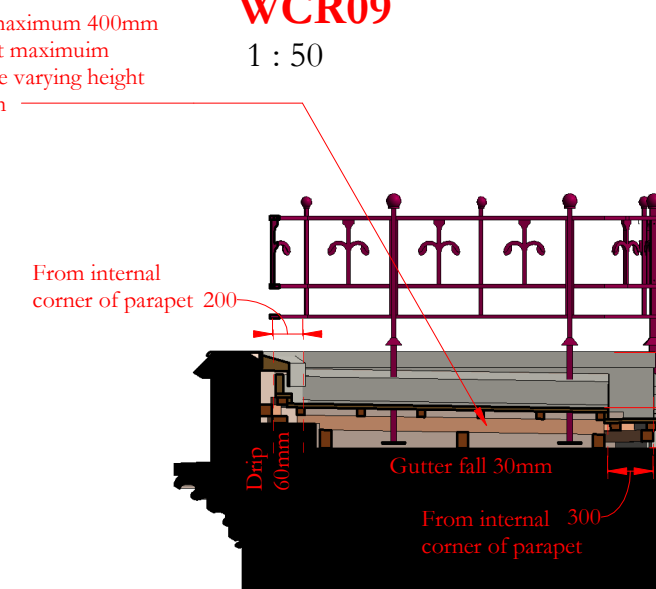


WCR09 Bay 3
1 : 50

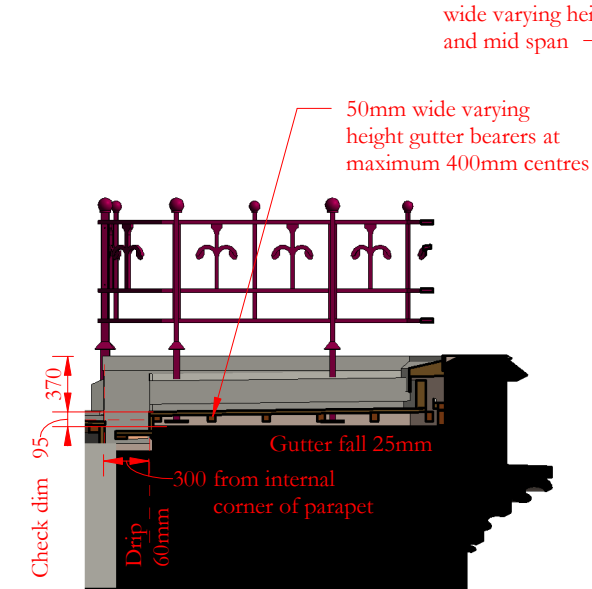


WCR10 Bay 1
1 : 50

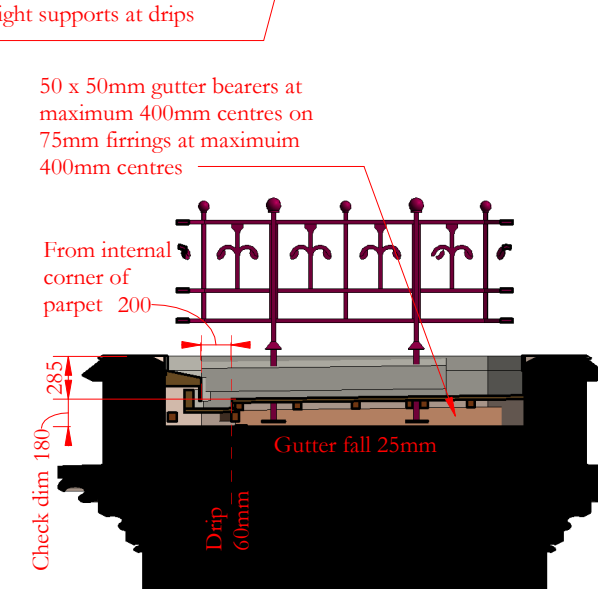


WCR10 Bay 2
1 : 50

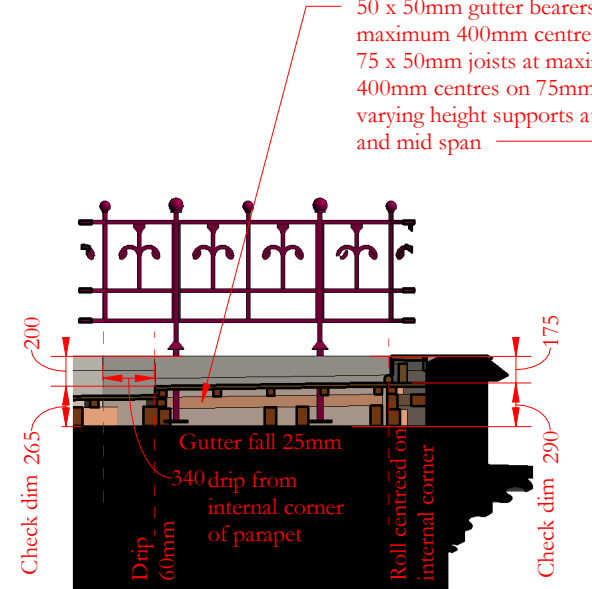


WCR10 Bay 3
1 : 50

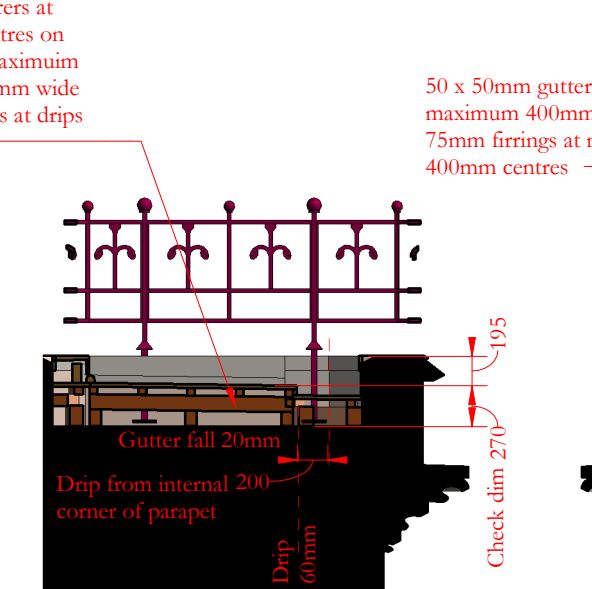

WCR10 Bay 4
1 : 50

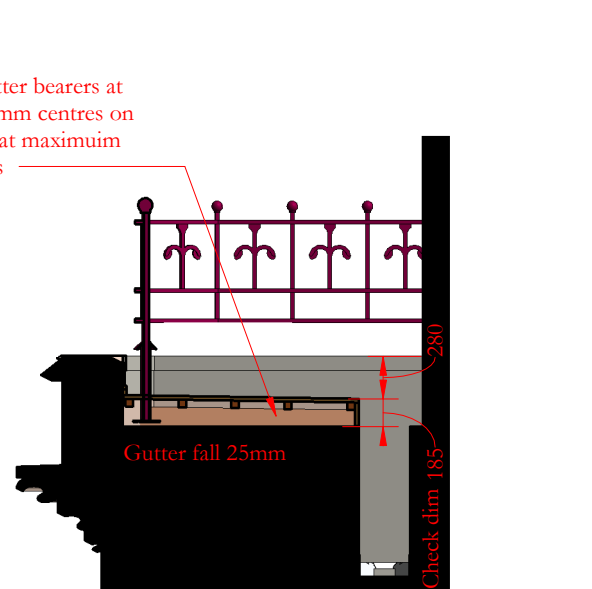


WCR10 Bay 5
1 : 50

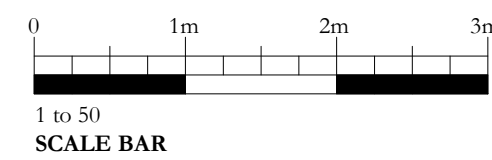

Scale Bars to be used as guidance only - refer to sheet size below									
1:100	mm	1000	2000	3000	4000	5000	6000	7000	8000
1:200	mm	1000	2000	3000	4000	5000	6000	7000	8000
1:500	M	10	20	30	40	50	60	70	80
1:1250	M	10	20	30	40	50	60	70	80

Notes:
Drawings are based on survey data and may not accurately represent what is physically present.
Do not scale from this drawing. All dimensions are to be verified on site before proceeding with the work.
All dimensions are in millimeters unless noted otherwise.
Purcell shall be notified in writing of any discrepancies.

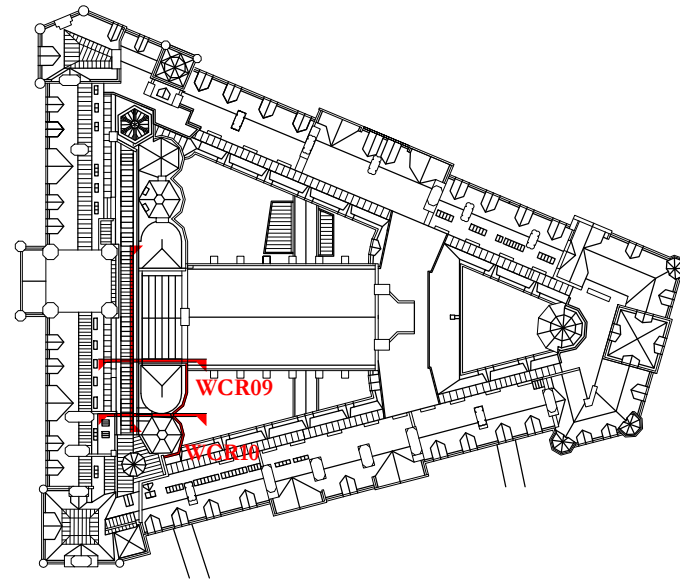

Revision 01: Additional higher bay and drip added at end of gutter WCR09 adjacent to parapet return at south side of Bees courtyard. Height of gutter to WCR10 raised by 30mm

01	09/02/2024	GR	JRC	See note in revision cloud
-	22/02/2023	GR	JRC	First Issue
ISSUE	DATE	APPROVED	DRAWN	DESCRIPTION



Project Office, Town Hall, MANCHESTER M60 2L1
+44 (0) 7970 097 432
www.purcelluk.com

PROJECT STATUS	RIBA Stage 5
CLIENT	Manchester City Council
PROJECT	Our Town Hall
DRAWING TITLE	Gutter setting out details to WCR09, WCR10 and Bees Rooflight
SIZE & SCALE	A1:As indicated
DRAWING STATUS	S4 Construction

JOB NUMBER 236959

DRAWING NO. REV

OTH-PUR-TH-RF-DWG-A-4430 01

© PURCELL 2019. PURCELL ® IS THE TRADING NAME OF PURCELL ARCHITECTURE LTD.