All These drawings are for the purpose of achieving local authority planning and building regulations plans approval only and should not be used as a working drawings for building construction. These design drawings must be read in conjunction with structural engineers design, drawings and calculations.

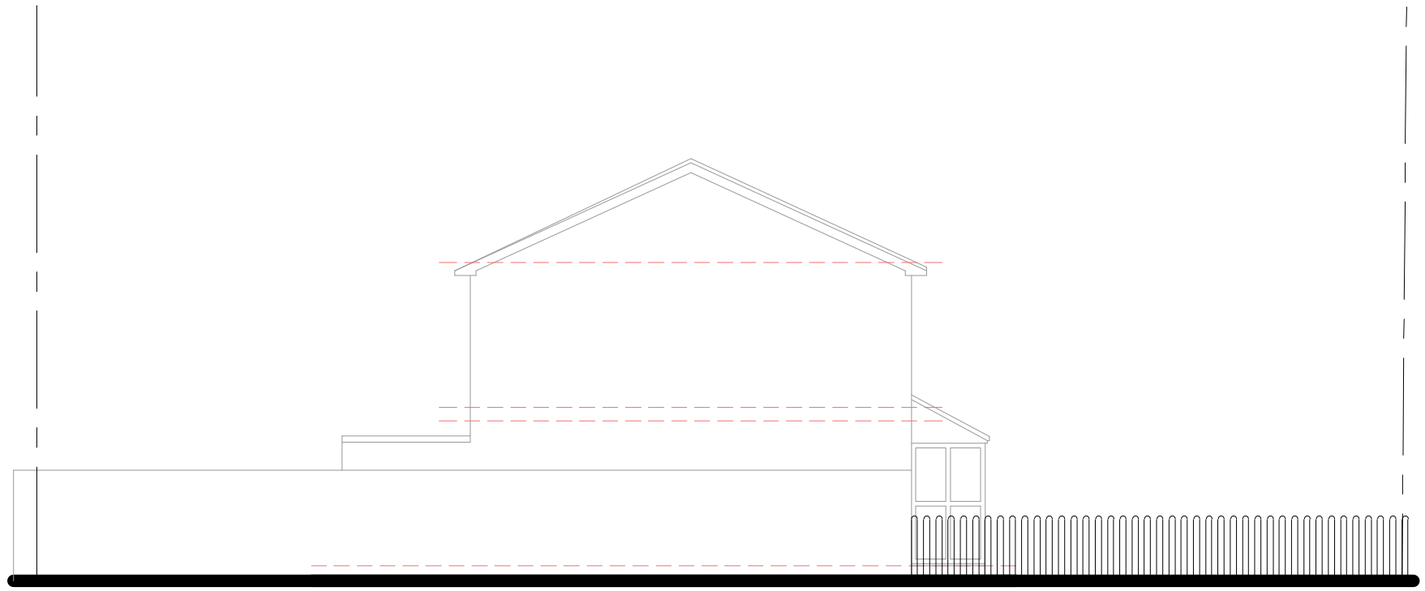

Existing Side elevation (viewed from Greame Street)

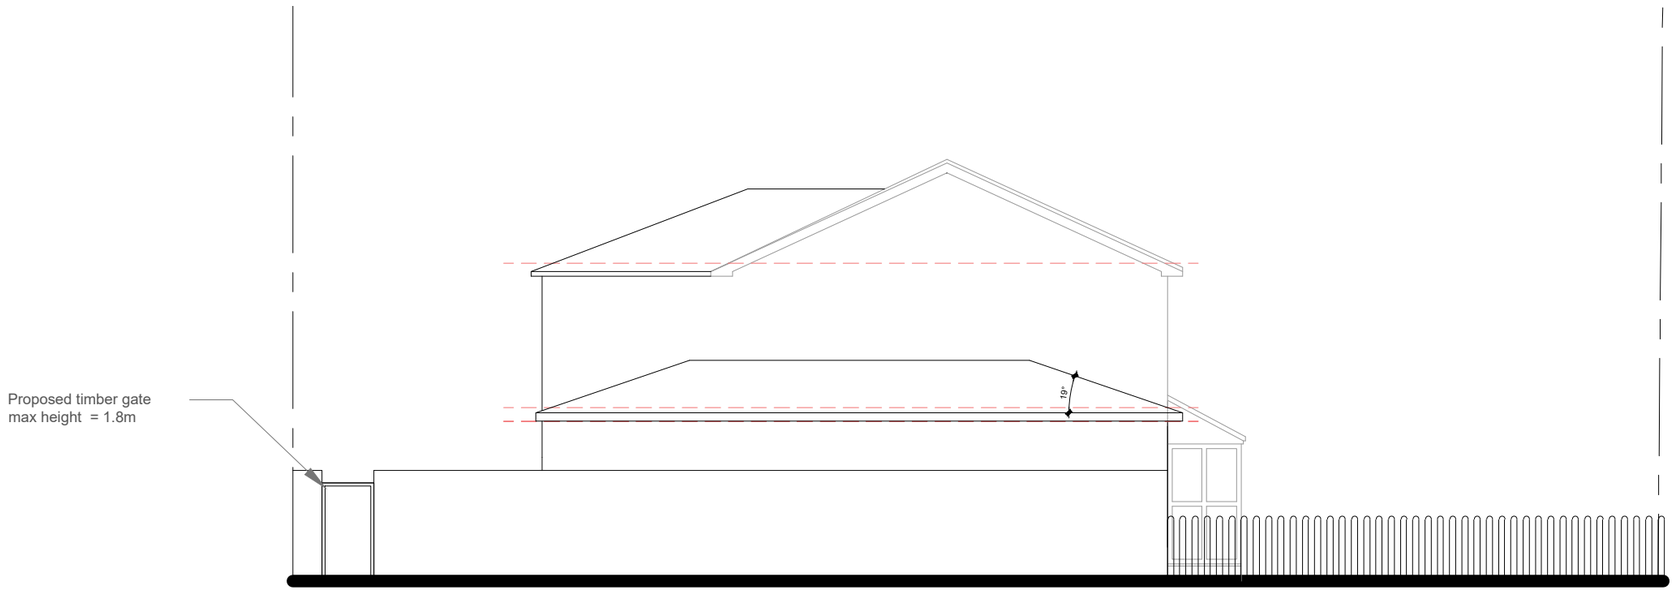

0m 1 2 3 4 5m

Proposed Side elevation (viewed from Greame Street)

M1 Architecture Ltd
City Tower, New York St, Manchester M1 4BT
www.m1architecture.co.uk
Telephone: 0330 311 9695

Elevations 1:100@A3

Proposed

Greame Street

2318

222 Greame Street

06.

06/05/2025 14:29:28, HomePC

All rights reserved. © Crown copyright 2011. These plans & specifications are the property of M1 Architecture, and shall not be re-printed, reproduced, modified in whole or part without written consent, nor shall any building or structure be constructed in accordance with such plans or specifications thereof without written consent.