




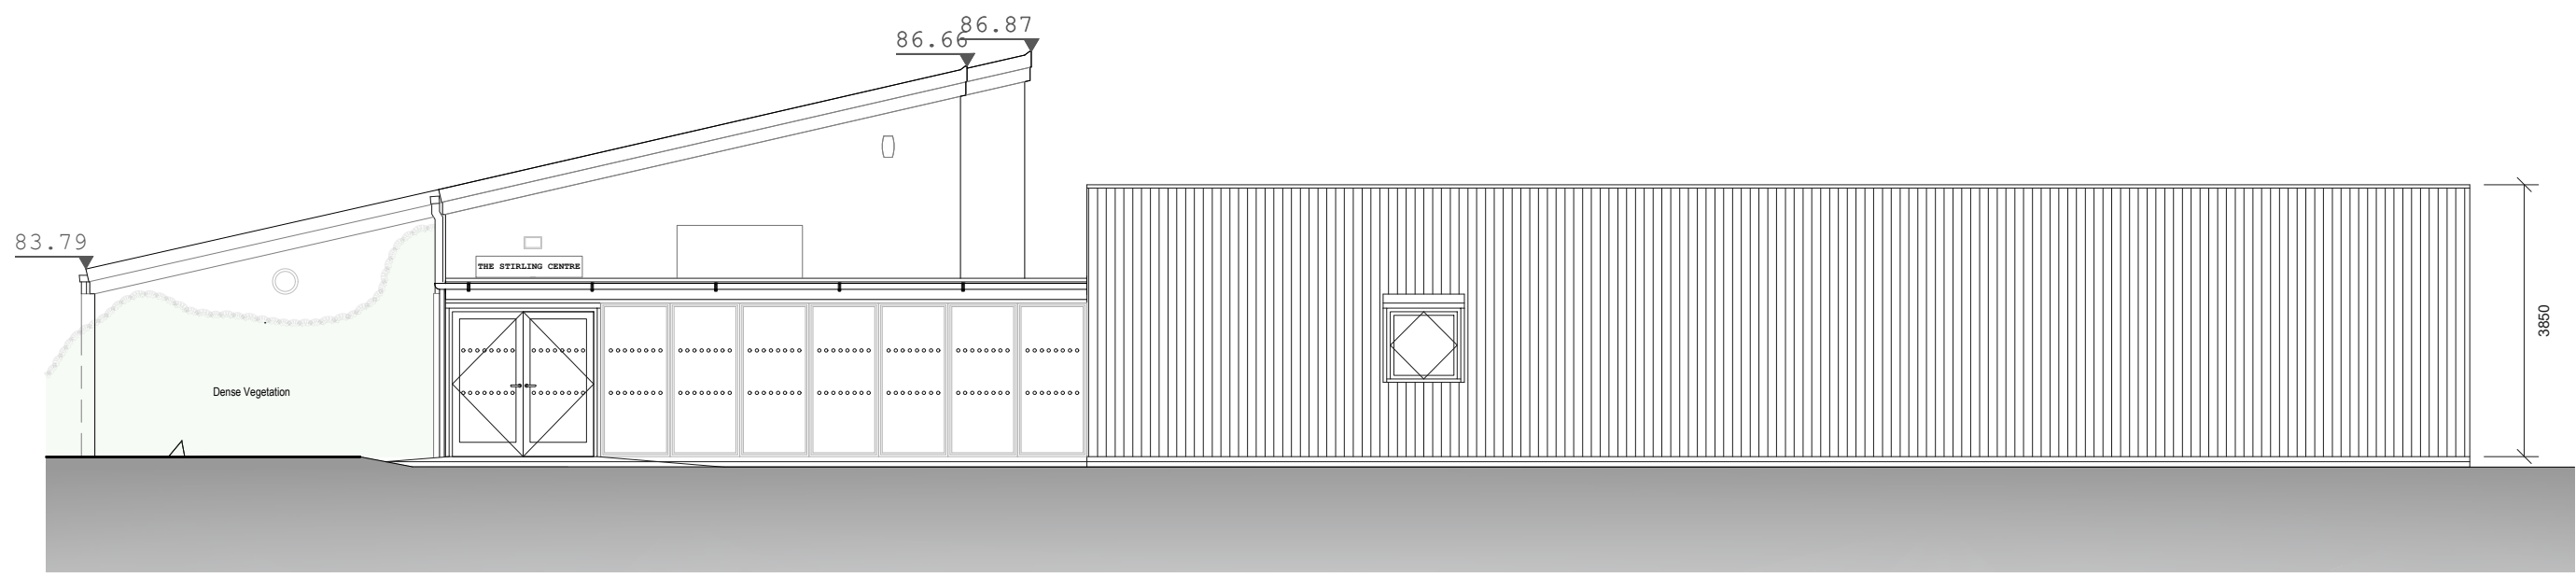


1 Proposed Elevation A-A
1:100

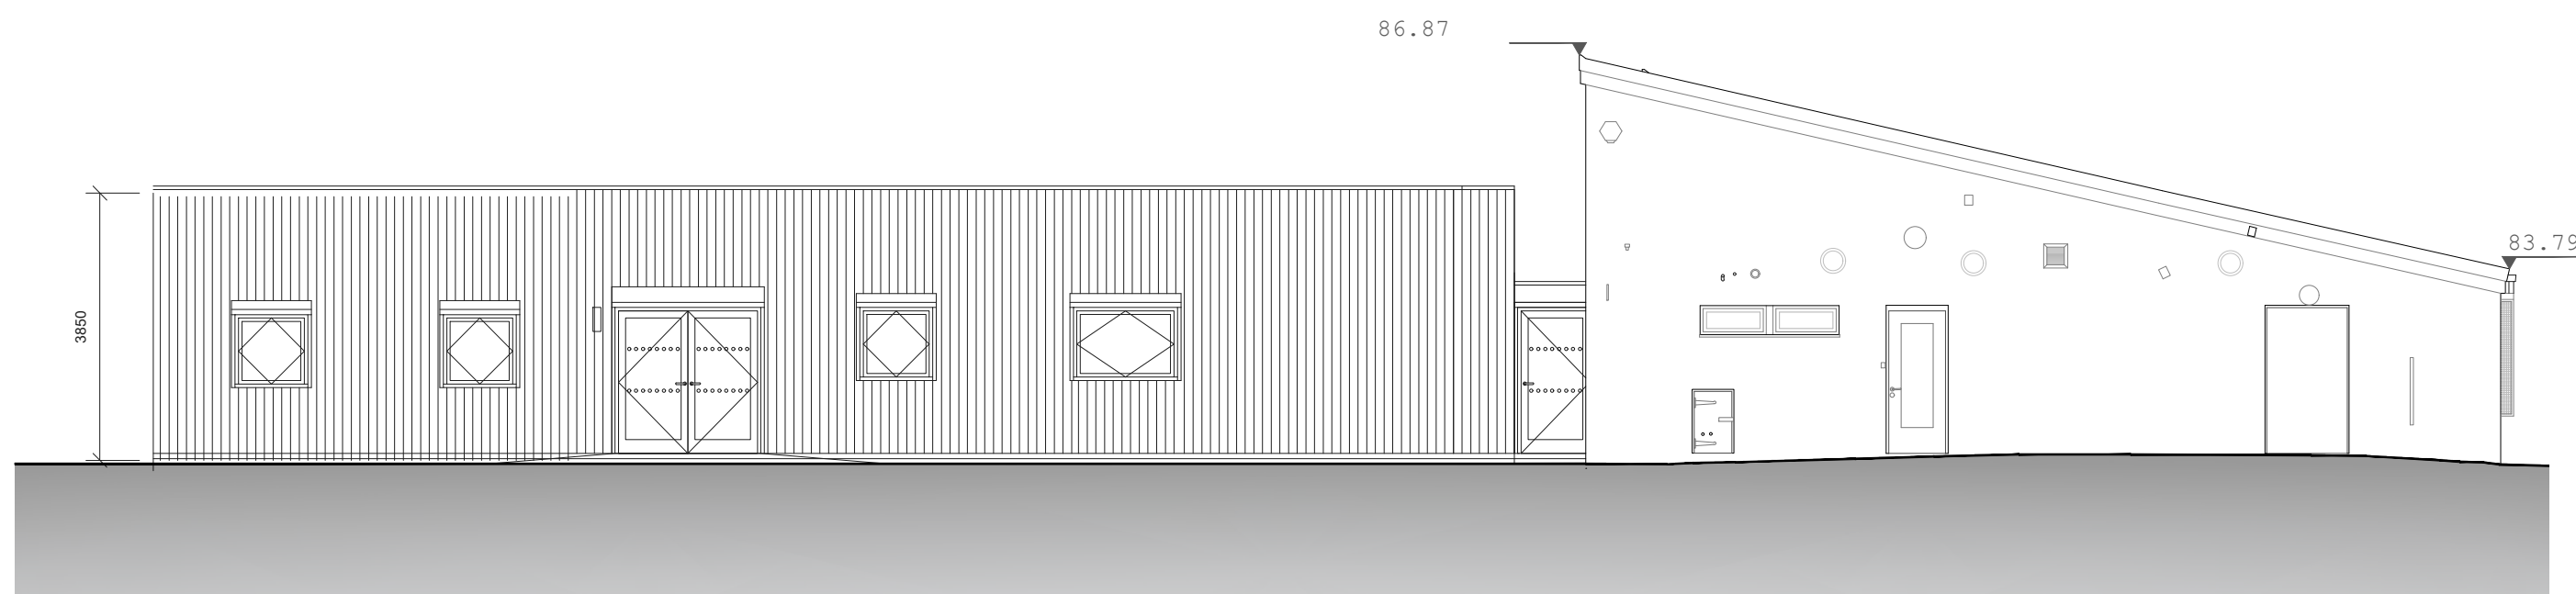


2 Proposed Elevation B-B
1:100

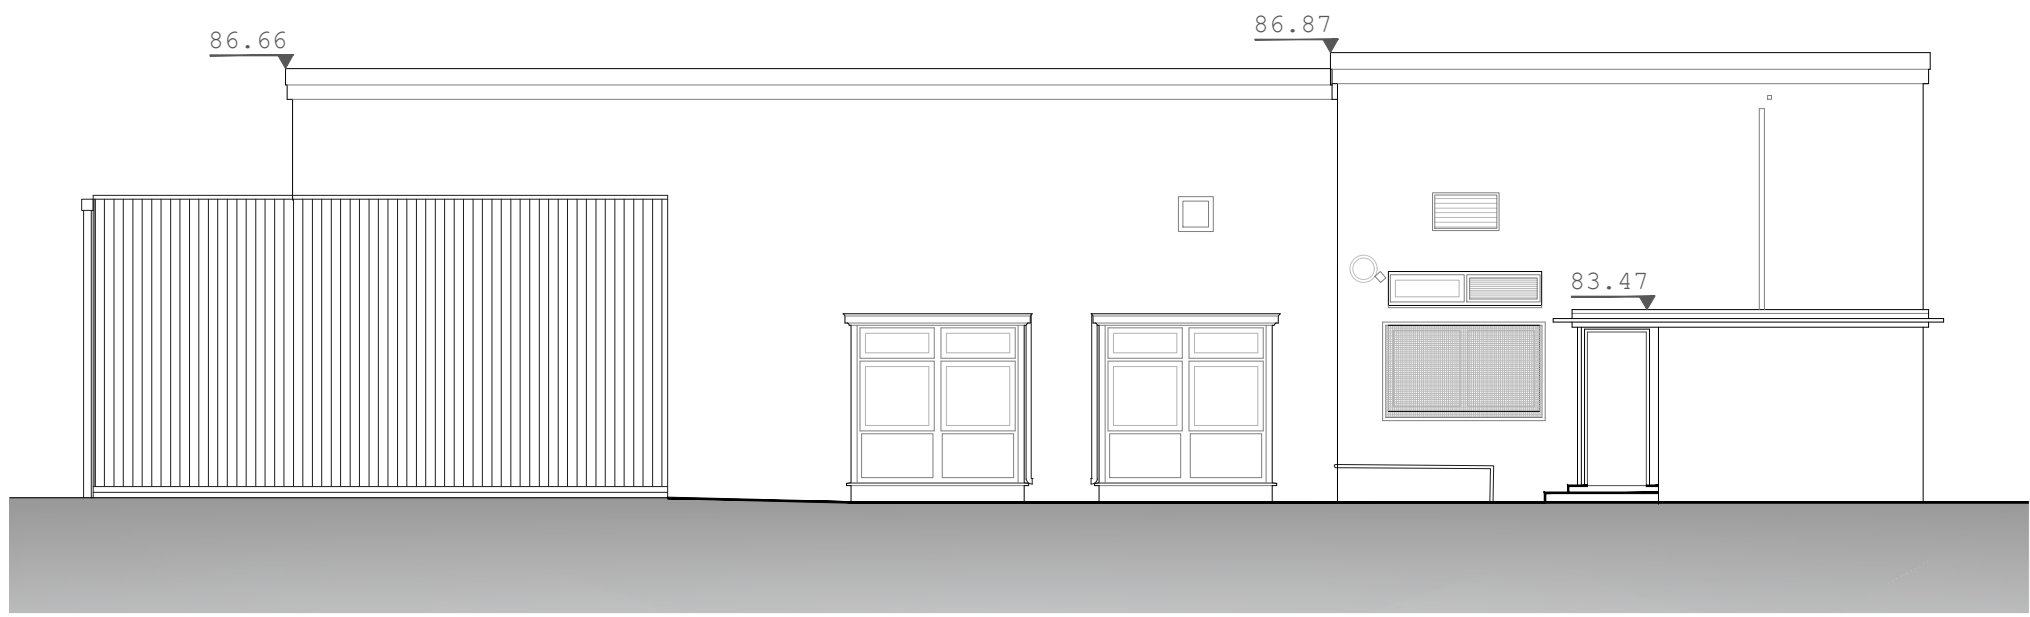


3 Proposed Elevation C-C
1:100

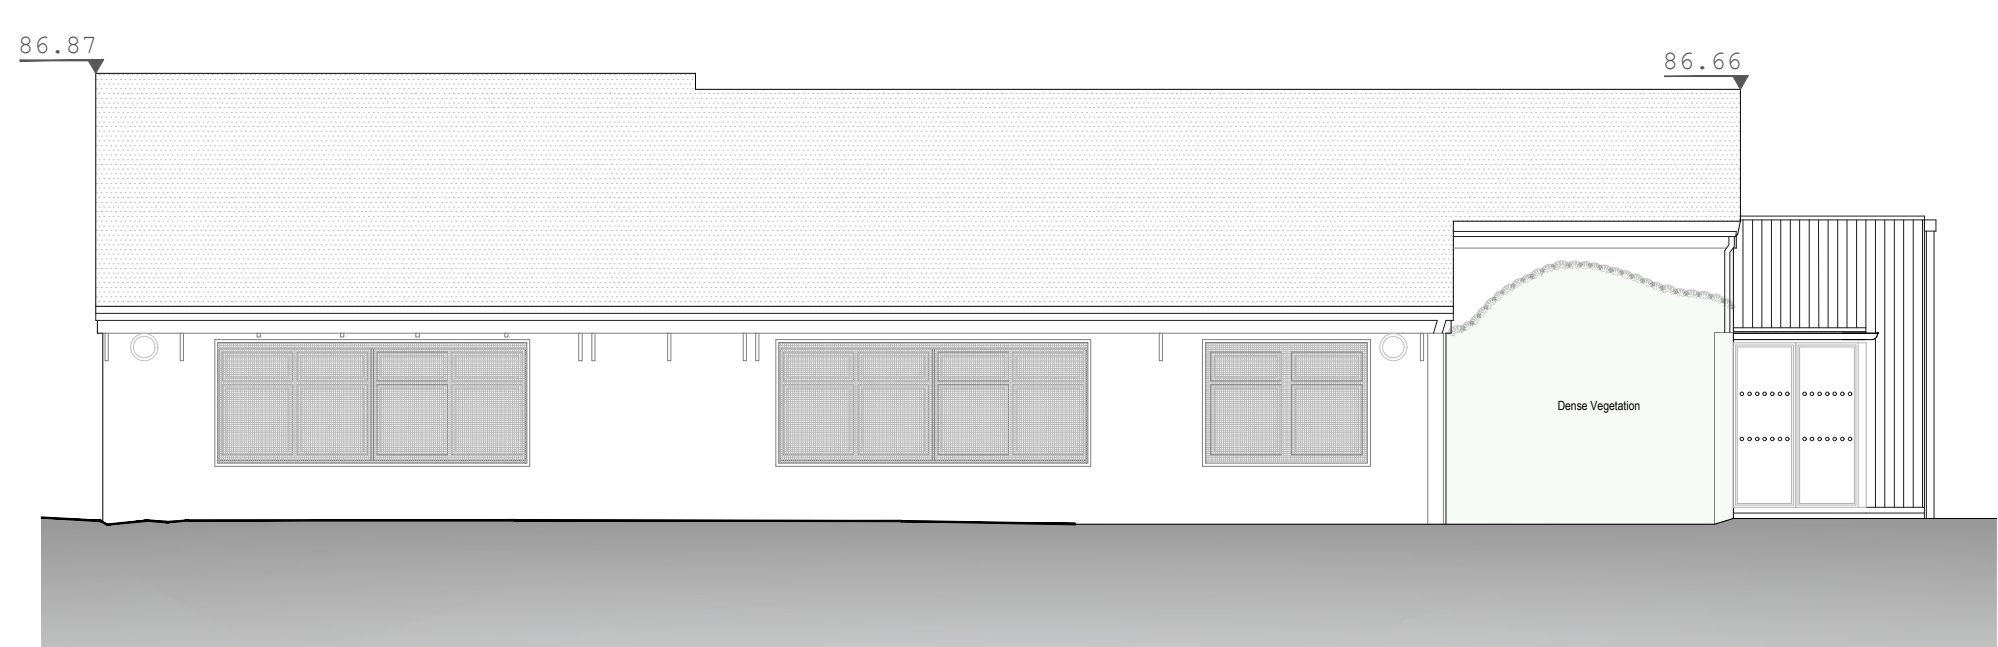

4 Proposed Elevation D-D
1:100

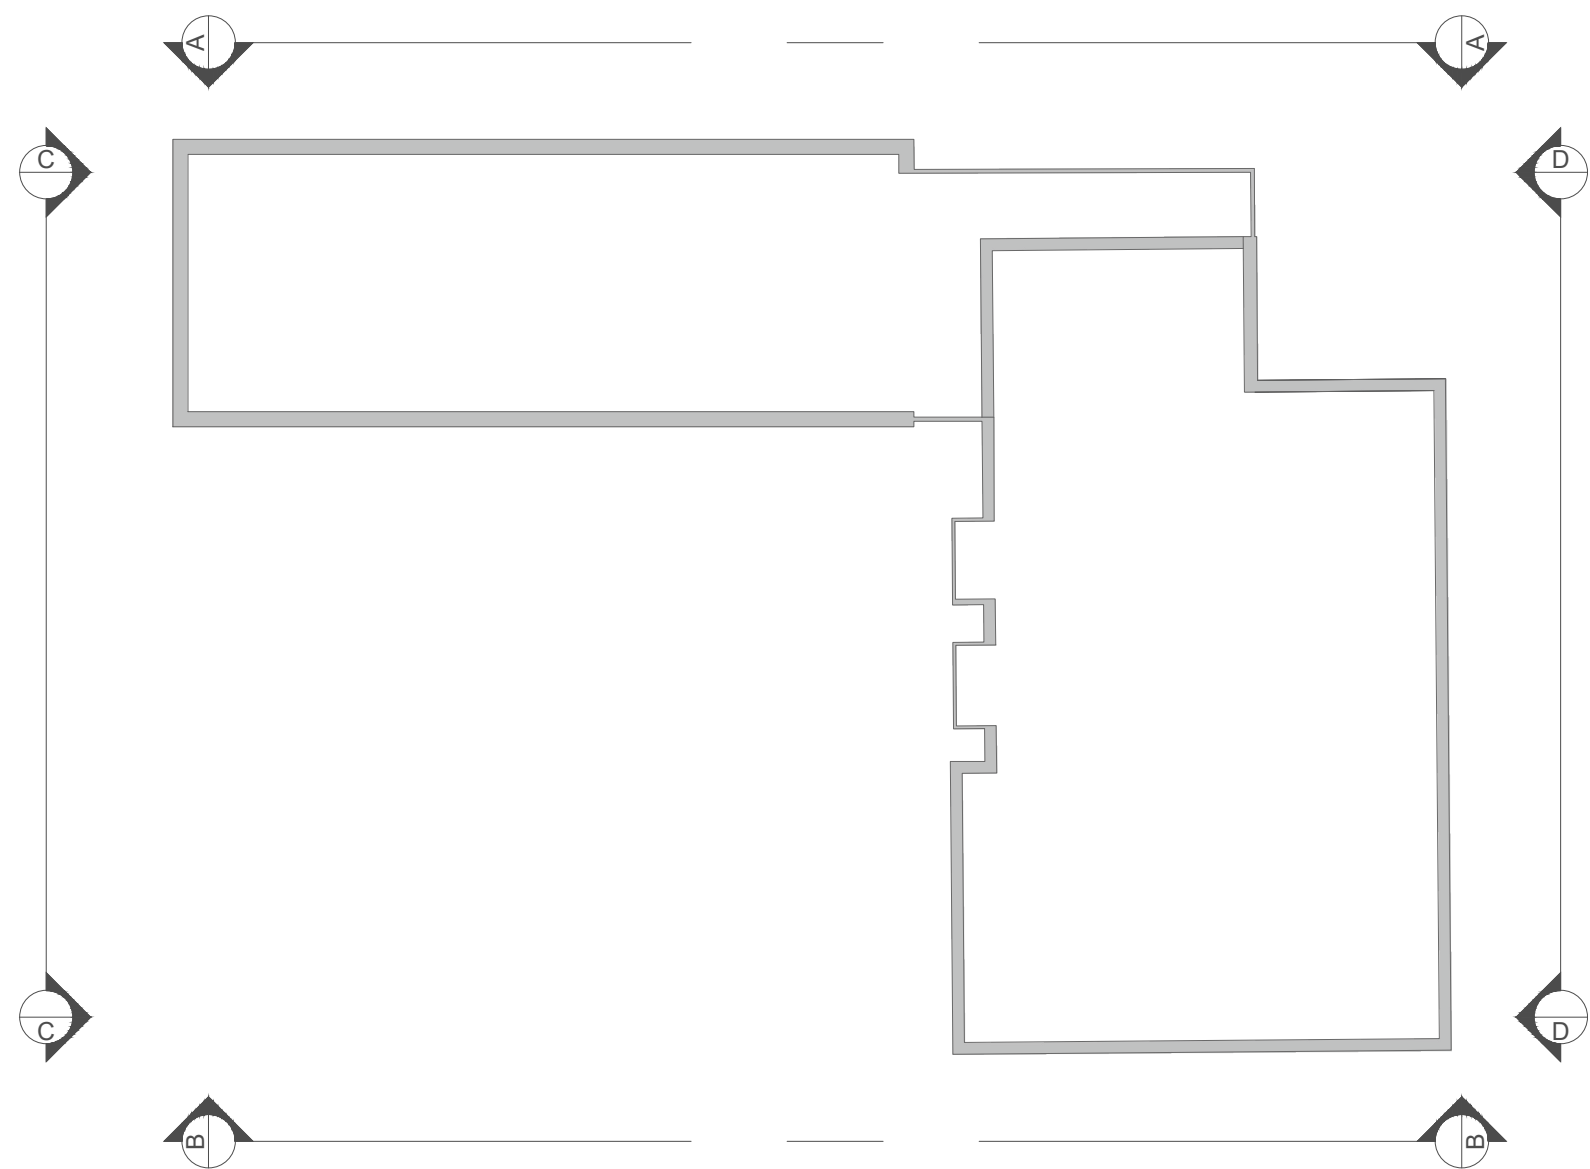

5 KEY: Proposed Elevations
1:200

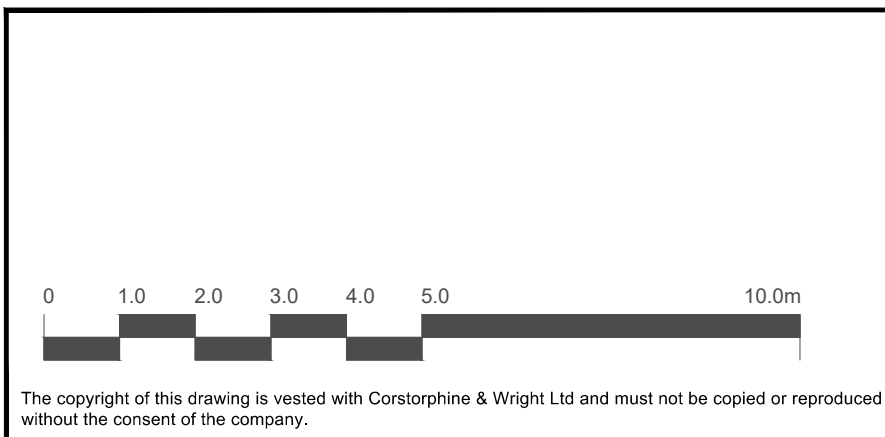

P-01	Updated based on the end user comments	10.04.25	SK	LC
P-00	Planning Issue	07.08.24	NM	LC
Rev.	Description	Date	Draw.	Chk.

Client YIF Youth Investment Fund			Corstorphine & Wright Tamworth Studio 5 Aldergate, Tamworth, B79 7DJ 01827 671 23 corstorphine-wright.com				
Project Modular Youth Hub The Stirling Centre M40 2RF							
Drawing Title Proposed Elevations			Drawing No. 23519-3742		Revision P-01		
Drawing Status PLANNING			Drawn SK	Checked LC	Paper Size A1	Scale 1:100	Date 10.04.2025