


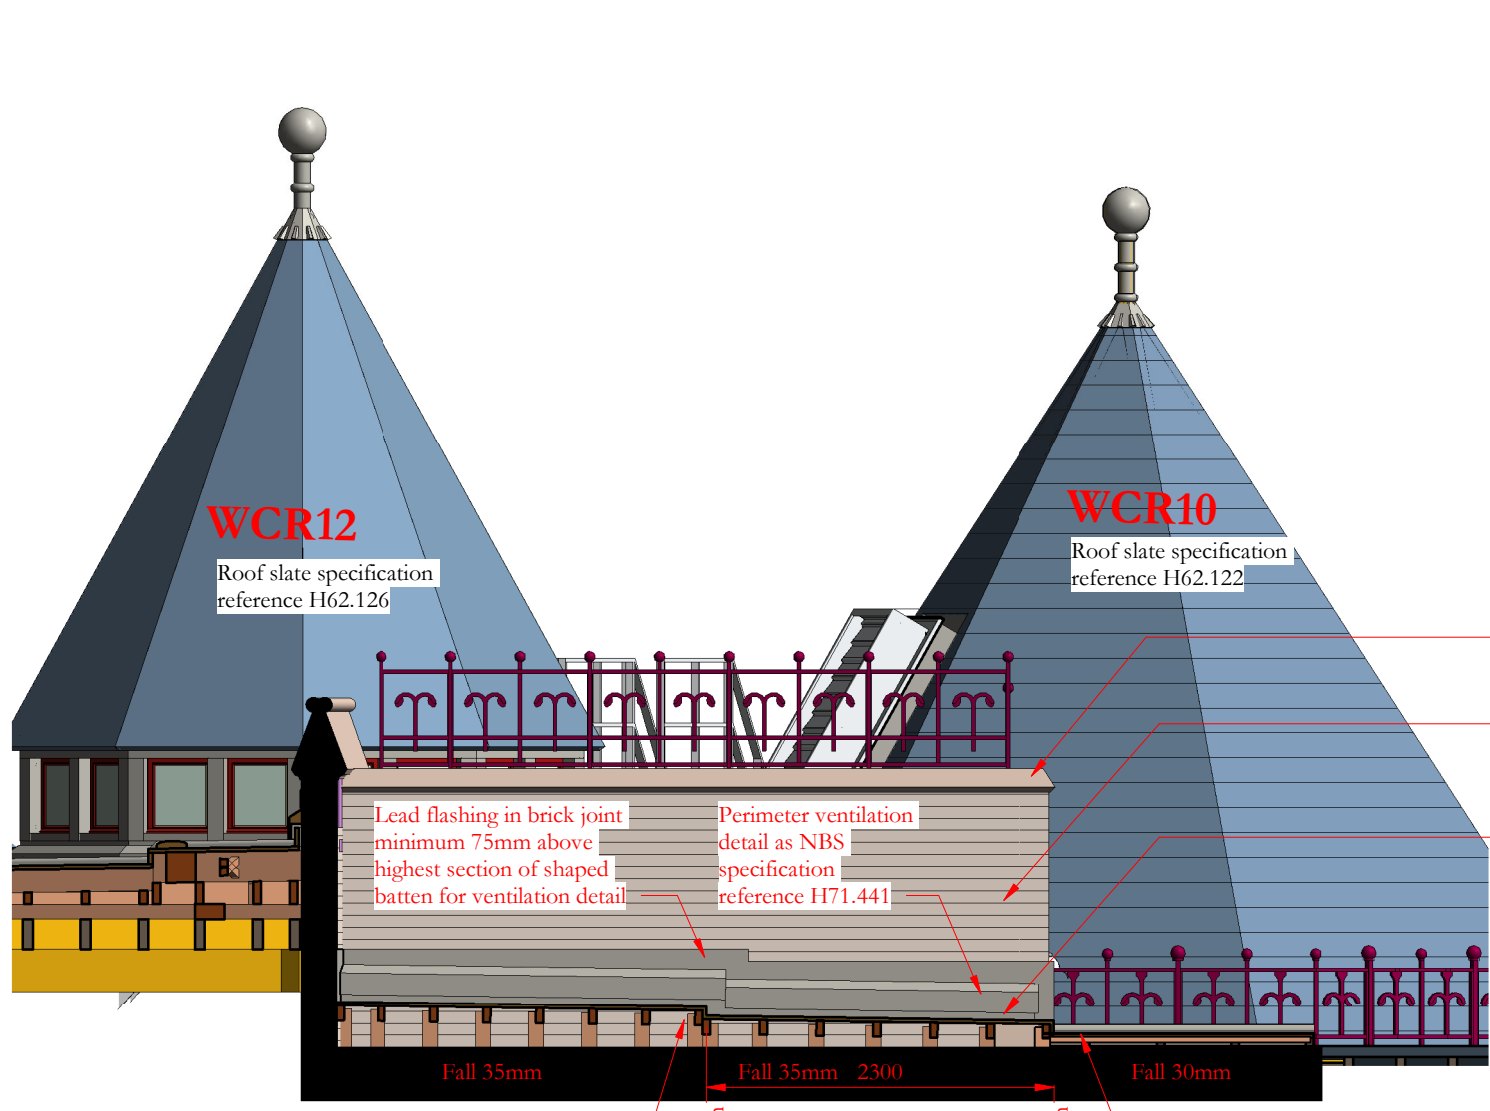


Section AS
1 : 50

100 x 50mm softwood
bearers at 400mm
maximum centres spanning
onto rafters at south side
and 100 x 50mm posts at
north side bearing onto
masonry wall below

Repoint all stone copings in accordance with
NBS reference C41.821

Repoint all facing brick in accordance with
NBS reference C41.822

Ventilated perimeter detail to lead flat roof
as NBS reference H71.762

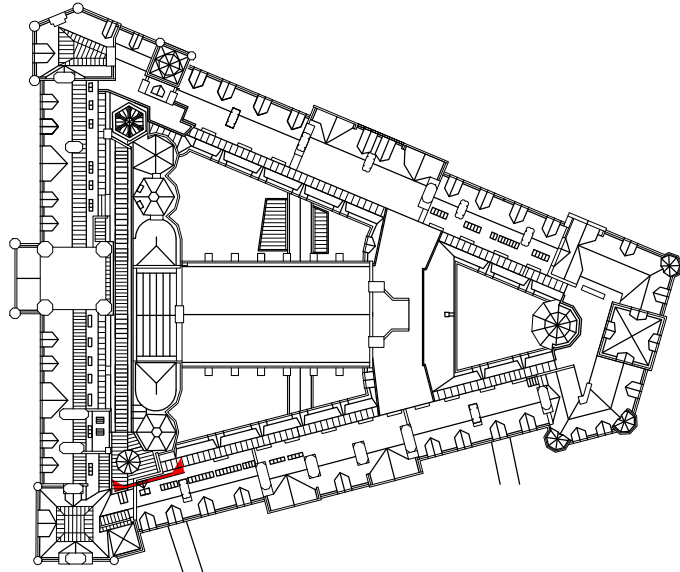


Key plan_Section AS
1 : 1250


Repoint all stone copings in accordance with
NBS reference C41.821

Repoint all facing brick in accordance with
NBS reference C41.822


Ventilated perimeter detail to lead flat roof
as NBS reference H71.762

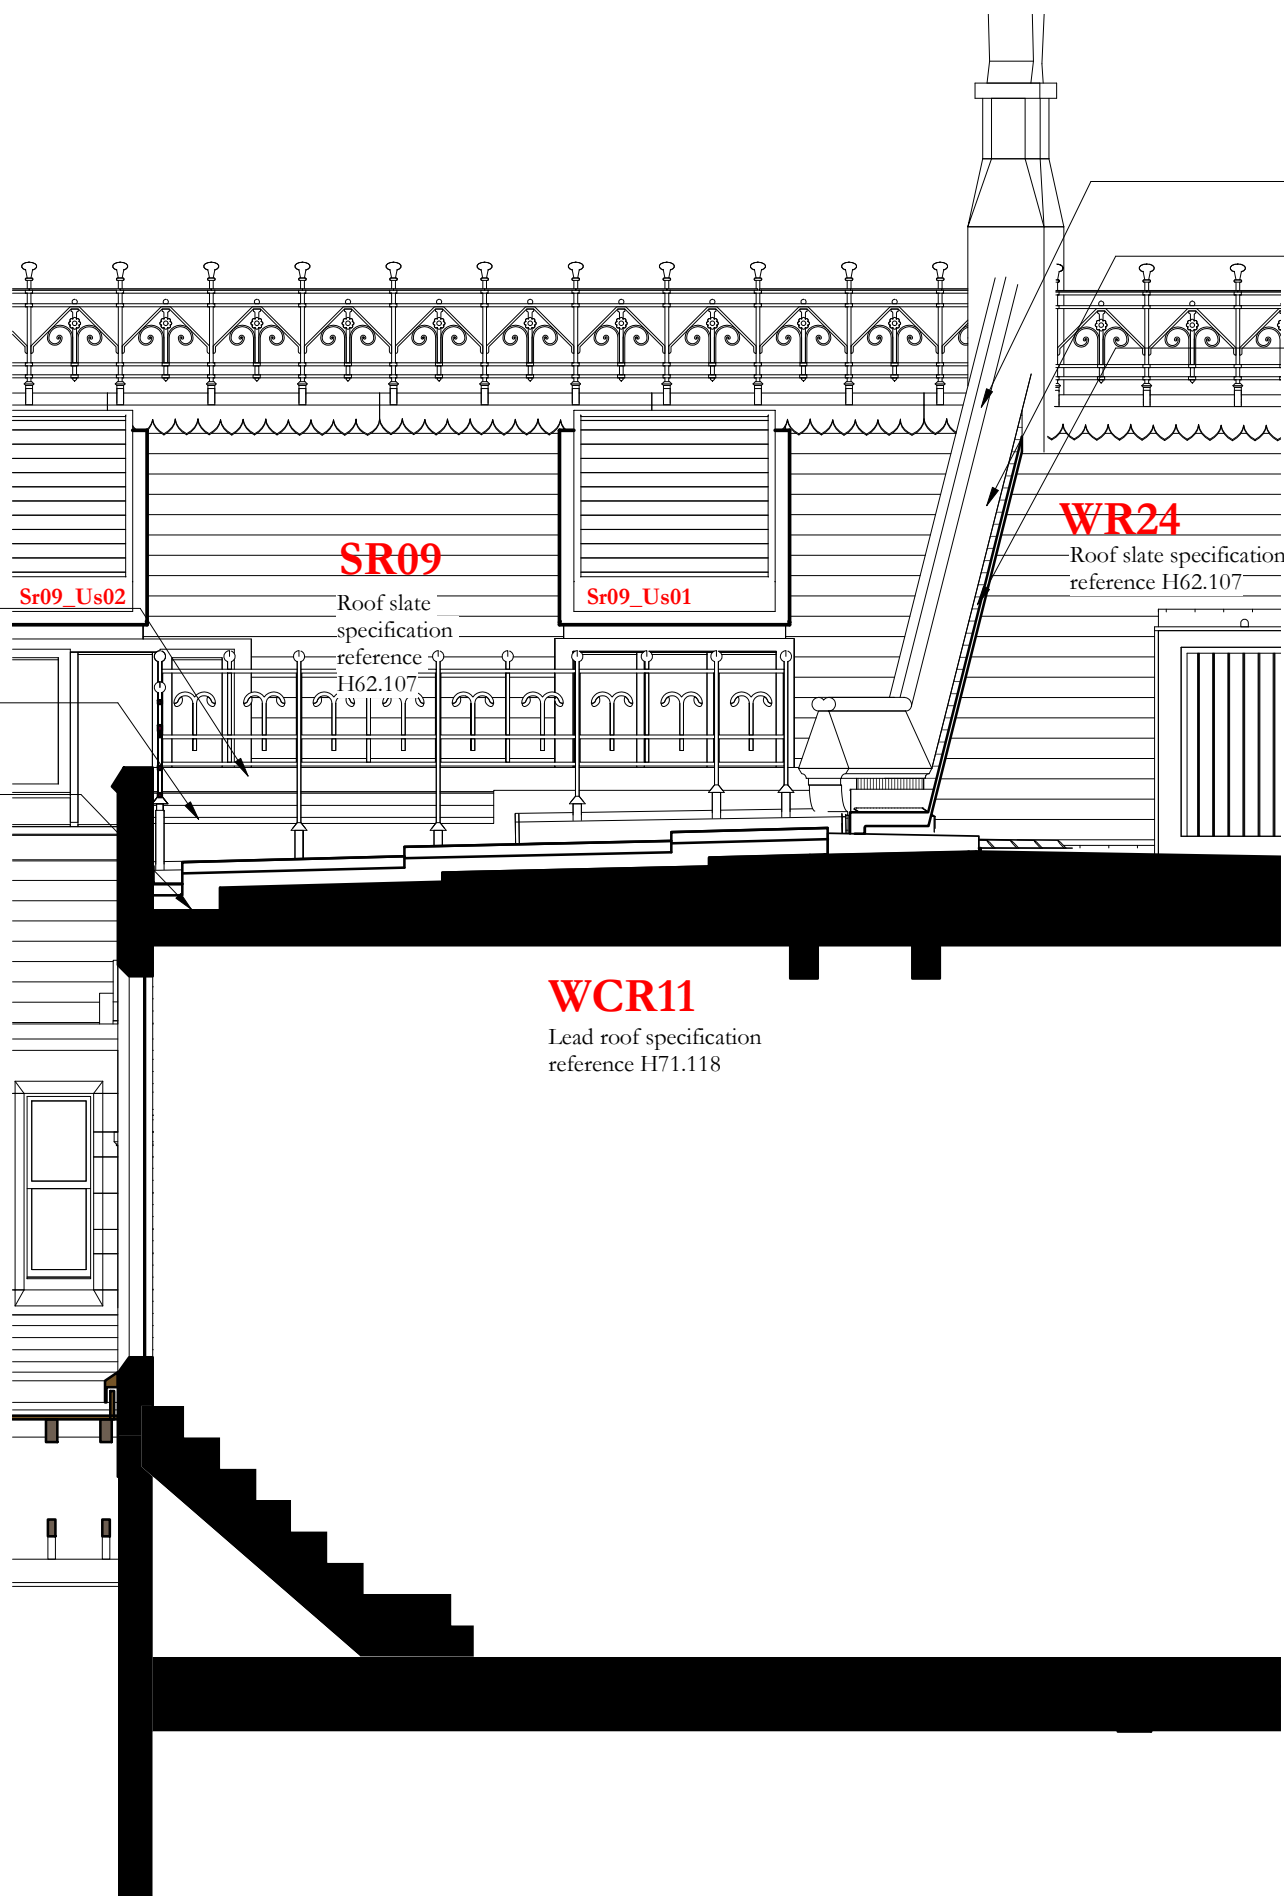

Section AT
1 : 50

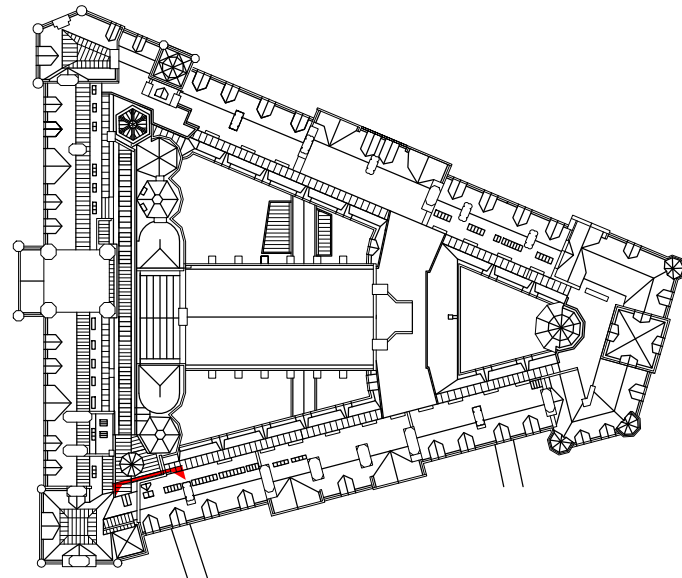


Key plan_Section AT
1 : 1250

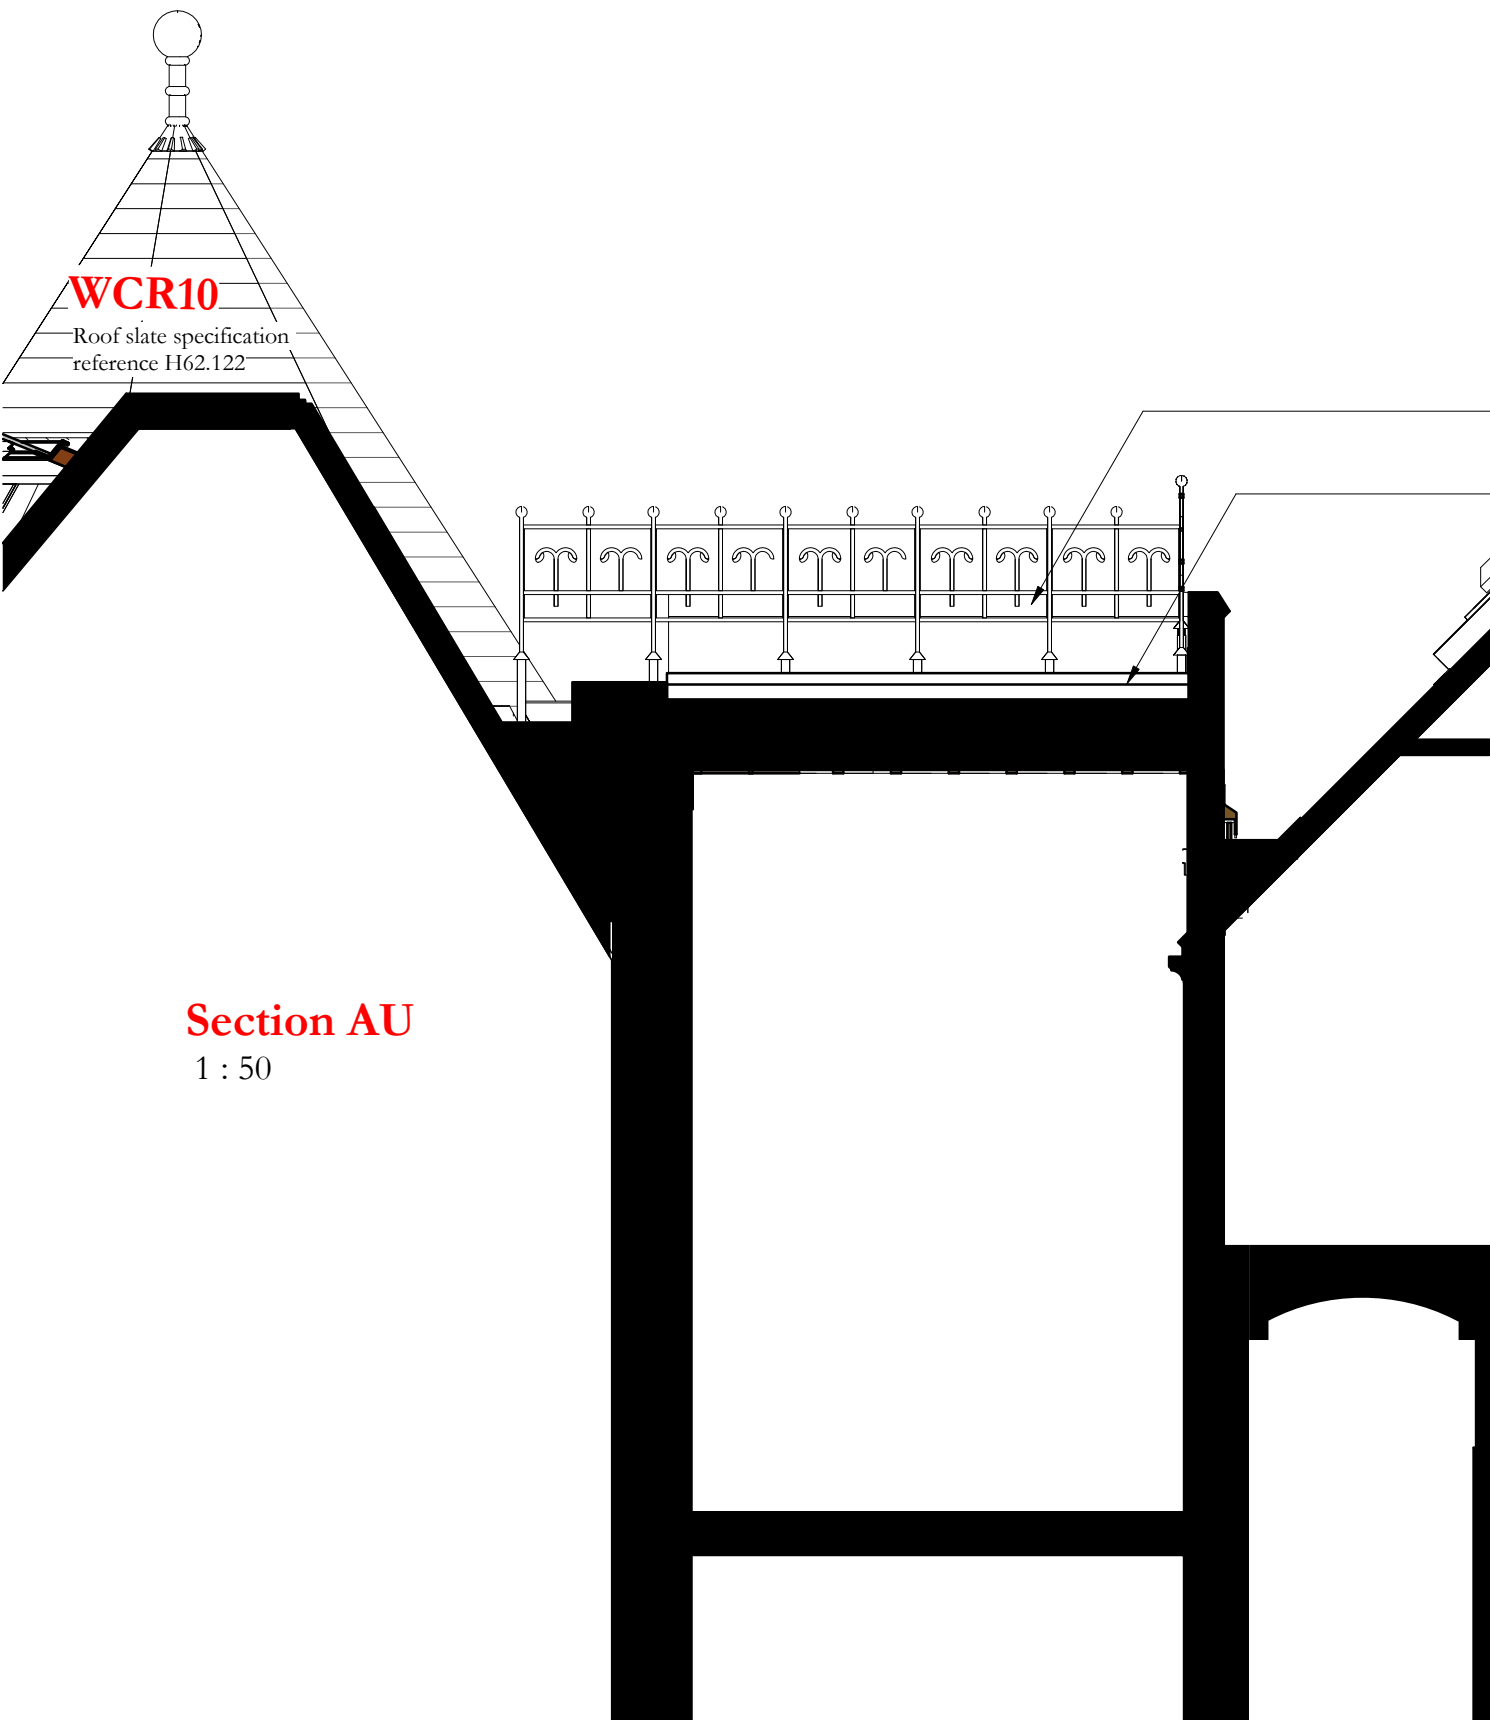


Section AU
1 : 50

Reprint all stone copings in accordance with
NBS reference C41.821


Reprint all stonework to gables in
accordance with NBS reference C41.821

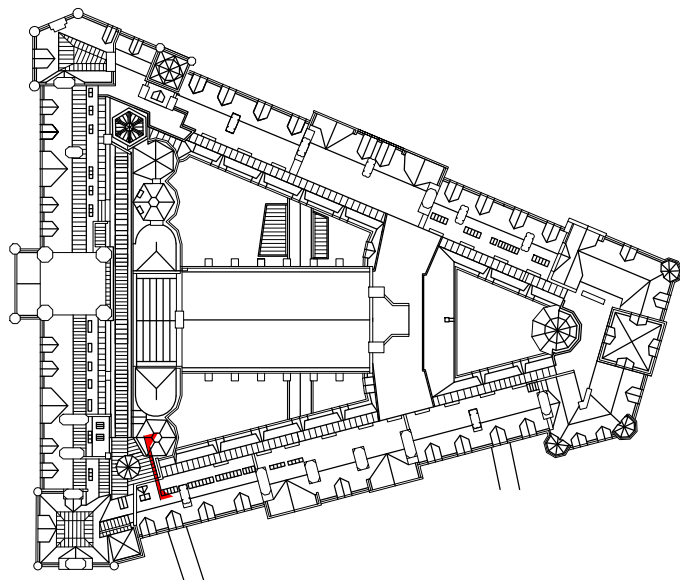

Key plan_Section AU
1 : 1250

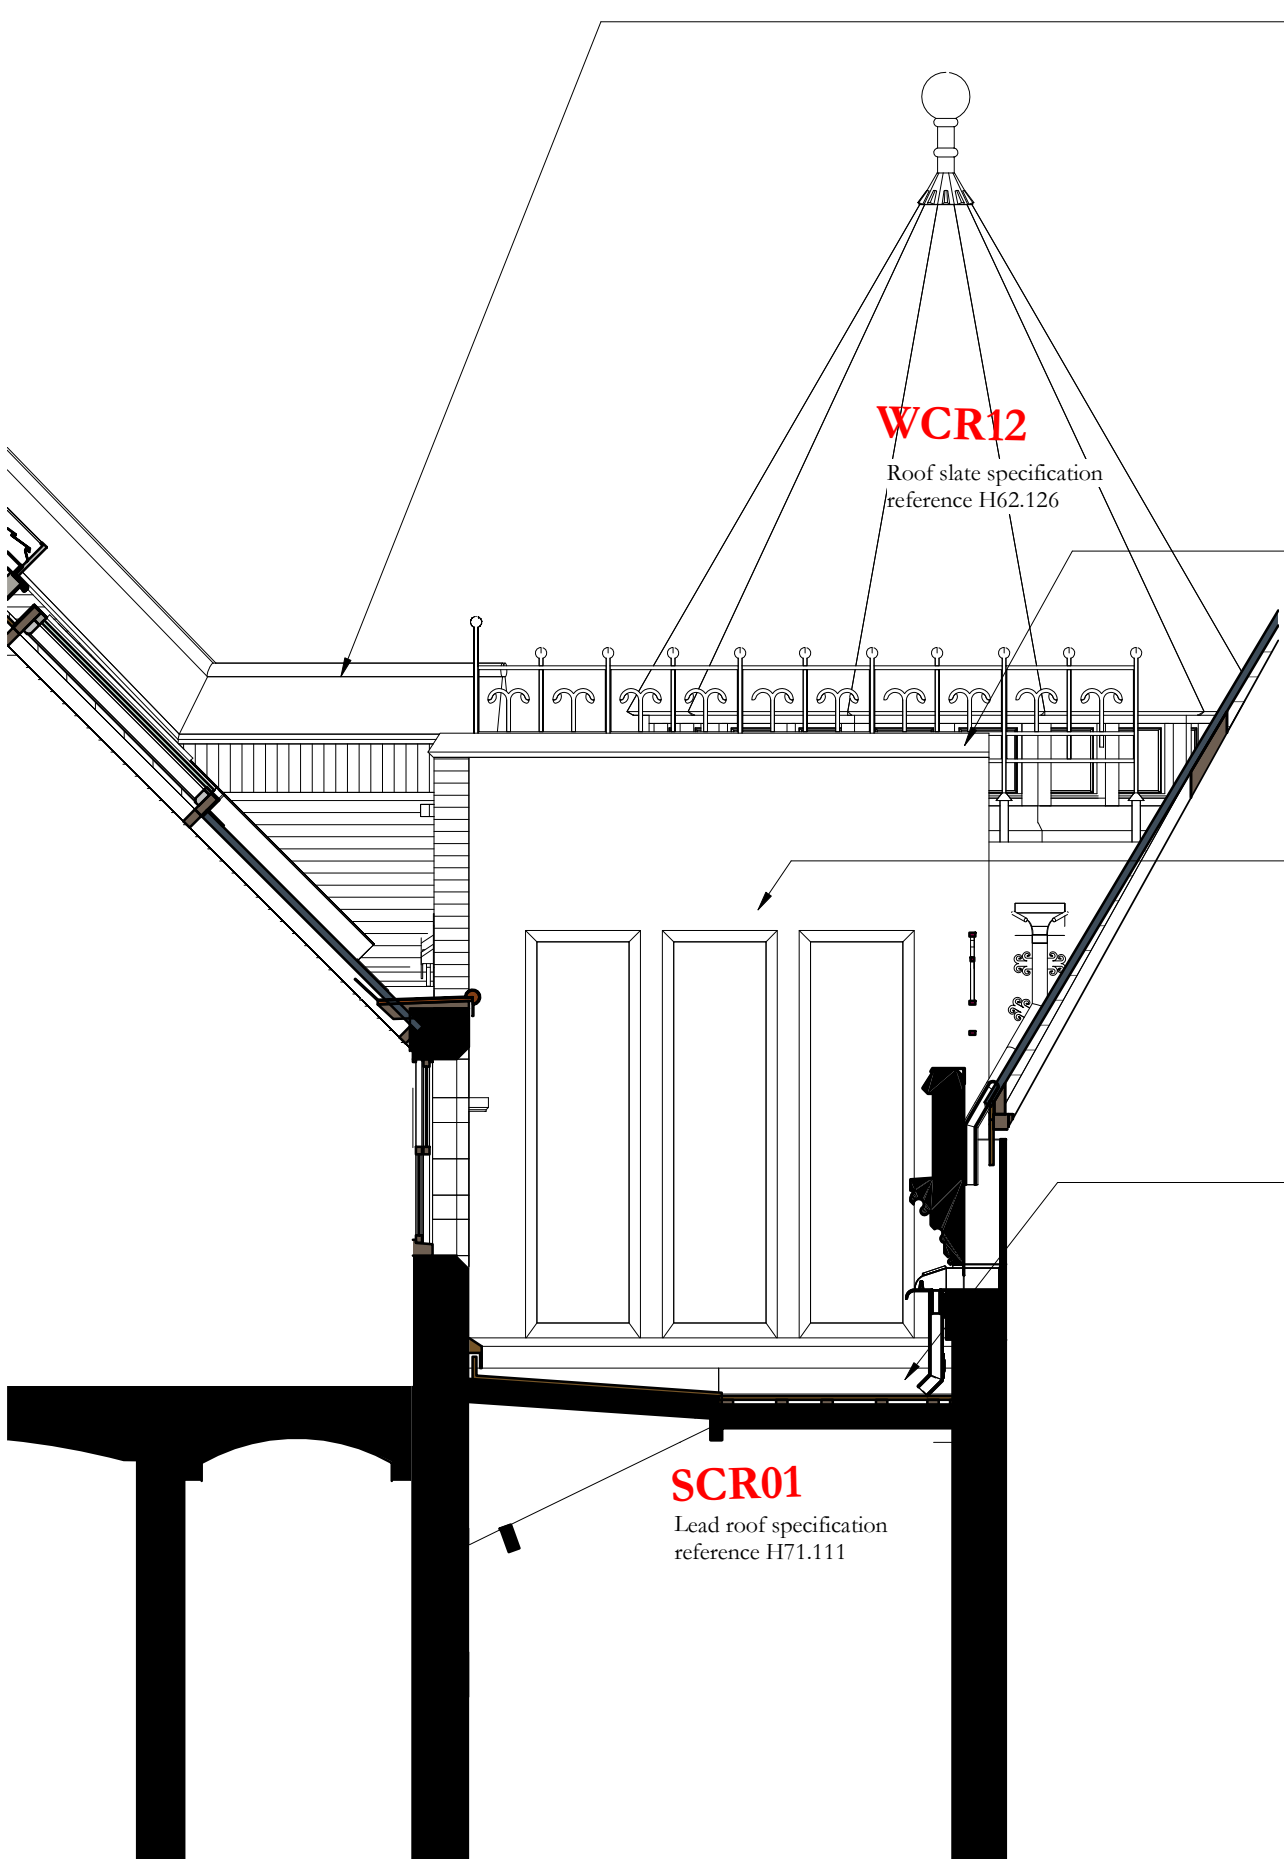

Section AV
1 : 50

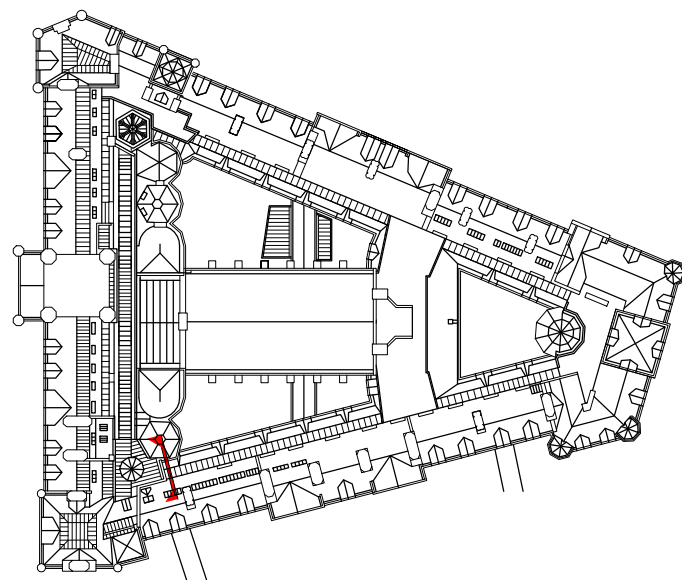

Key plan_Section AV
1 : 1250

Scale Bars to be used as guidance only - refer to sheet size below

1:100	mm	1000	2000	3000	4000	5000	6000	7000	8000
1:200	mm	1000	2000	3000	4000	5000	6000	7000	8000
1:500	M	10	20	30	40	50	60	70	80
1:1250	M	10	20	30	40	50	60	70	80

Notes:
Drawings are based on survey data and may not accurately represent what is physically present.
Do not scale from this drawing. All dimensions are to be verified on site before proceeding with the work.
All dimensions are in millimeters unless noted otherwise.
Purcell shall be notified in writing of any discrepancies.

Revision 02:
Section AS amended to show setting out and details for gutter at north end of roof SR09

Revision 01:
Reissued for construction

ISSUE	DATE	APPROVED	DRAWN	DESCRIPTION
02	14/03/2023	JC	GR	See note in revision cloud
01	06/04/2021	GR	TK	See note in revision cloud
-	15/01/2020	GR	TK	First Issue

OUR TOWN HALL PROJECT

PURCELL

Project Office, Town Hall, MANCHESTER M60 2L1
+44 (0) 7970 097 432
www.purcelluk.com

PROJECT STATUS	Riba Stage 5
CLIENT	Manchester City Council
PROJECT	Our Town Hall
DRAWING TITLE	General Arrangement Roof Sections AS, AT, AU and AV
SIZE & SCALE	A1:As indicated
DRAWING STATUS	S4 - Construction

JOB NUMBER	236959
DRAWING NO.	OTH-PUR-TH-RF-DWG-A-4382
REV	02