




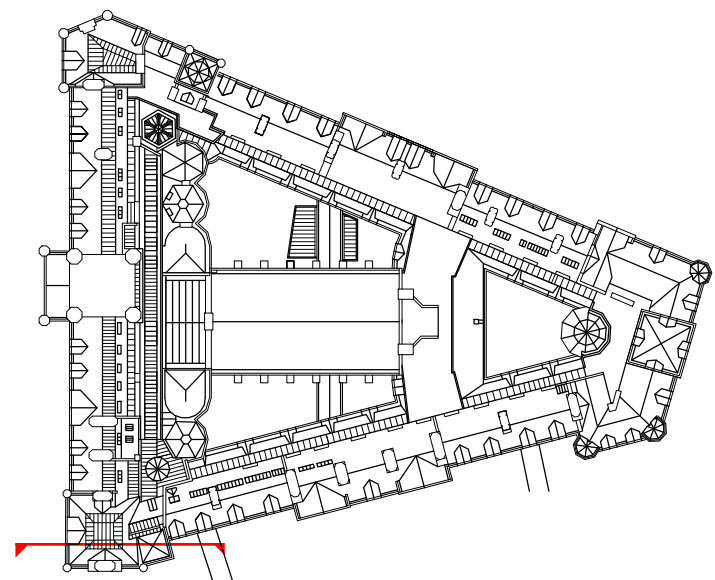


Key plan_Section XX

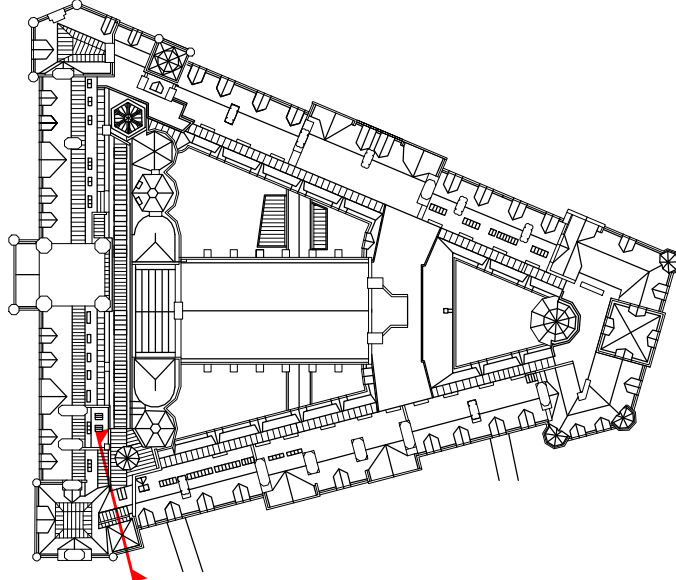

Key plan_Section YY

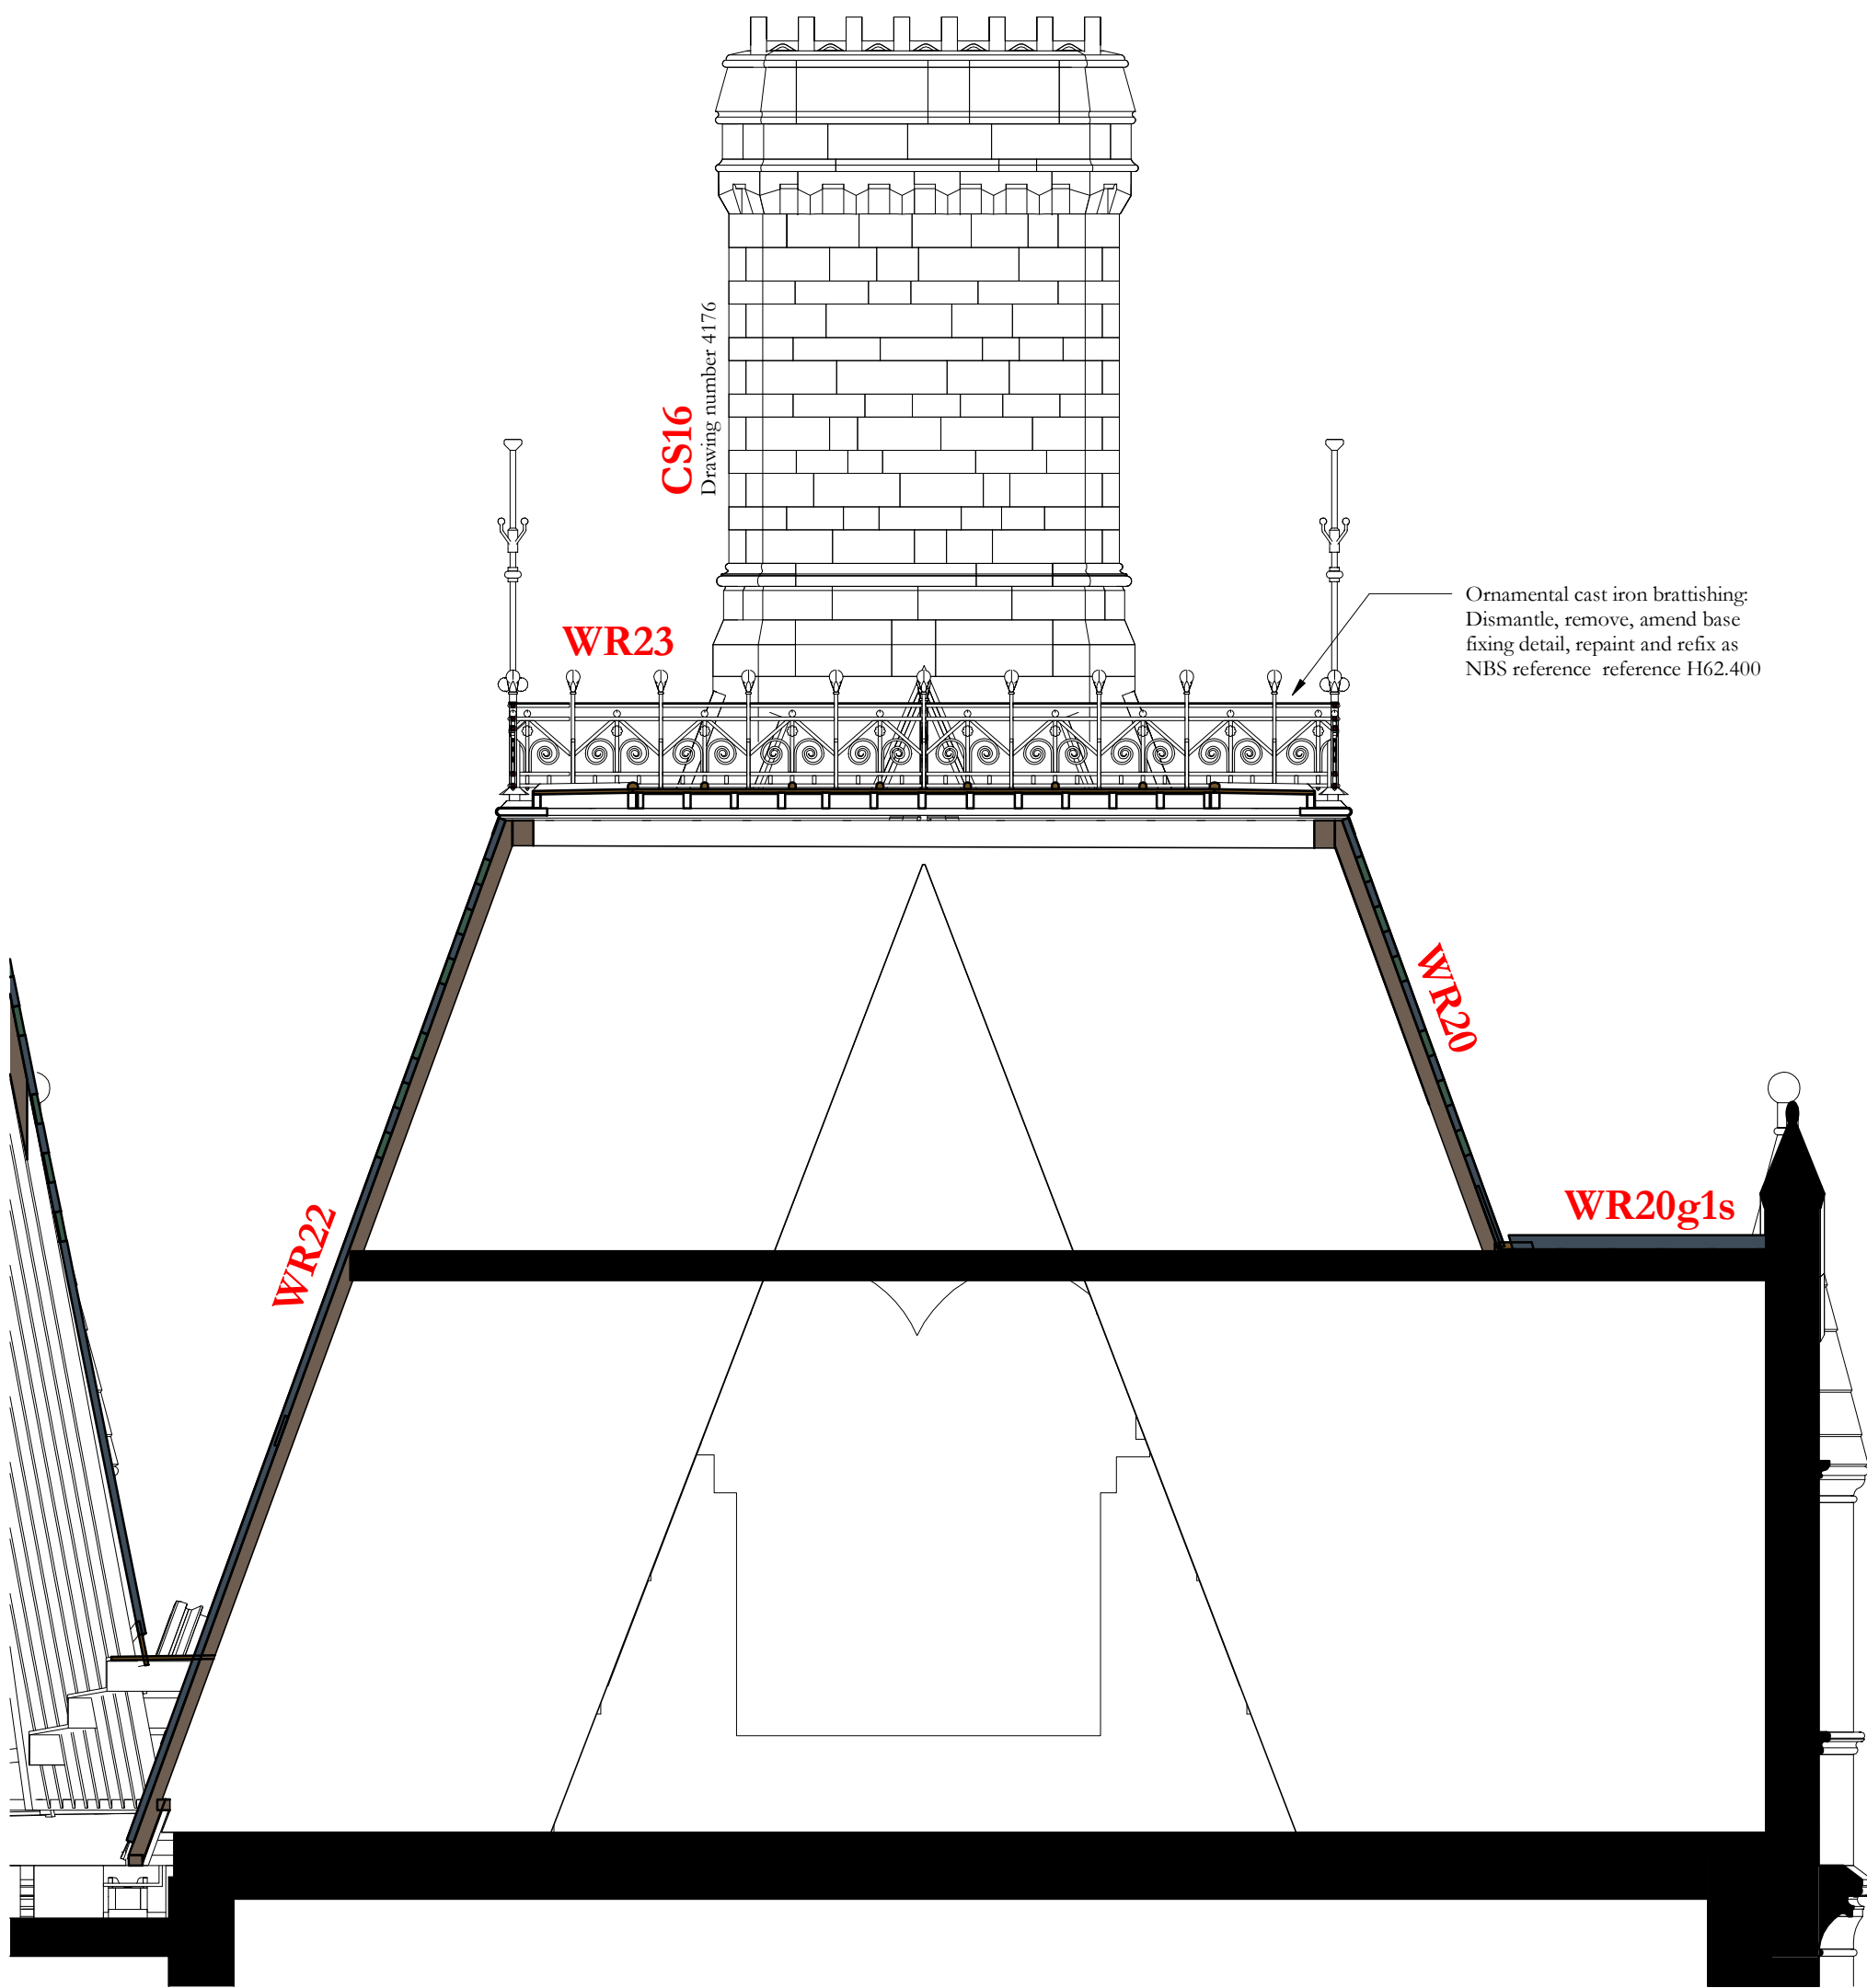

Section XX
1 : 50

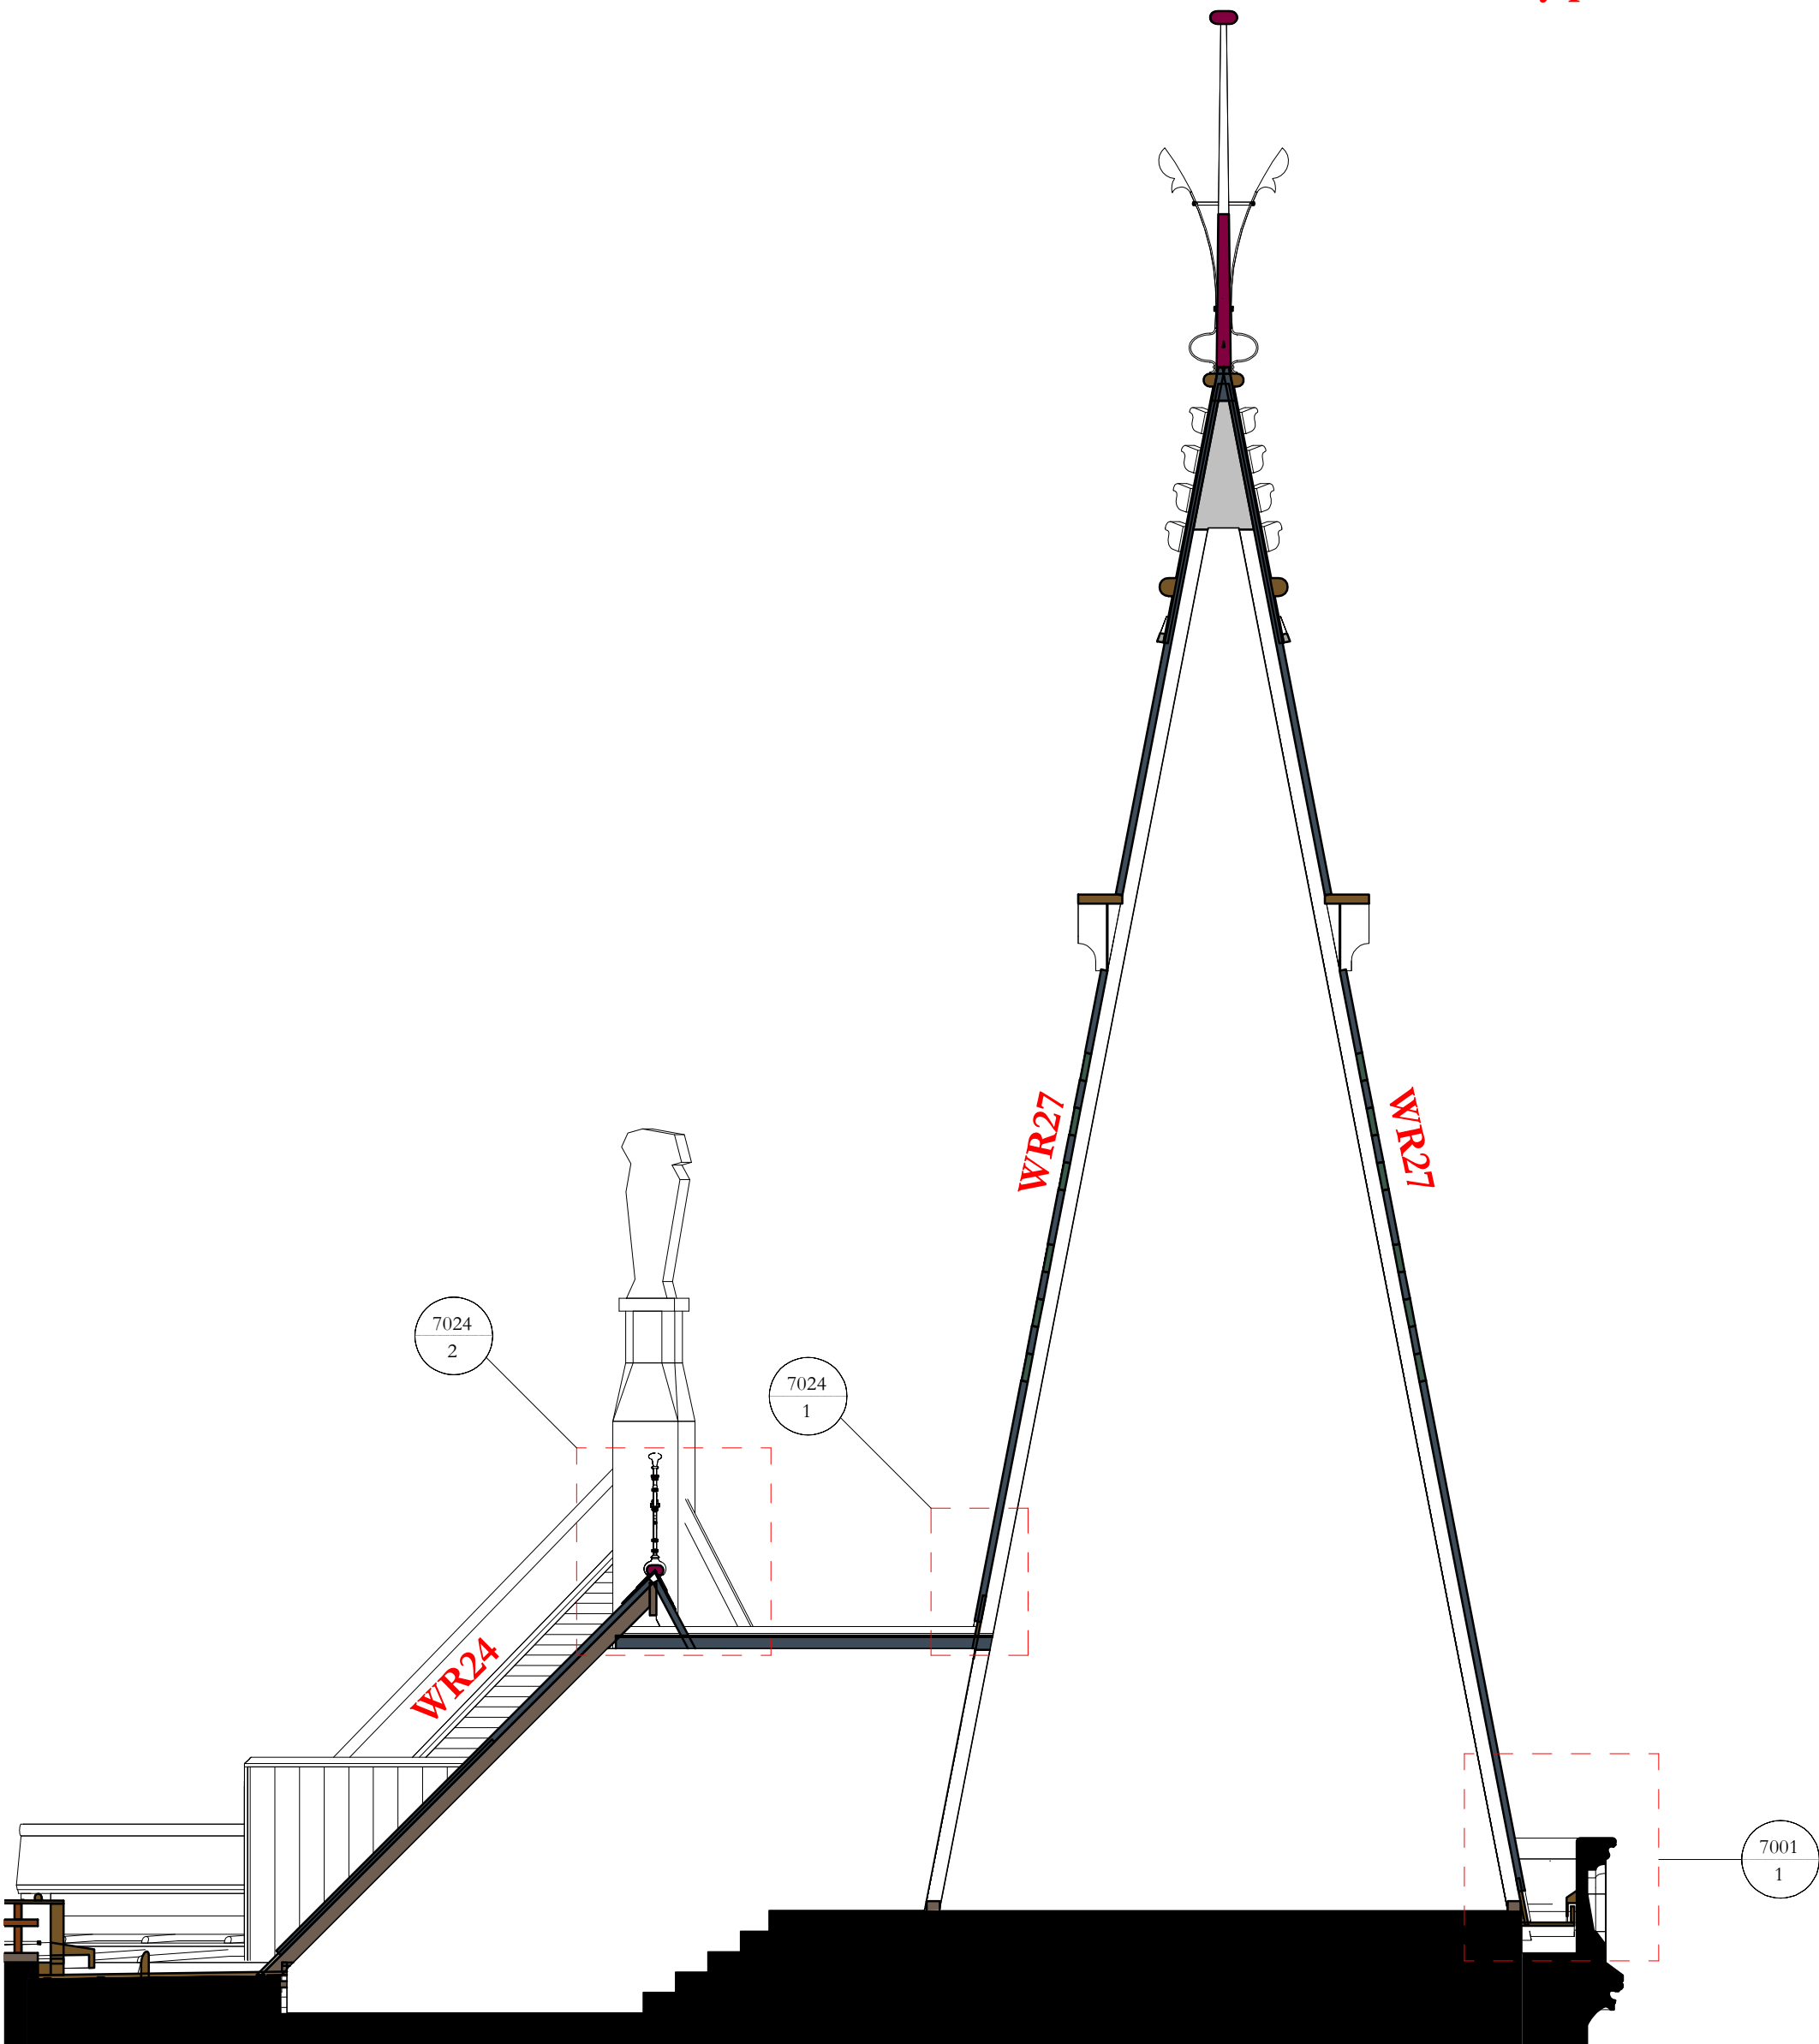

Section YY
1 : 50

Scale Bars to be used as guidance only - refer to sheet size below									
1:100	mm	1000	2000	3000	4000	5000	6000	7000	8000
1:200	mm	1000	2000	3000	4000	5000	6000	7000	8000
1:500	m	15	30	45	60	75	90	105	120
1:1250	m	10	20	30	40	50	60	70	80

Notes:
Drawings are based on survey data and may not accurately represent what is physically present.
Do not scale from this drawing. All dimensions are to be verified on site before proceeding with the work.
All dimensions are in millimeters unless noted otherwise.
Purcell shall be notified in writing of any discrepancies.


Key Plan

Revision 02:
Chimney reference added.
Stone final updated on WR24
Drawing status reissued fro construction

ISSUE	DATE	APPROVED	DRAWN	DESCRIPTION
02	06/04/2021	GR	TK	See note in revision cloud
01	20/09/2019	DH	TK	Issued for LBC/Planning following LL comment
-	30/08/2019	DH	TK	Issued for LBC/Planning



OUR
TOWN
HALL
PROJECT

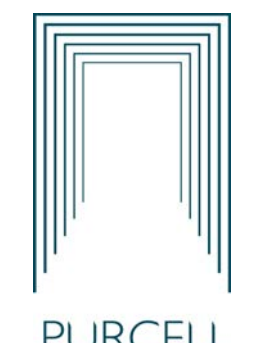

PURCELL

Project Office, Town Hall, MANCHESTER M60 2L1
+44 (0) 7970 097 432
www.purcelluk.com

PROJECT STATUS	Riba Stage 5
CLIENT	Manchester City Council
PROJECT	Our Town Hall
DRAWING TITLE	General Arrangement Roof Section XX and YY
SIZE & SCALE	A1:As indicated
DRAWING STATUS	S4 Construction

JOB NUMBER	236959
DRAWING NO.	REV
OTH-PUR-TH-RF-DWG-A-4369 02	