



Amendment
P01 PLANNING ISSUE



Date
12.03.2025

Spatial Key	
Home Types	Other Spaces
1 Bed 2 Person	Retail
2 Bed 3 Person	Residential Lobby
3 Bed 4 Person	Residential Amenity
Penthouse	Circulation
Penthouse Duplex	Cores
	Support / Ancillary

Notes

This drawing is to be read in conjunction with all other project information by the architect and consultants.

Any drawn reference to existing information contained in this drawing has been created directly from third party survey information. This information is contained and issued in good faith with no liability. Clegg Bradley Studios LLP not held responsible for any inaccuracies identified. The architect is to be notified immediately if any inaccuracies are found.

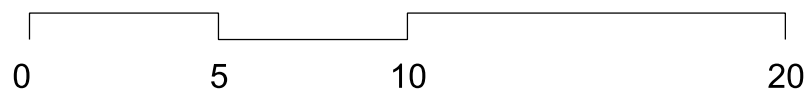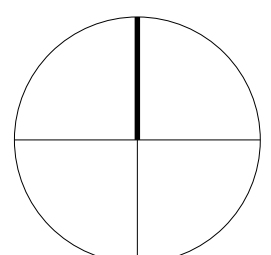

FeildenCleggBradleyStudios
LLP

Bath Brewery
Toll Bridge Road
Bath BA1 7DE

01225 852545
01225 852528
bath@fcbstudios.com

Project Name	Job/Drawing No	Amendment
CHORLTON PRECINCT, CHORLTON-CUM-HARDY,	2104-FCBS-ZZ-ZZ-DR-A-0611-P01	
Proposed GA Plan: Level 10	Scale 1:200 @ A0 Date 12.03.2025 Drawn SD GROUP Check AB	
Do not scale		
Original printed at A0	All dimensions to be checked on site	