
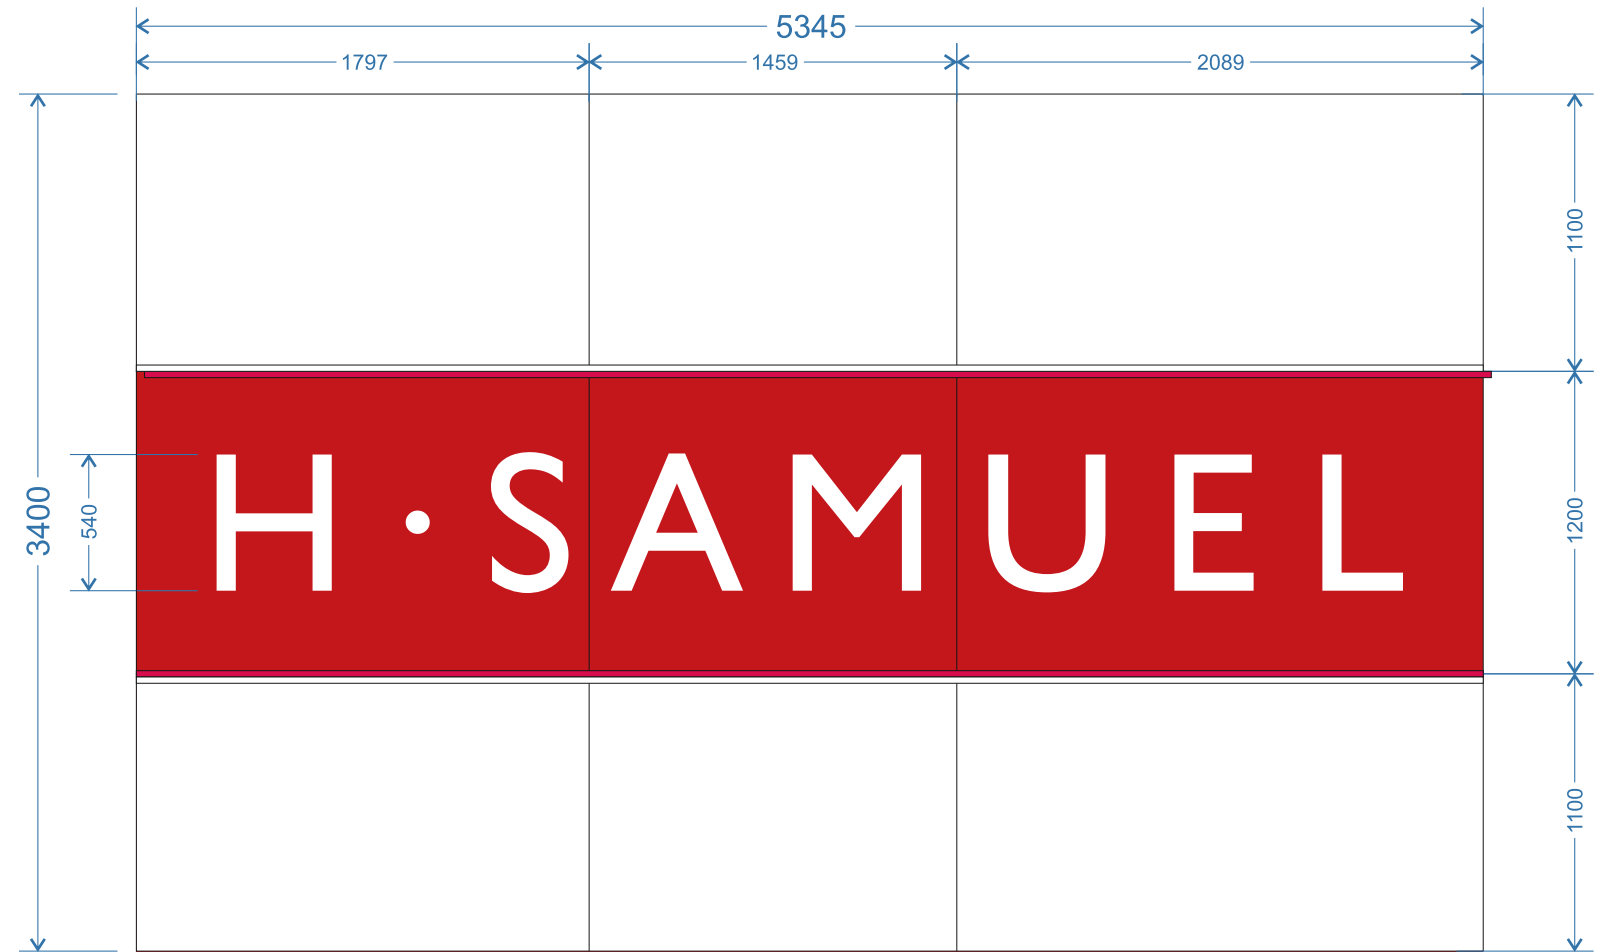


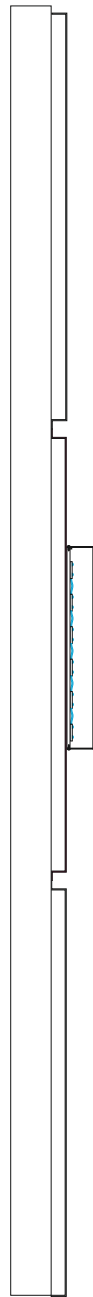

Scale 1:30
folded aluminium panels & face illuminated built-up lettering

CLIENT:	Signet Jewellers	DRAWING NUMBER:	JOB NO:	DRAWN BY:	REV	DATE	BY	DESCRIPTION
		DJ-0525-140	12991	D.Jewkes	A	12.06.25	MW	LED colour changed
PROJECT:	H. Samuel Manchester Fort				B	26.06.25	mw	changed flex to panels
DESCRIPTION:	Replacement flex	DATE:	ITEM REF:	SCALE:	C	00.00.25	XX	XXXXXX
		27.05.25	n/a	a/s @A3	D	00.00.25	XX	XXXXXX
					E	00.00.25	XX	XXXXXX

© This drawing is the property of Geetee Signs, and should not be reproduced, altered or used in any way without express permission. Colours shown are for illustration and may not be an exact match unless references are supplied.

RAL 3020
Traffic Red



Geeteesigns.com